





West Elevation
as Existing.
(Neighbouring houses indicative only)

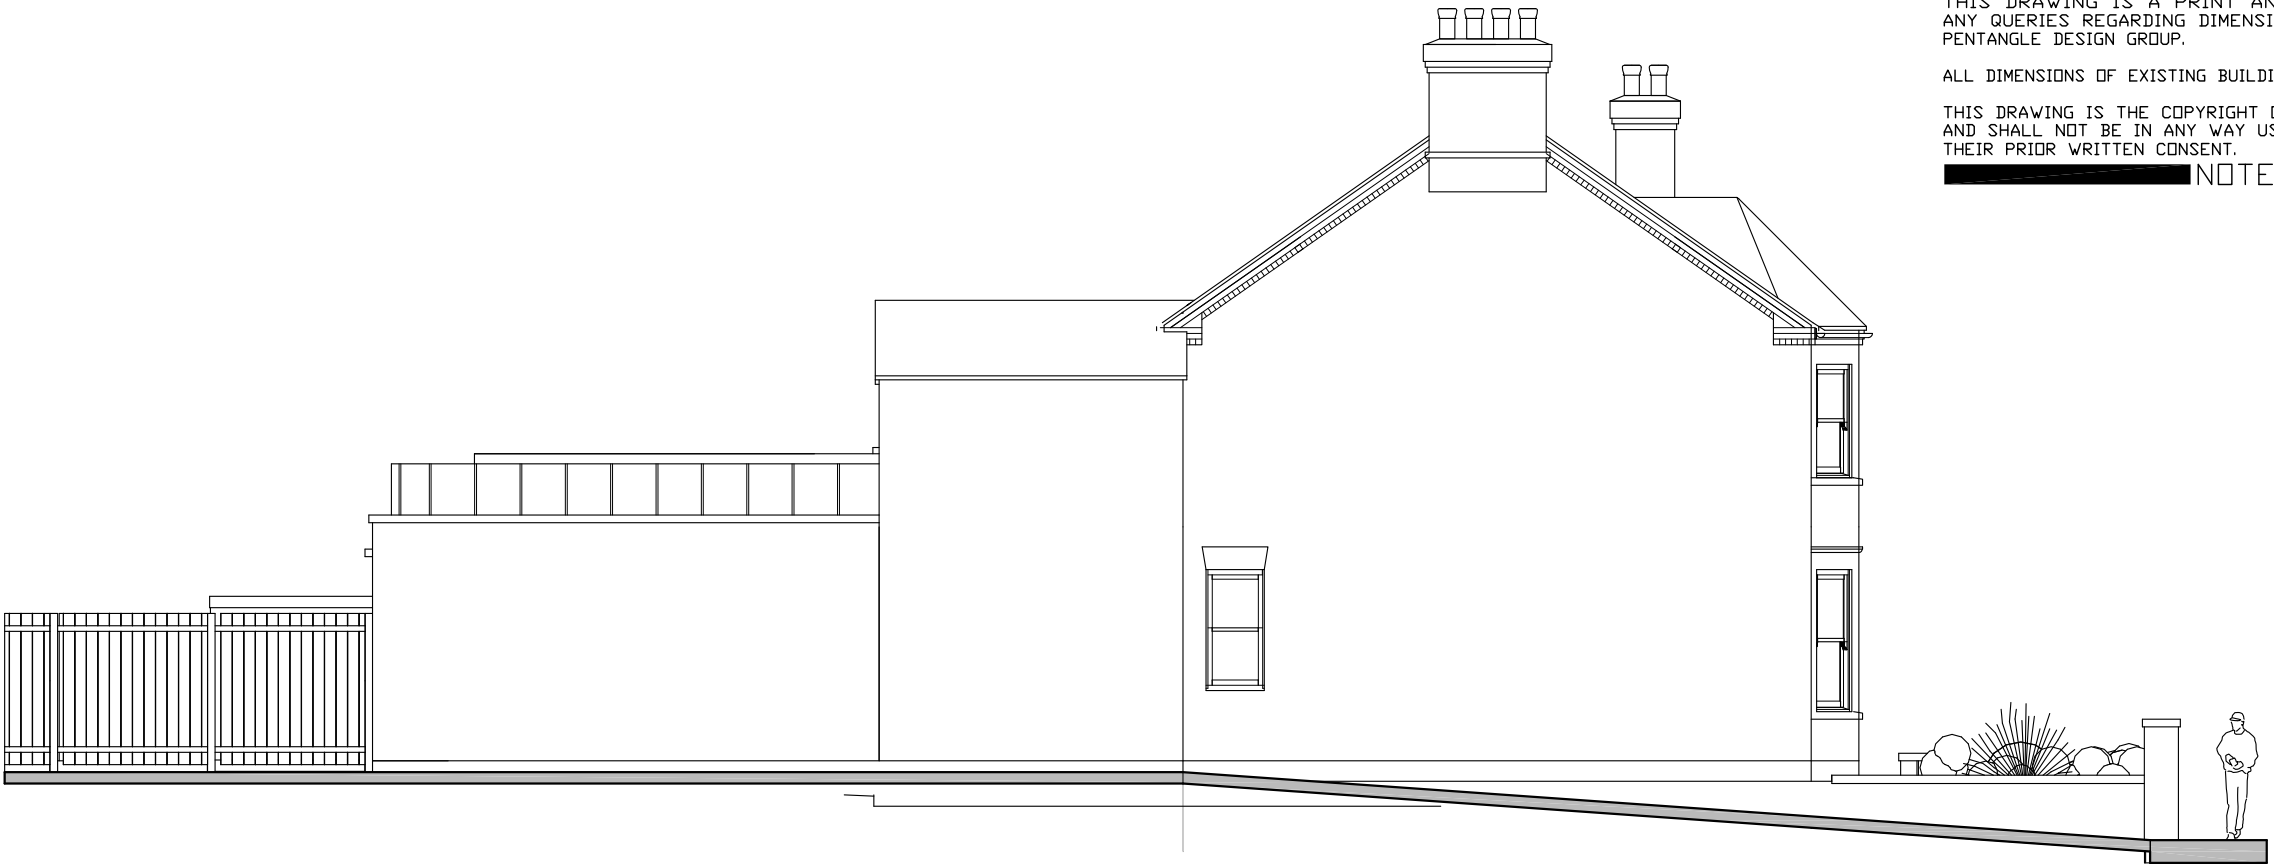

North Elevation
as Existing

Site for solar panel installation (Shaded red box)

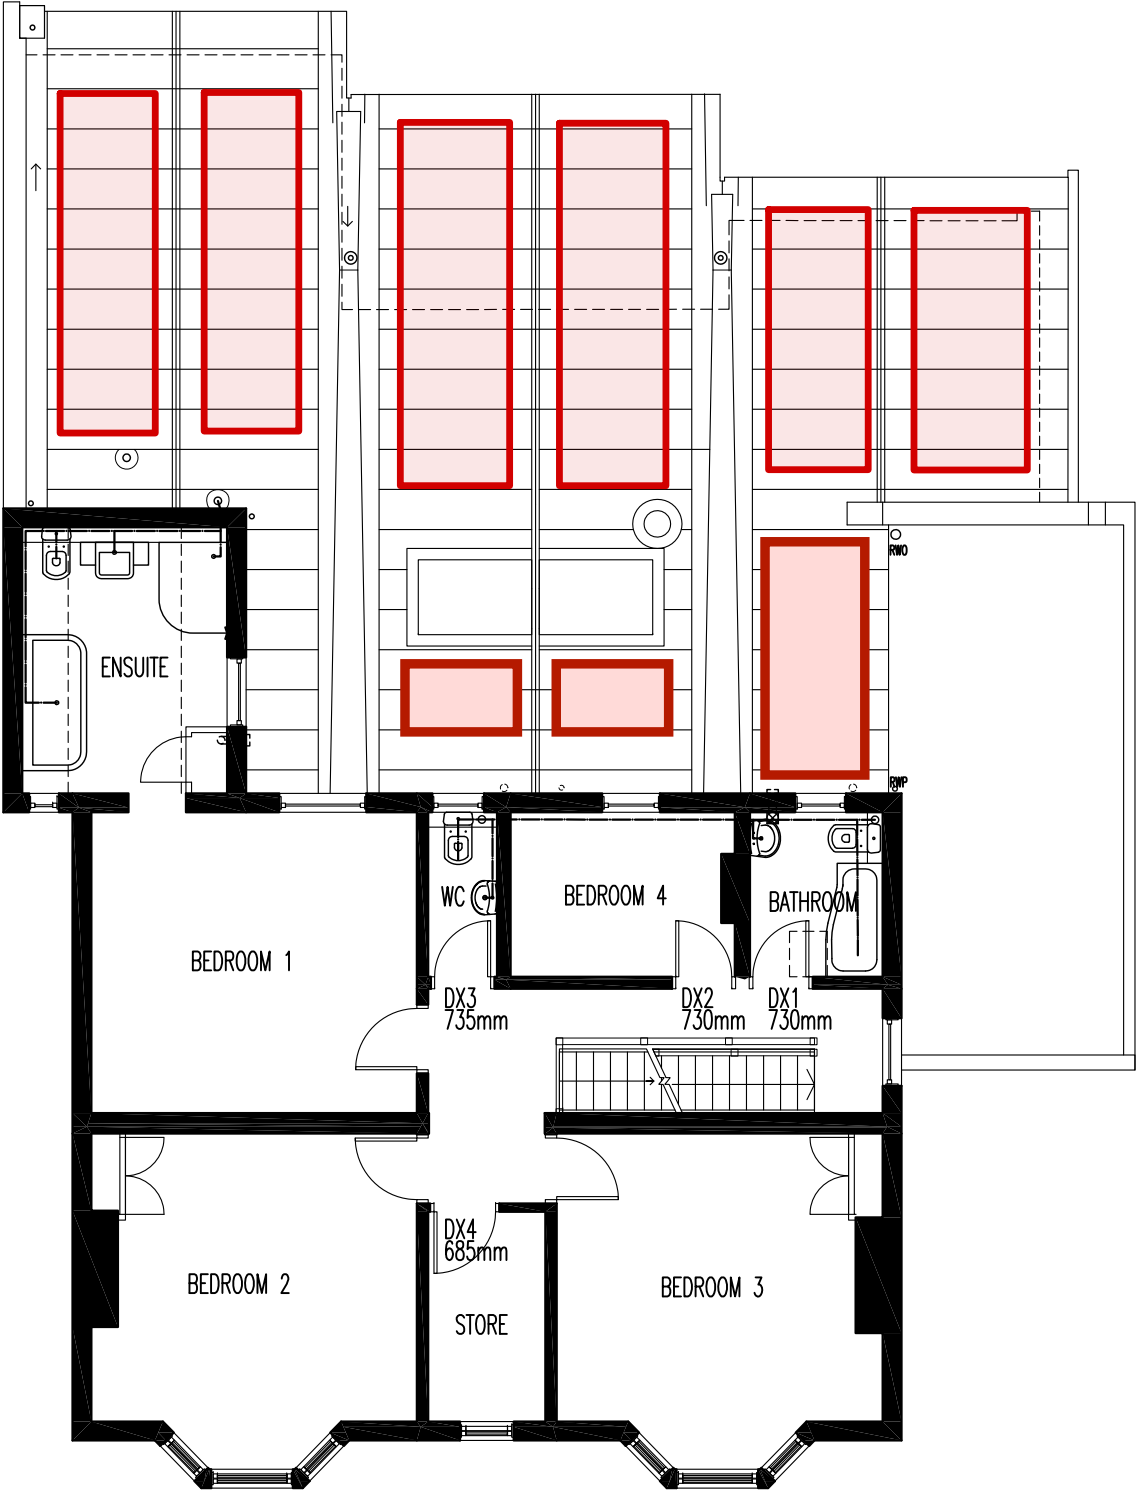

First Floor Plan



South Elevation
as Existing



East Elevation
as Proposed

THIS DRAWING IS A PRINT AND MUST NOT BE SCALED.
ANY QUERIES REGARDING DIMENSIONS TO BE TAKEN UP WITH
PENTANGLE DESIGN GROUP.

ALL DIMENSIONS OF EXISTING BUILDINGS TO BE VERIFIED ON SITE.

THIS DRAWING IS THE COPYRIGHT OF PENTANGLE DESIGN GROUP
AND SHALL NOT BE IN ANY WAY USED OR REPRODUCED WITHOUT
THEIR PRIOR WRITTEN CONSENT.

NOTES

PENTANGLE

D E S I G N G R O U P

3 TILEHOUSE STREET HITCHIN HERTS SG5 2DW
FAX(01462) 420918 TEL(01462) 431133

JOB TITLE



Proposed Loft Conversion at
18 Chiltern Road, Hitchin

For Mr & Mrs Chapman

DRAWING TITLE

Existing and Proposed Elevations

SCALE 1:100	DRAWING NUMBER 03	REVISION A
DATE May '14		
SHEET A2		
JOB NUMBER 3120		

 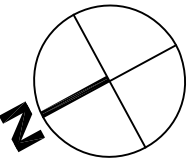

20m ARCHITECTS & INTERIOR DESIGNERS