
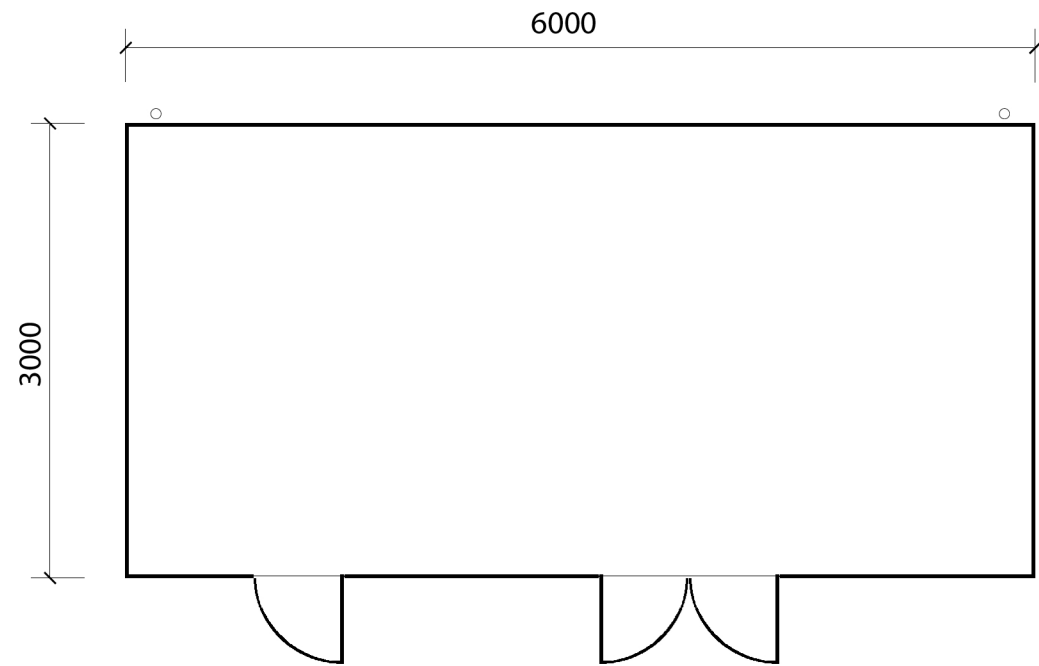


SOUTH ELEVATION
(as proposed)


WEST ELEVATION
(as proposed)

NORTH ELEVATION
(as proposed)

EAST ELEVATION
(as proposed)

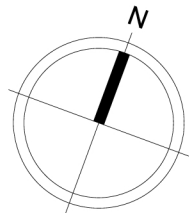

GROUND FLOOR PLAN
(as proposed)

 

ROOF PLAN
(as proposed)



DRAWING TITLE
Proposed Plans and
Elevations

Scale 1:50, 1:100 @ ISOA3