


DIMENSIONS TO BE CHECKED ON SITE BEFORE ANY WORKS.
ANY QUERIES REGARDING DIMENSIONS TO BE TAKEN UP WITH
PENTANGLE DESIGN GROUP.
ALL DIMENSIONS OF EXISTING BUILDINGS TO BE VERIFIED ON SITE.
THIS DRAWING IS THE COPYRIGHT OF PENTANGLE DESIGN GROUP
AND SHALL NOT BE IN ANY WAY USED OR REPRODUCED WITHOUT
THEIR PRIOR WRITTEN CONSENT.

NOTES


GIA Second Floor

Name	Area	Area SF
------	------	---------

Flat 201	87 m ²	936 SF
Flat 202	93 m ²	999 SF
Grand total	180 m ²	1935 SF

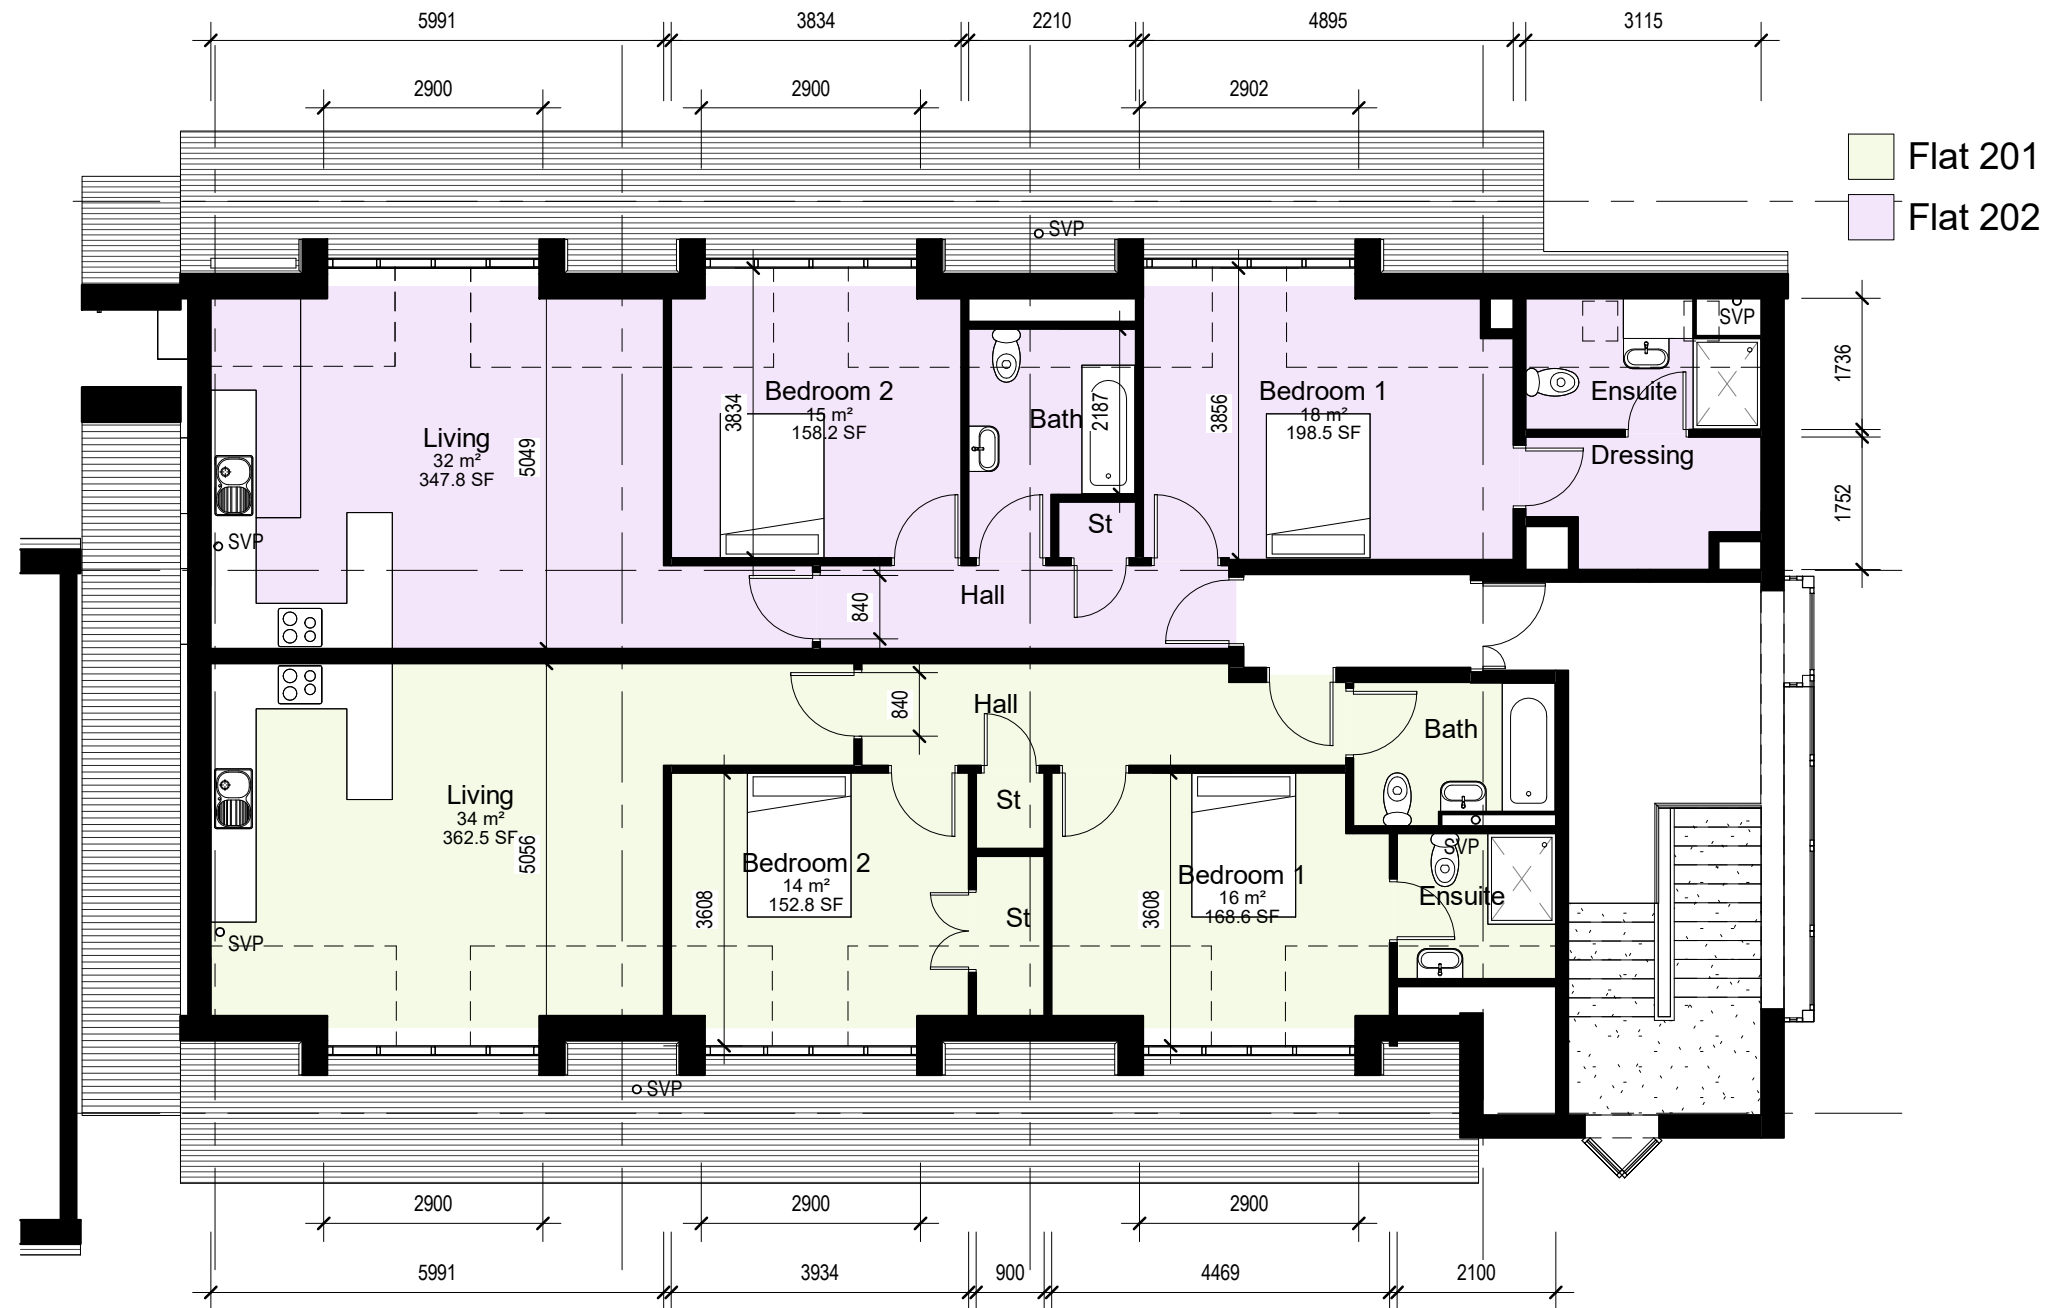

Proposed Second Floor Plan
1 : 100

 

PRIOR APPROVAL
PENTANGLE
DESIGN GROUP
SUITE 1, 21 BANCROFT HITCHIN HERTS SG5 1JW
T:01462 431133 E:pdg@pentangledesign.co.uk

JOB TITLE
Refurbishment
3-4 Portmill Lane, Hitchin
for -
DRAWING TITLE
Proposed Second Floor Plan

SCALE 1 : 100	DRAWING NUMBER 09	REVISION B
DATE Oct '25		
SHT SIZE A3		
JOB NUMBER 3947		
CHARTERED ARCHITECTS		