



All dimensions to be checked on site.  
Figured dimensions to be read in preference to scaled.

Diazo Architects Limited accepts no responsiblty for any unauthorised amendments to the drawing and does not permit unauthorised copying of the drawing.

This drawing is copyright and remains the property of Diazo Architects Limited unless otherwise agreed.

 

Notes

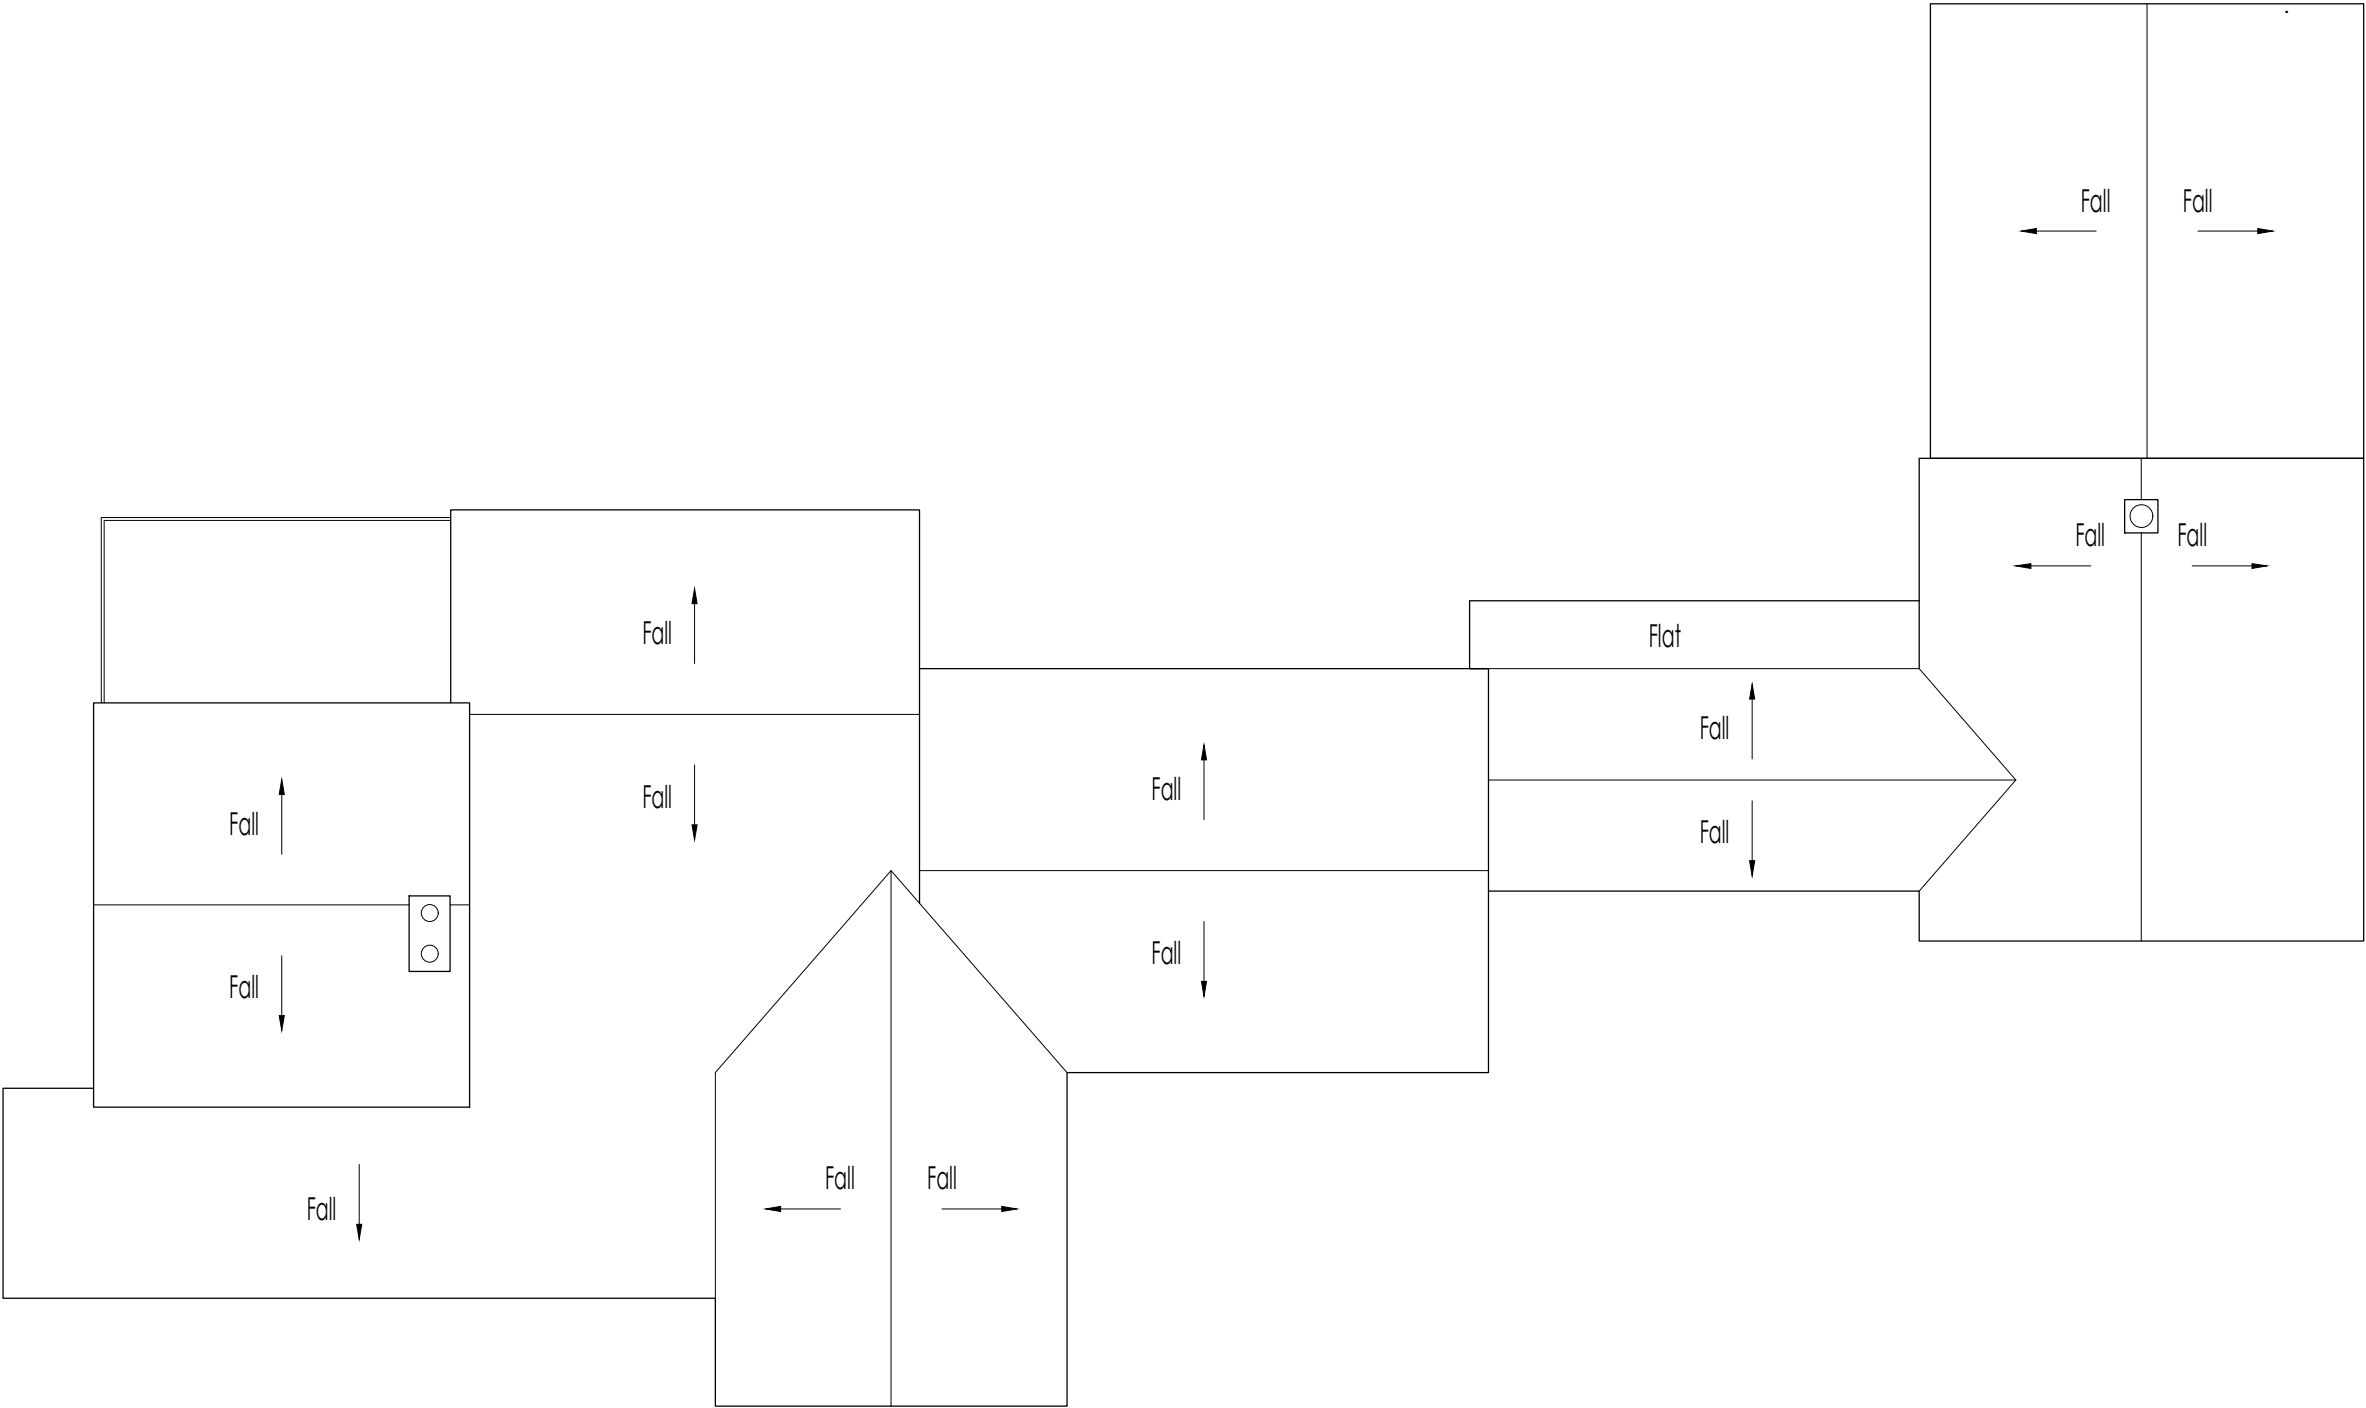

| Revision |     |     |
|----------|-----|-----|
| Date     | Rev | Rev |
| -        | -   | -   |

NOTE: THESE DRAWINGS ARE SUBJECT TO BUILDING REGULATIONS APPROVAL AND THAT BUILDING CONTROL MAY ASK FOR AMENDMENTS AND THIS MAY HAVE AN EFFECT ON THE COST/PROGRAMME.

|   |                                             |                        |                         |              |                |
|---|---------------------------------------------|------------------------|-------------------------|--------------|----------------|
| Client   | Mr & Mrs Richardson                         | Scale<br>1:100@A3      | Drawn<br>PM             | Checked<br>- | Date<br>MAR-25 |
| Job title   | Top Farm, Ickleford, Hitchin, Hertfordshire | Job number<br>0304_001 | Drawing number<br>PL206 |              | Rev<br>-       |
| Drawing title   | Existing Roof Plan                          |                        |                         |              |                |
| The Workshop, Upper Floors, 89 Bancroft, Hitchin, Hertfordshire, SG5 1NQ . T . 07770844110 . W. www.diazoarchitects.com |                                             |                        |                         |              |                |