




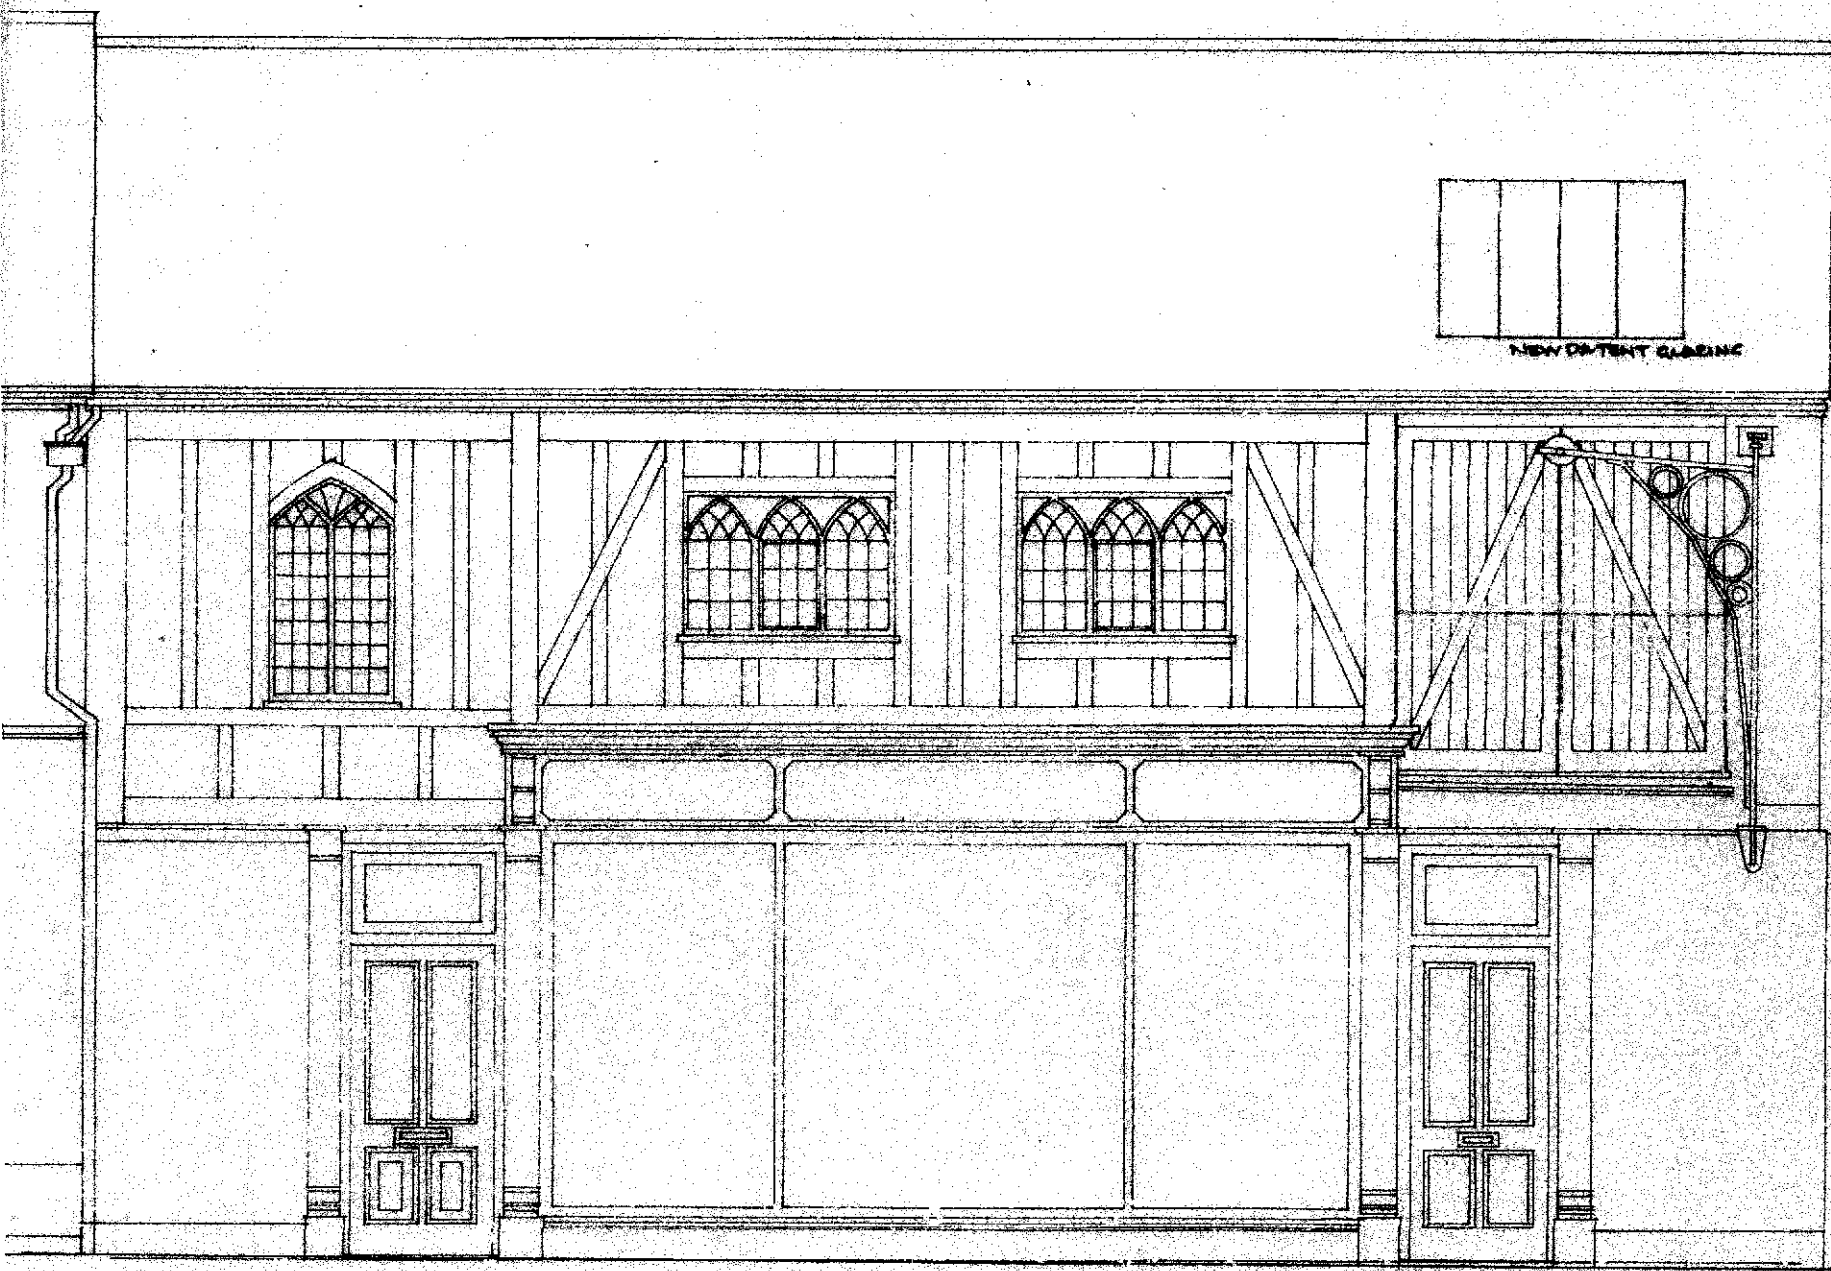

ELEVATION TO TILEHOUSE STREET

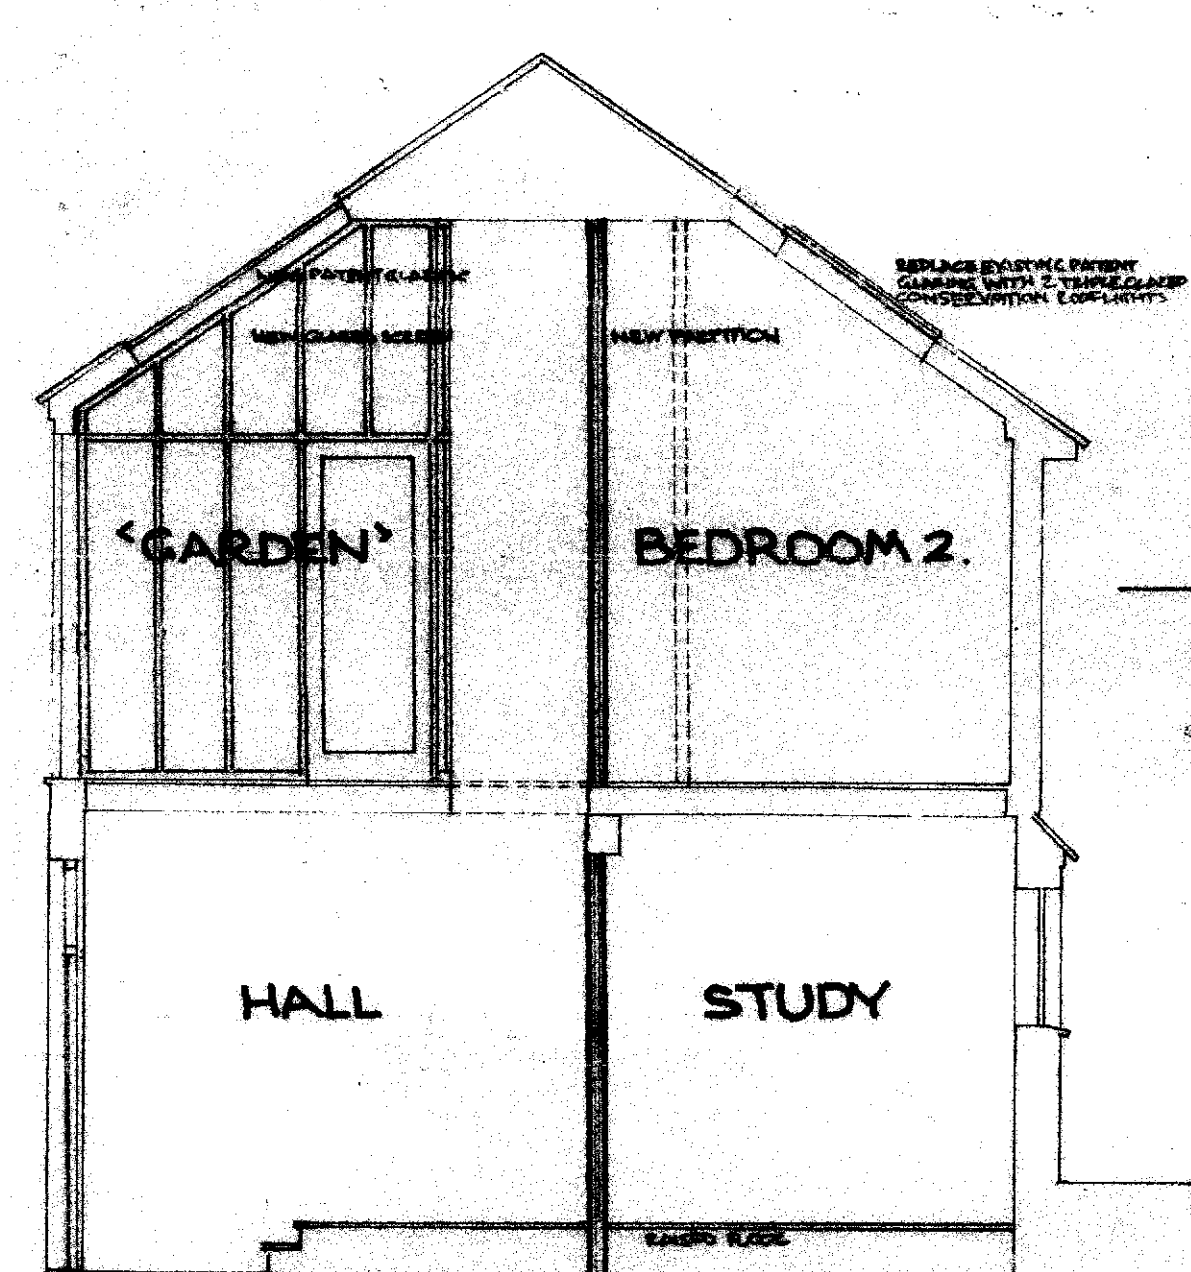

SECTION

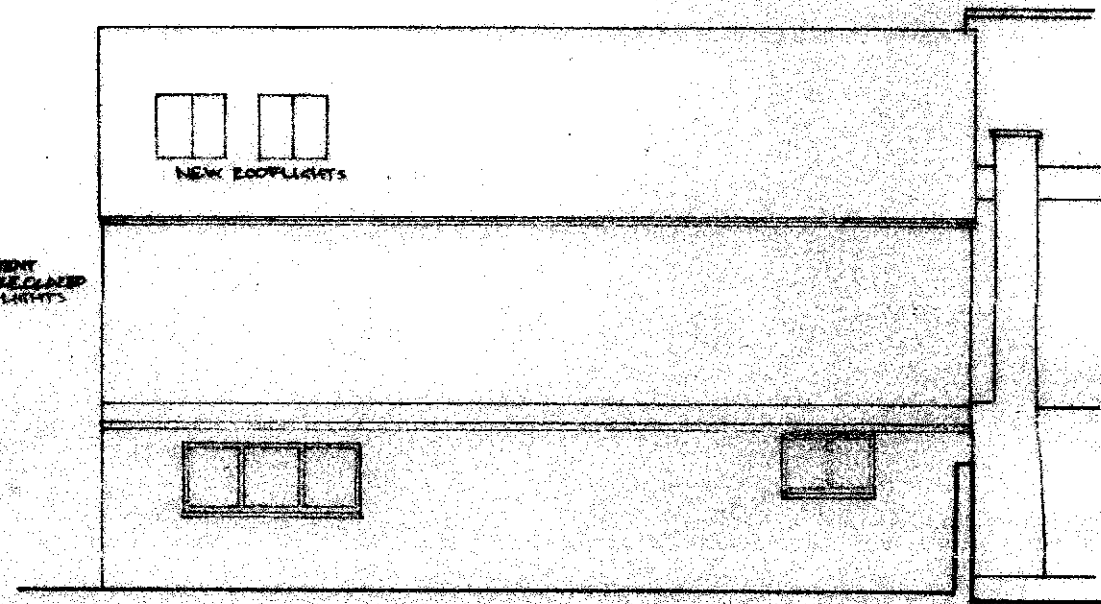

NORTH ELEVATION

94 TILEHOUSE STREET, HITCHIN, HERTFORDSHIRE

ELEVATIONS & SECTION
AS PROPOSED

	BRENT SMITH ASSOCIATES	DRAWING NUMBER 11
	1 Mews Court, 22 Bancroft, Hitchin, Herts SG5 1JW Tel: 01462 442979 Email: brent@walden7.uk	
	SCALE 1:50@A3 MARCH 2025 JOB NO. 610	