


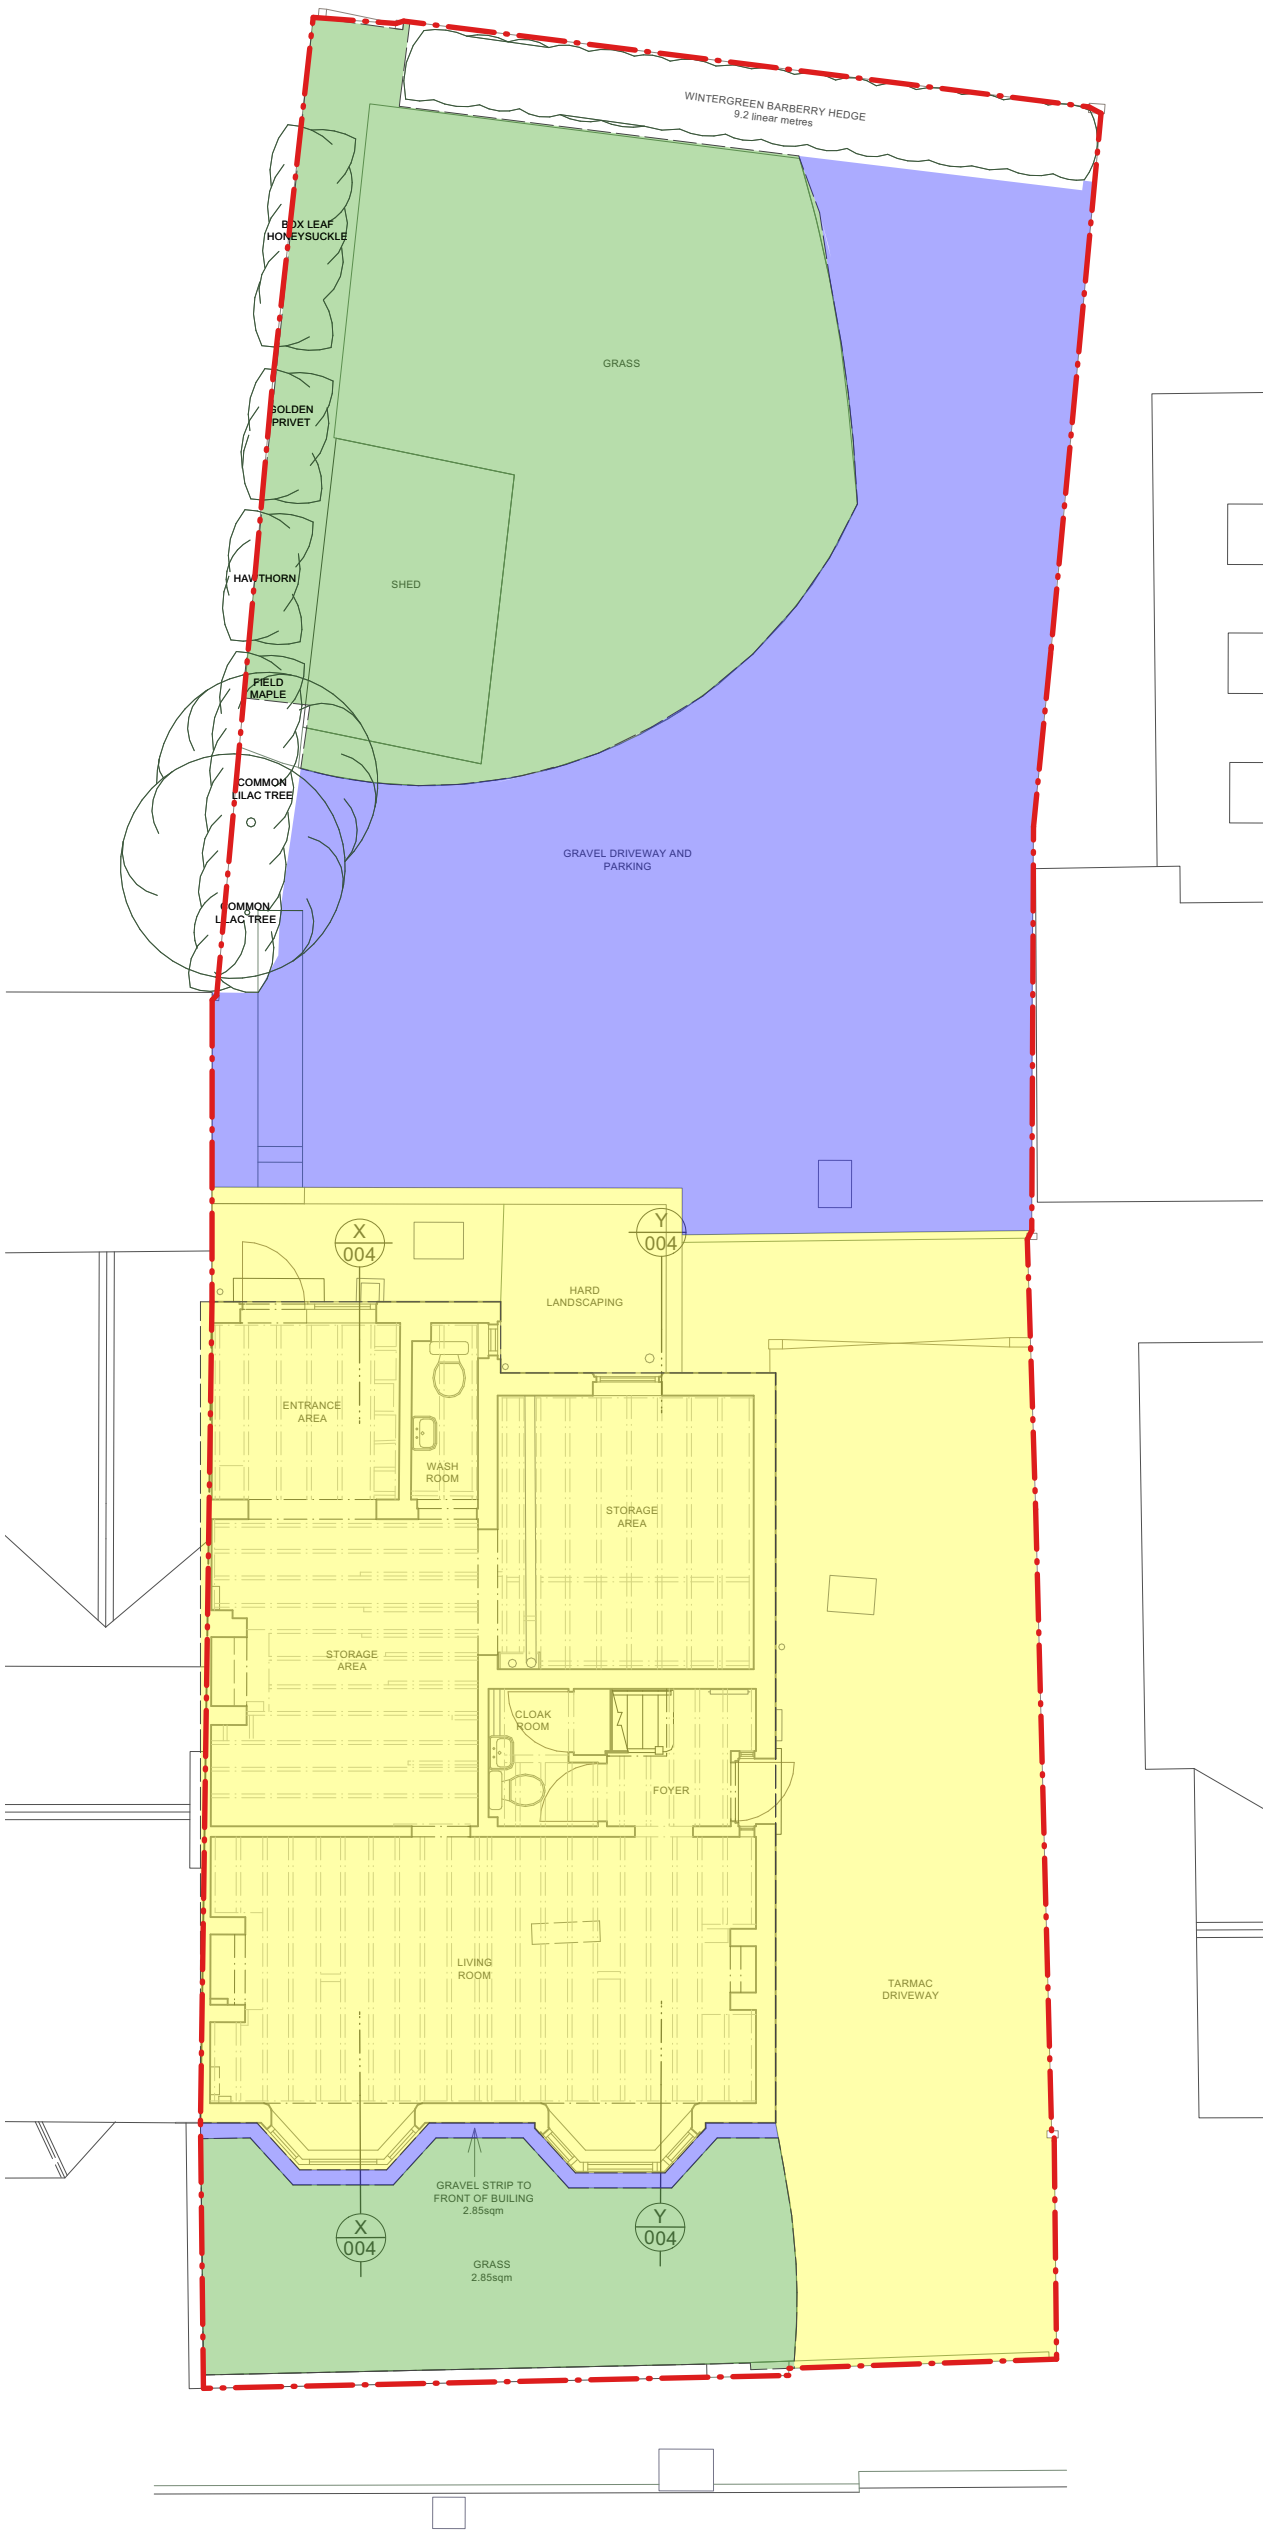

HIGH STREET KIMPTON

1 EXISTING SITE PLAN
140 SCALE: 1: 100@A3

NOTES:

Do not scale from this drawing

Any discrepancies to be brought to the attention of the Architect.

This drawing to be read in conjunction with other relevant drawings and the specification.

Copyright in this drawing remains the property of Sheldon Peever Studio. This drawing may not be copied or used without the permission of Sheldon Peever Studio.


All dimensions shown on this drawing are to be checked on site before manufacture and construction.

KEY

URBAN, DEVELOPED LAND, SEALED SURFACE

URBAN, VEGETATED GARDEN

URBAN, UNVEGETATED GARDEN

 

Pre Development (Baseline) BNG Plan

project	9/9a HIGH STREET KIMPTON, HITCHIN SG4 8RA
stage	PLANNING
client	MR CAIN
drawing	PRE DEVELOPMENT (BASELINE) BNG PLAN
scale	1: 100 @ A3
date	18.07.2025
dwg no	301/HSK/140

