


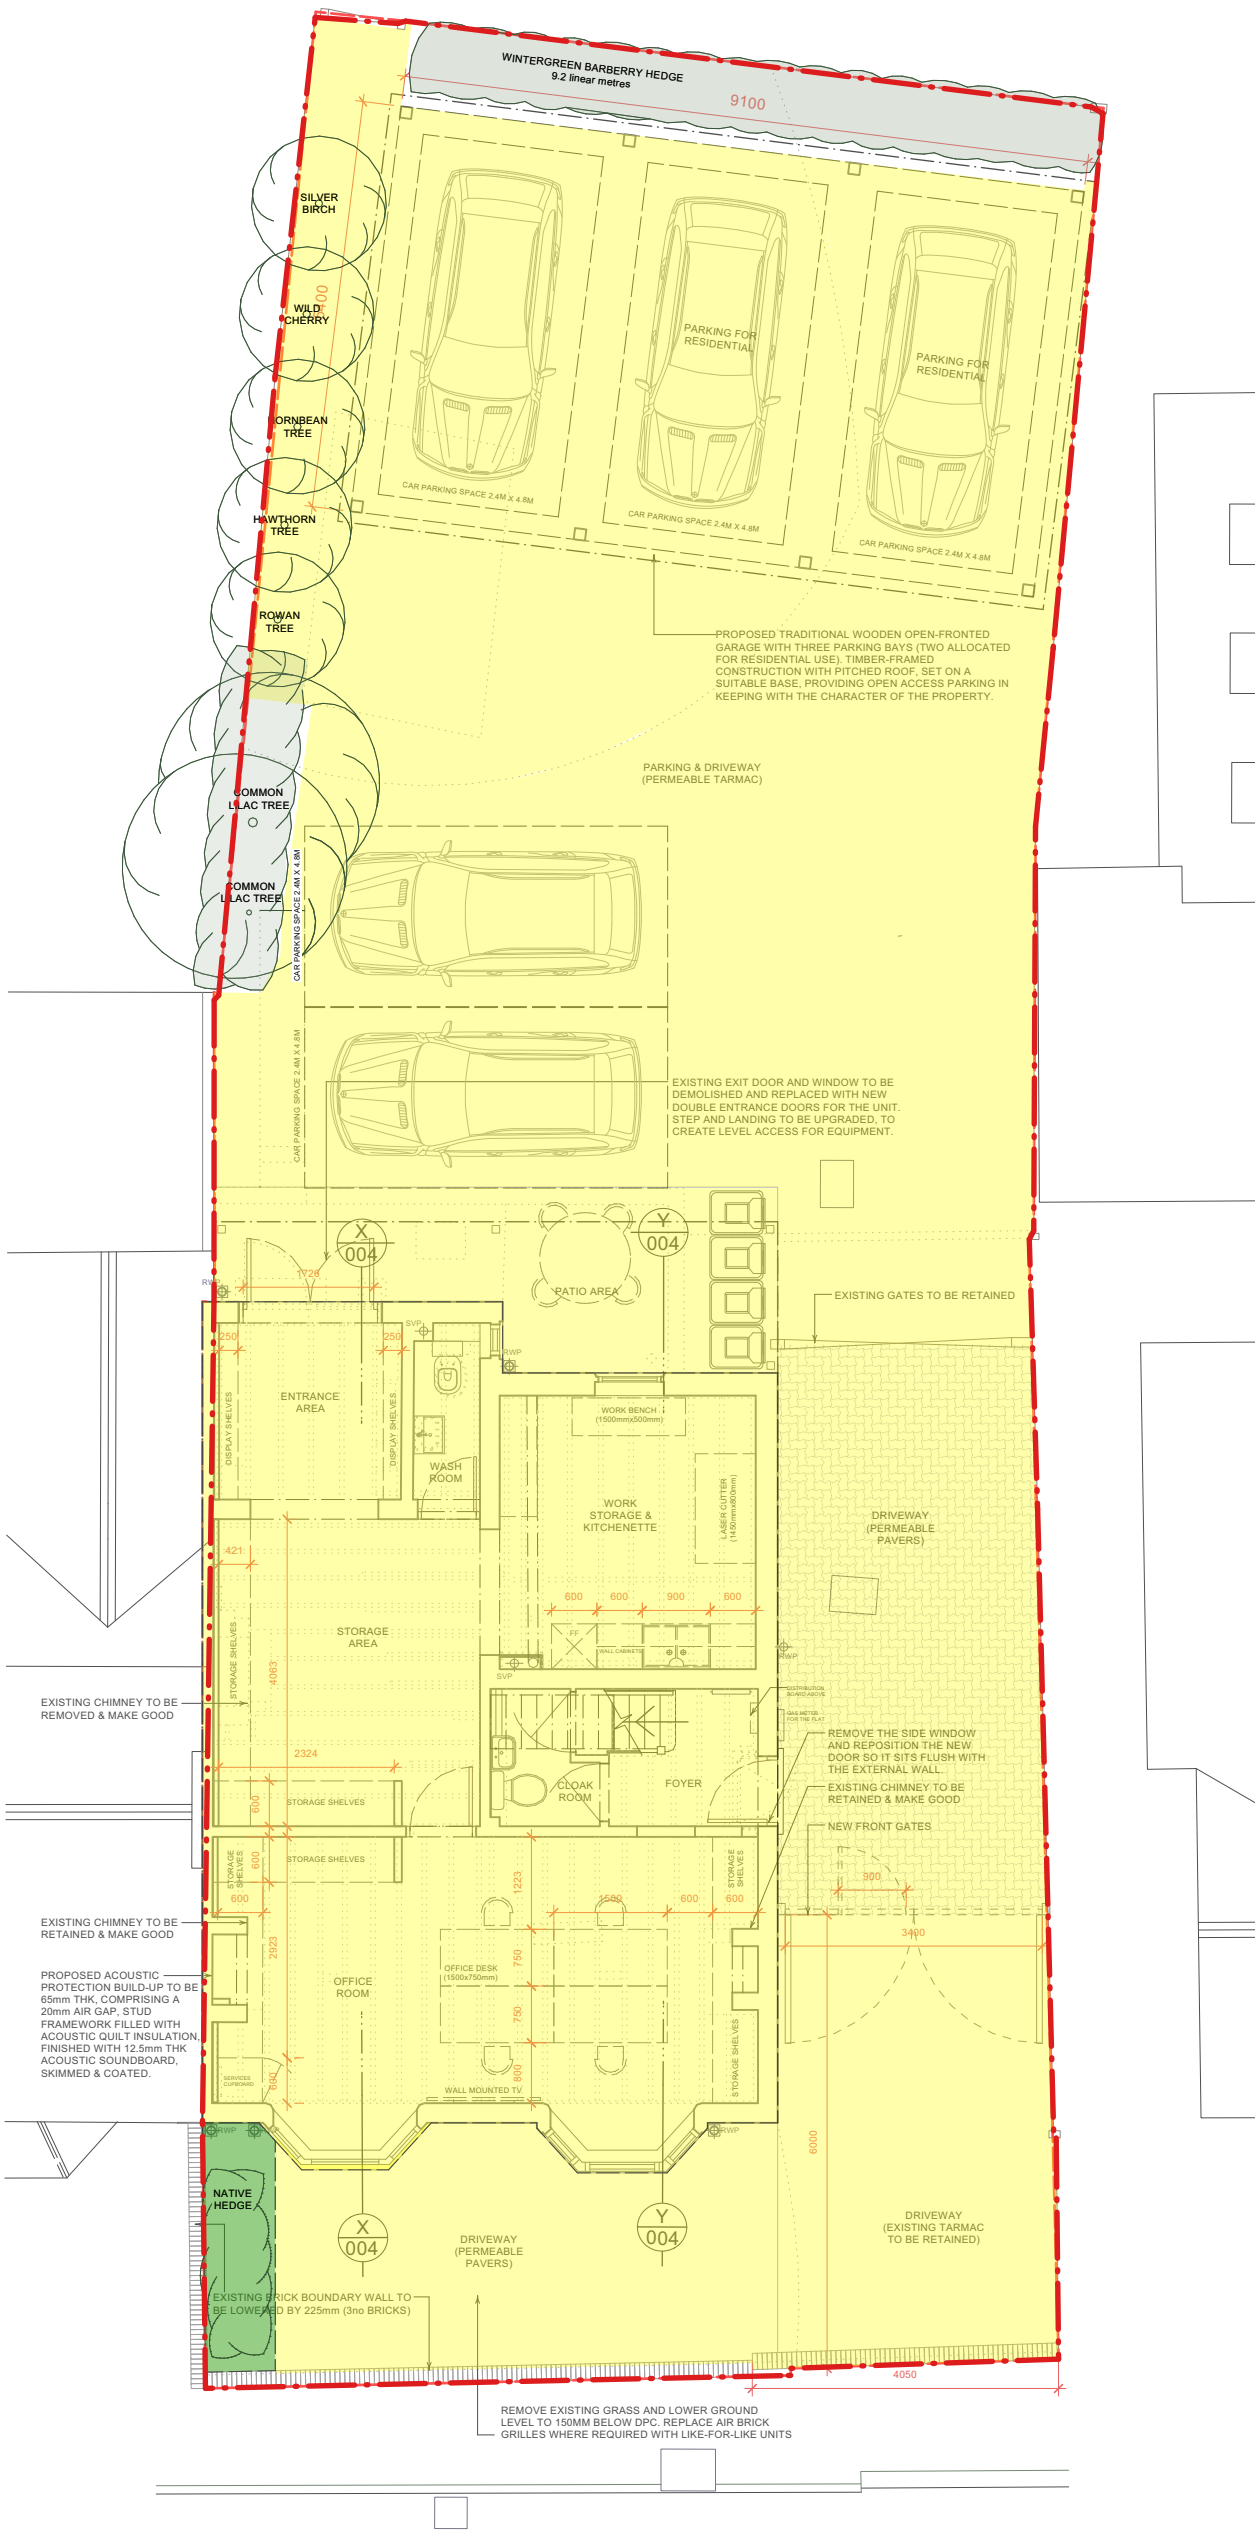

HIGH STREET KIMPTON

1

141

PROPOSED SITE PLAN


SCALE: 1: 100@A3

NOTES:

- Do not scale from this drawing
- Any discrepancies to be brought to the attention of the Architect.
- This drawing to be read in conjunction with other relevant drawings and the specification.
- Copyright in this drawing remains the property of Sheldon Peever Studio. This drawing may not be copied or used without the permission of Sheldon Peever Studio.
- All dimensions shown on this drawing are to be checked on site before manufacture and construction.

KEY

- URBAN, DEVELOPED LAND, SEALED SURFACE
- URBAN, VEGETATED GARDEN

 

Post Development BNG Plan

project	9/9a HIGH STREET KIMPTON, HITCHIN SG4 8RA
stage	PLANNING
client	MR CAIN
drawing	POST DEVELOPMENT BNG PLAN
scale	1: 100 @ A3
date	18.07.2025
dwg no	301/HSK/141

