

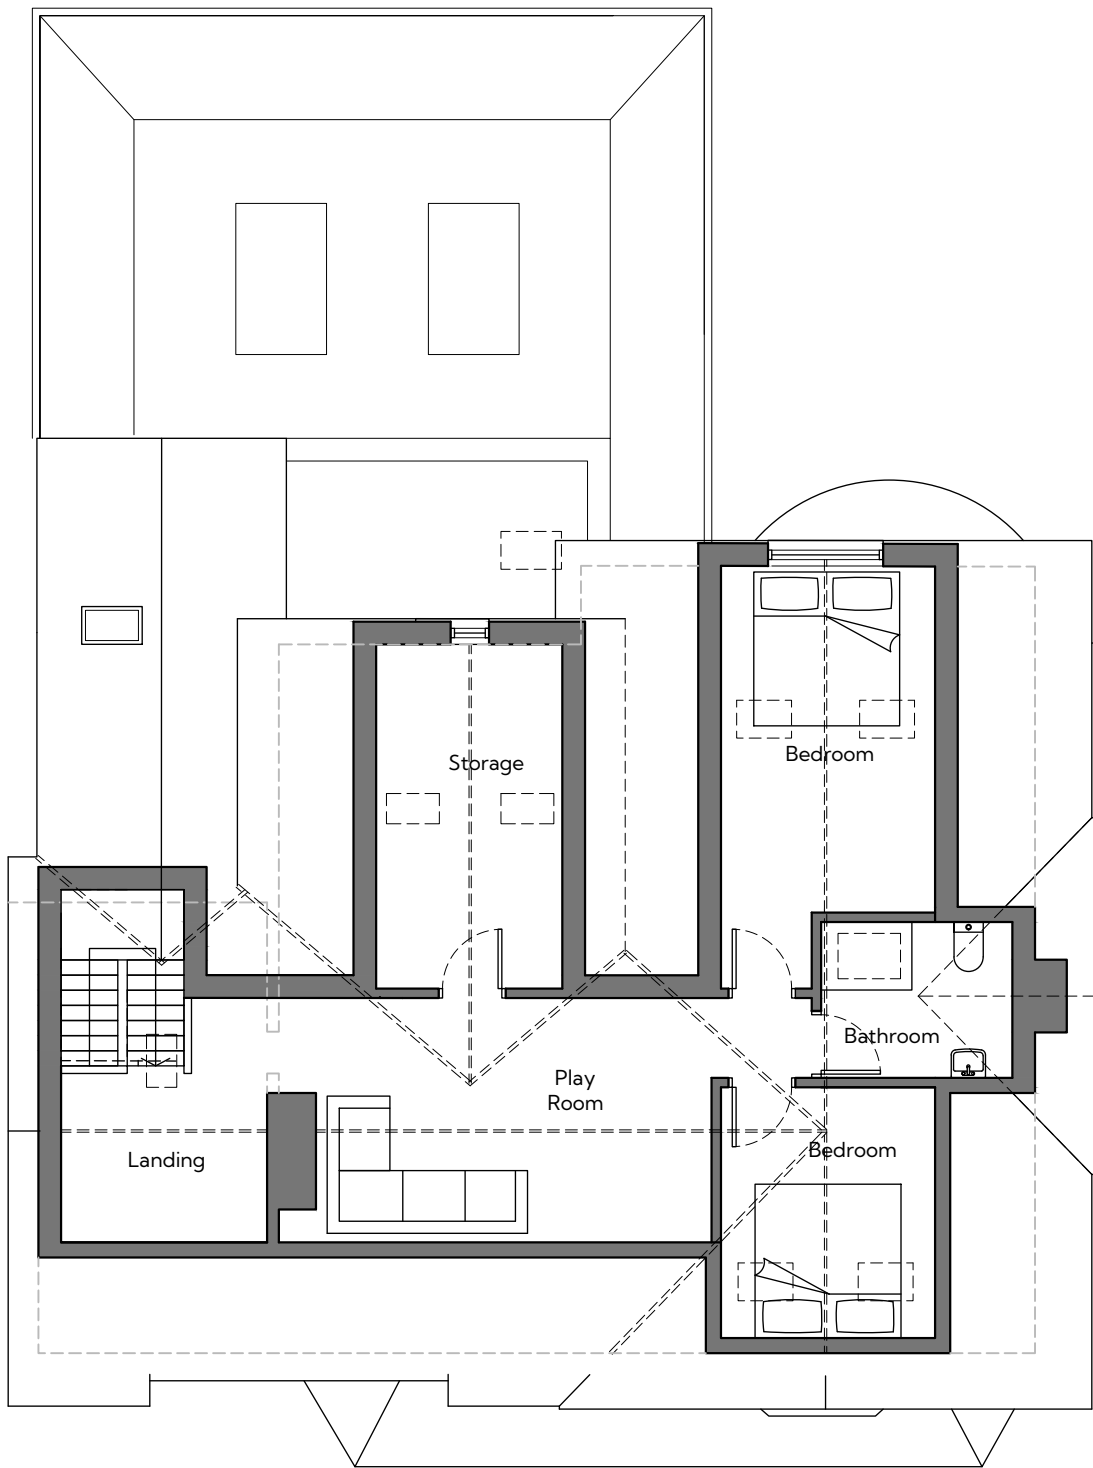


|   |         |        |                                                       |
|---|---------|--------|-------------------------------------------------------|
| The measured areas and drawings within this scheme relate to the current state of design and are reliant upon the information available at the time. Any decisions to be made on the basis of these predictions should include due allowance for variations in the design development and construction process. Please note that this drawing is compiled with existing information available. All dimensions to be checked on site. |         |        |                                                       |
| revision   | date    | author | revision notes                                        |
| A   | 6.07.26 | LM     | Updated following feedback from conservation officer. |
| B   | 9.07.26 | LM     | Plans updated following client feedback.              |

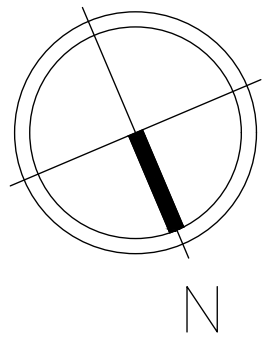

Proposed Second Floor Plan

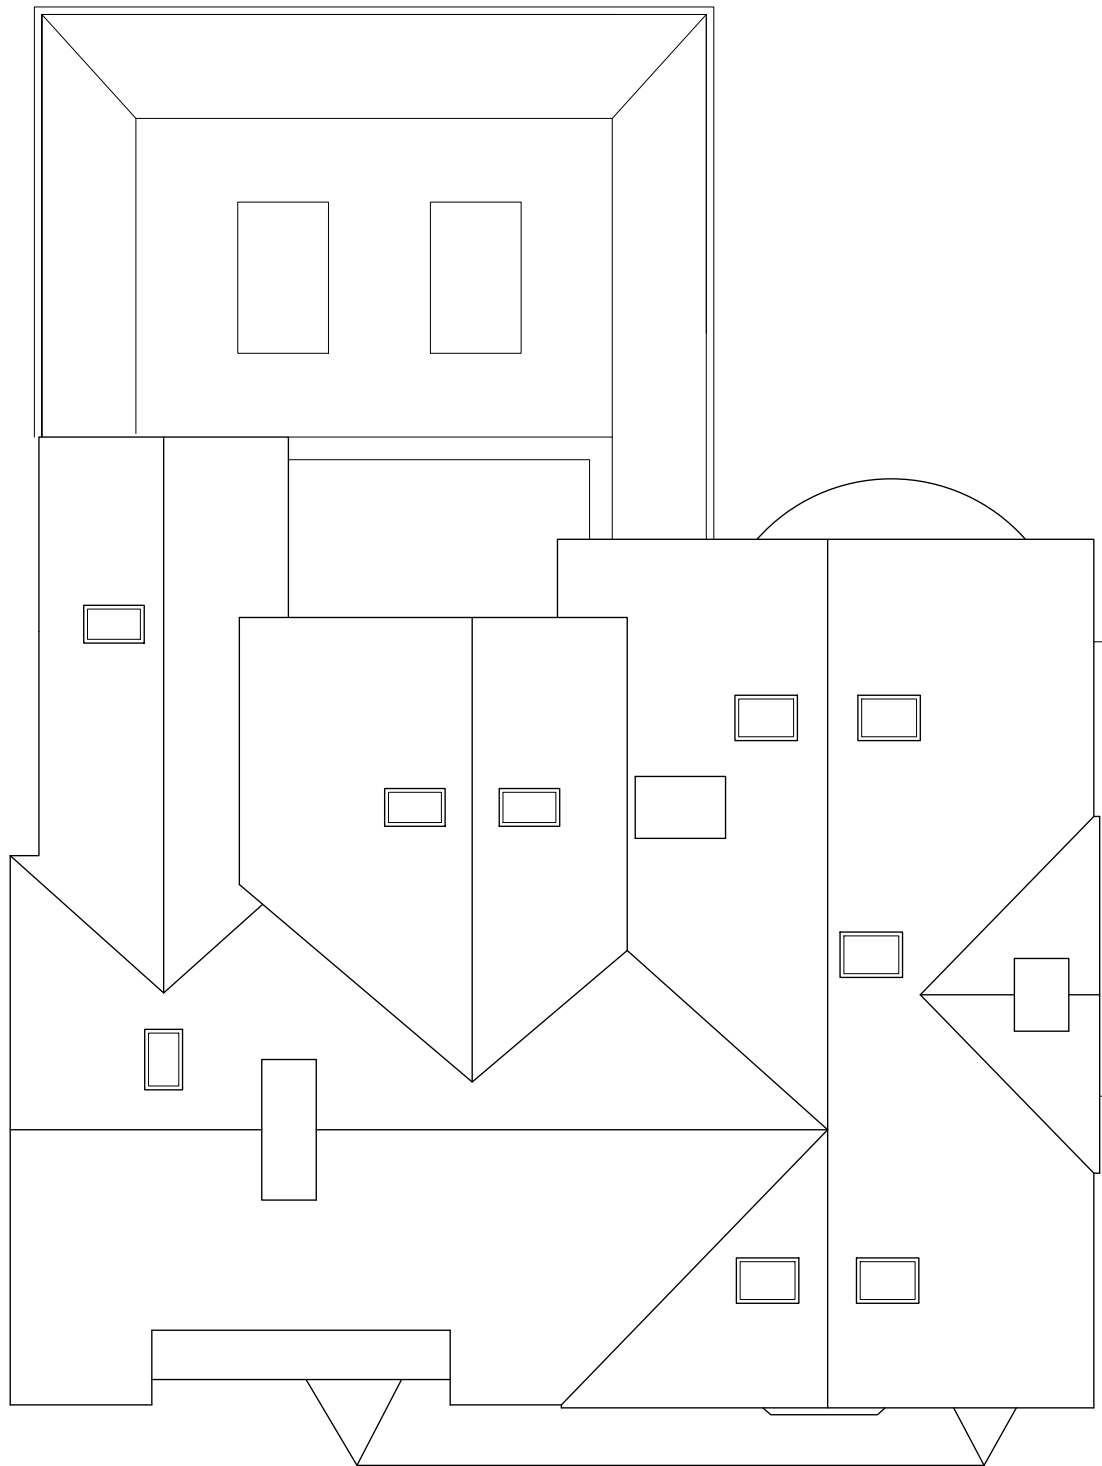

Proposed Roof Plan



STUDIO LUNET  
ARCHITECTURE / INTERIOR DESIGN  
27-28 Sun Street, Hitchin SG5 1AH

site

24 Wymondley Road, Hitchin  
SG4 9PN

client

Laura and Oliver Mann

title

PLANNING APPLICATION  
Proposed Second + Roof  
Plans

information

|             |             |
|-------------|-------------|
| job no.     | 2514_WYMO24 |
| drawing no. | A2-05-B     |
| scale       | 1:100 @ A1  |
| date        | March 2026  |
| author      | LM          |

DO NOT SCALE FROM THIS DRAWING : Verify all dimensions on site