


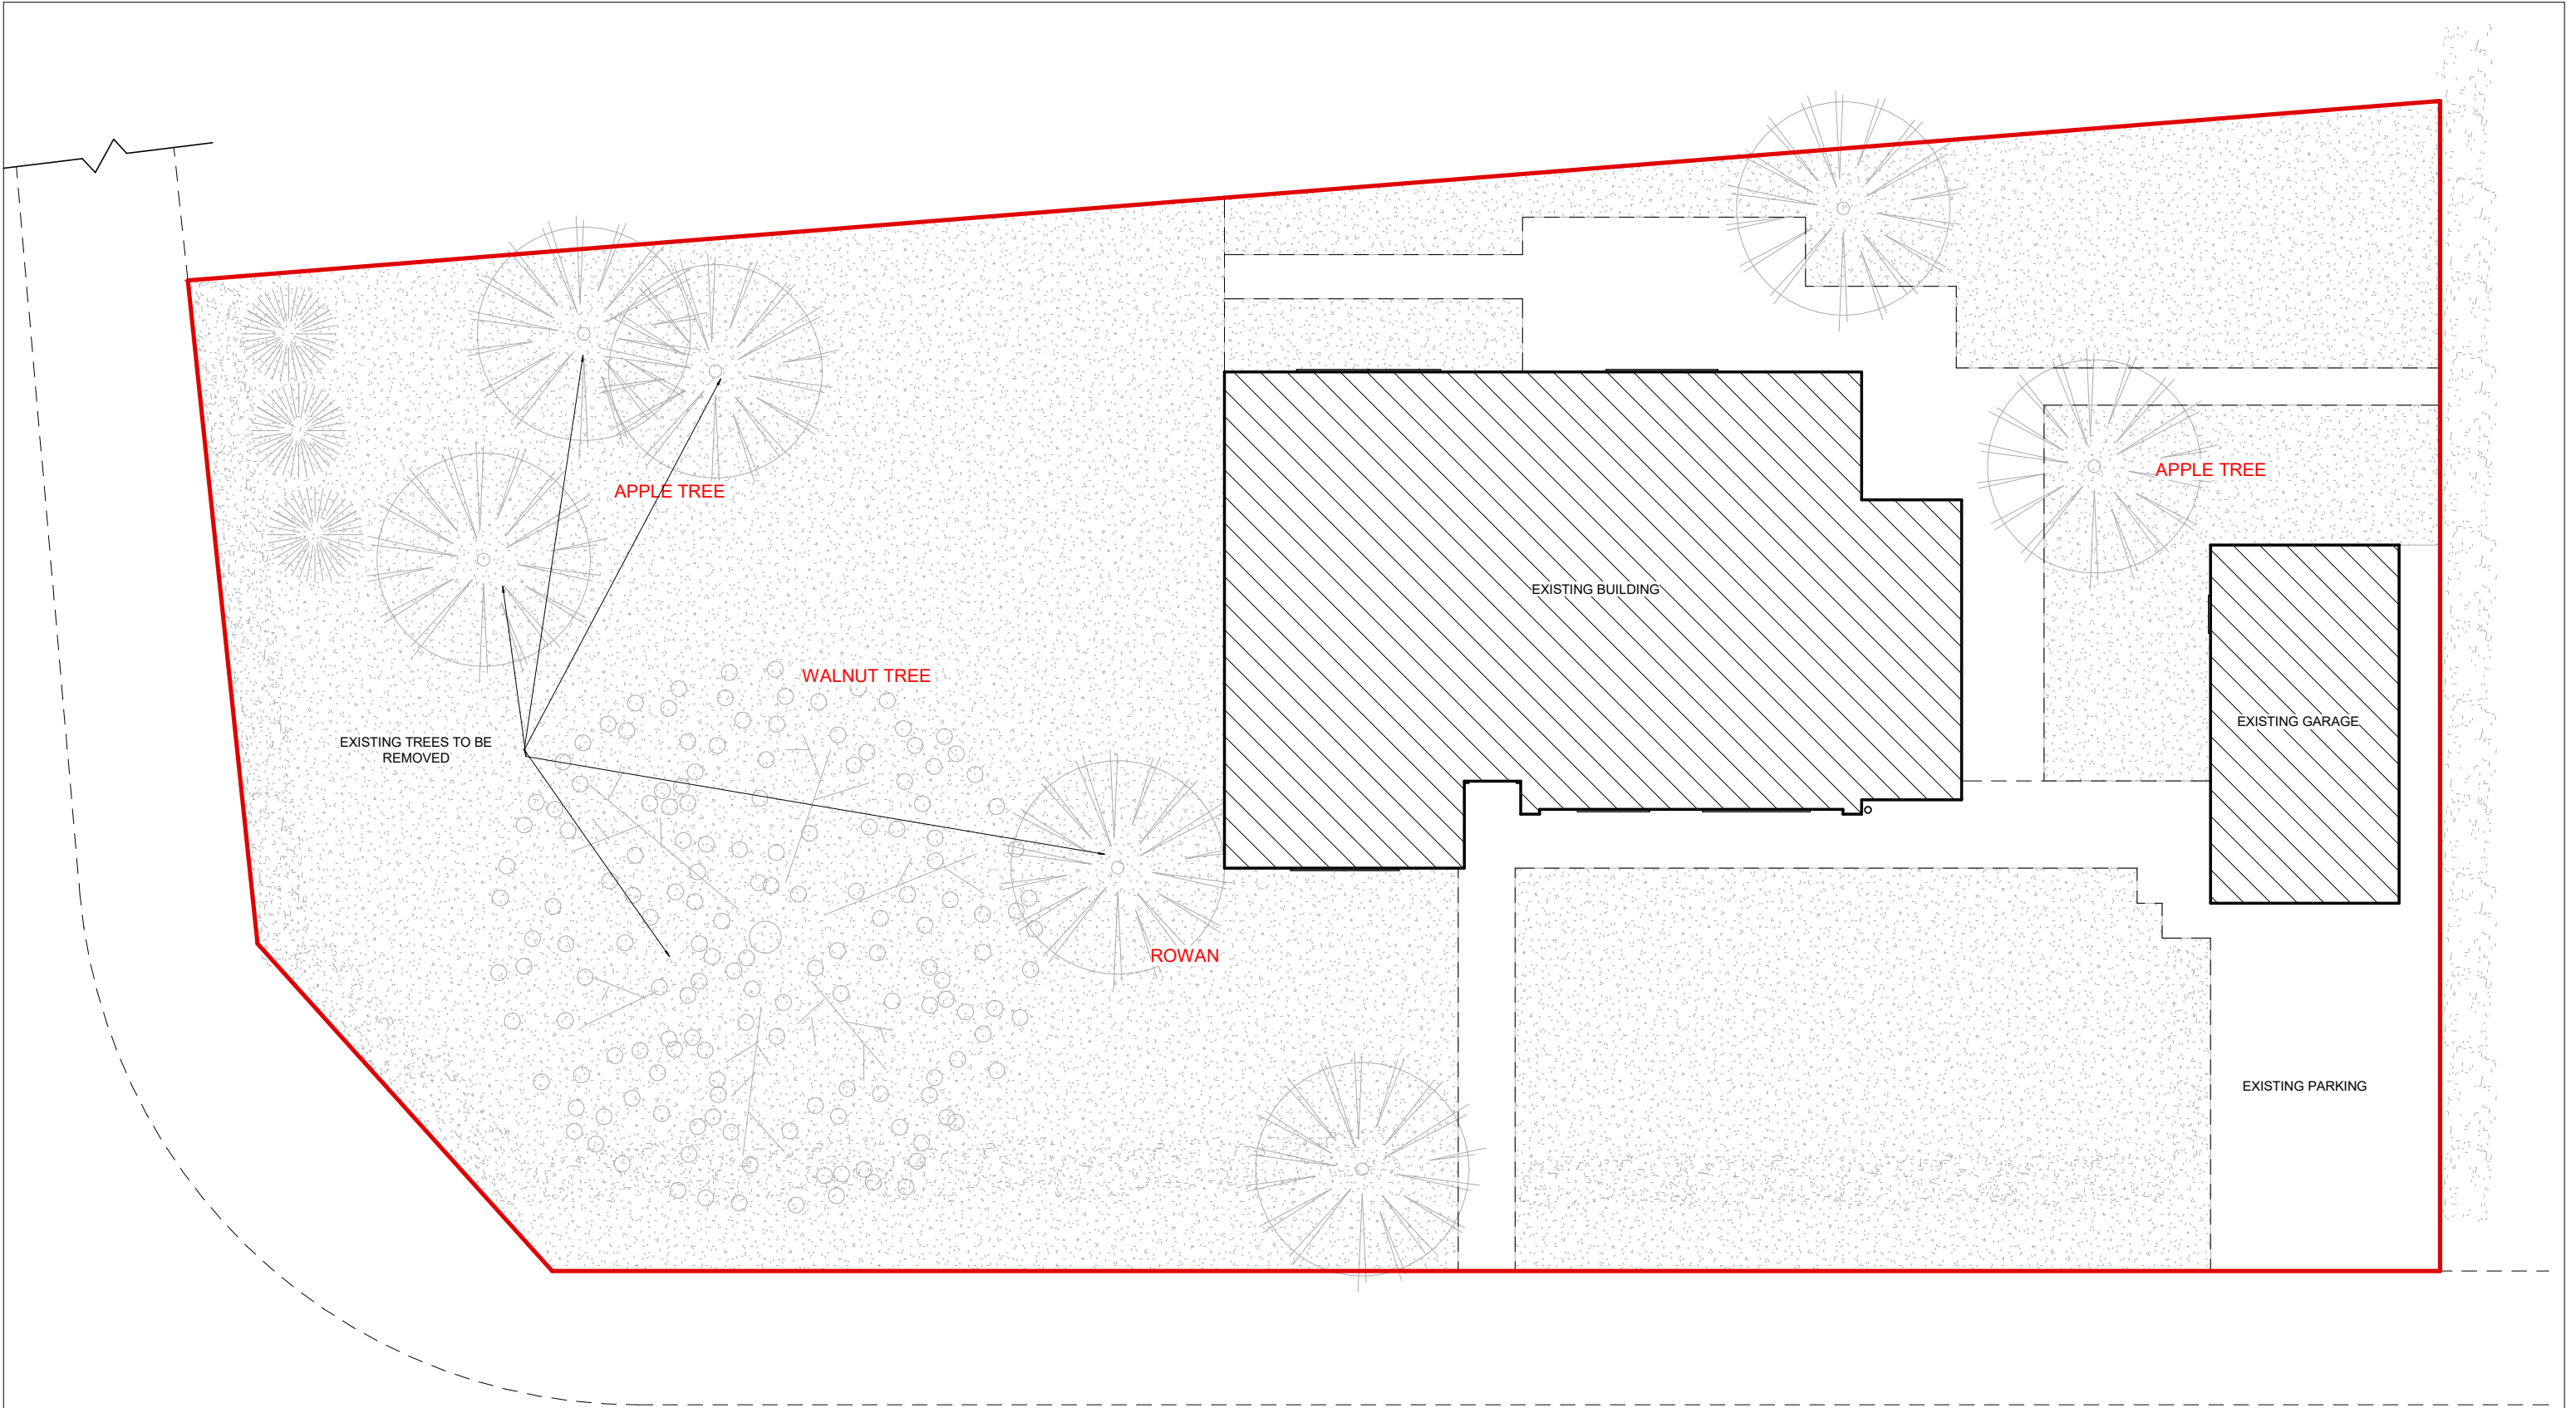

EXISTING SITE PLAN



ALL DIMS IN MILLIMETERS UNLESS NOTED OTHERWISE
DO NOT SCALE EXCEPT FOR PLANNING PURPOSES
IF IN DOUBT - ASK

THIS DRAWING IS CONFIDENTIAL AND IS THE PROPERTY OF
KEENAN PROJECT DESIGNS LTD
© COPYRIGHT

KEENAN
PROJECT
DESIGNS

KEENAN PROJECT DESIGNS
08002335787
INFO@KEENANPROJECTDESIGNS.COM
WWW.KEENANPROJECTDESIGN.COM

CLIENT:
Owen Roger

ADDRESS:
2 Lower Gower Rd, Royston SG8 5EA

DATE:
22/07/25

PROJECT LEAD:
George Cristea

DRAWN BY:
Ugwu Kingsley

DRAWING NO:
3124-11

SCALE:
1:50@A3
1:25@A1

REV:
C