



Note: All dimensions are in mm unless stated otherwise

Proposed rear extension 6m deep, 4.1m wide, 3m tall.

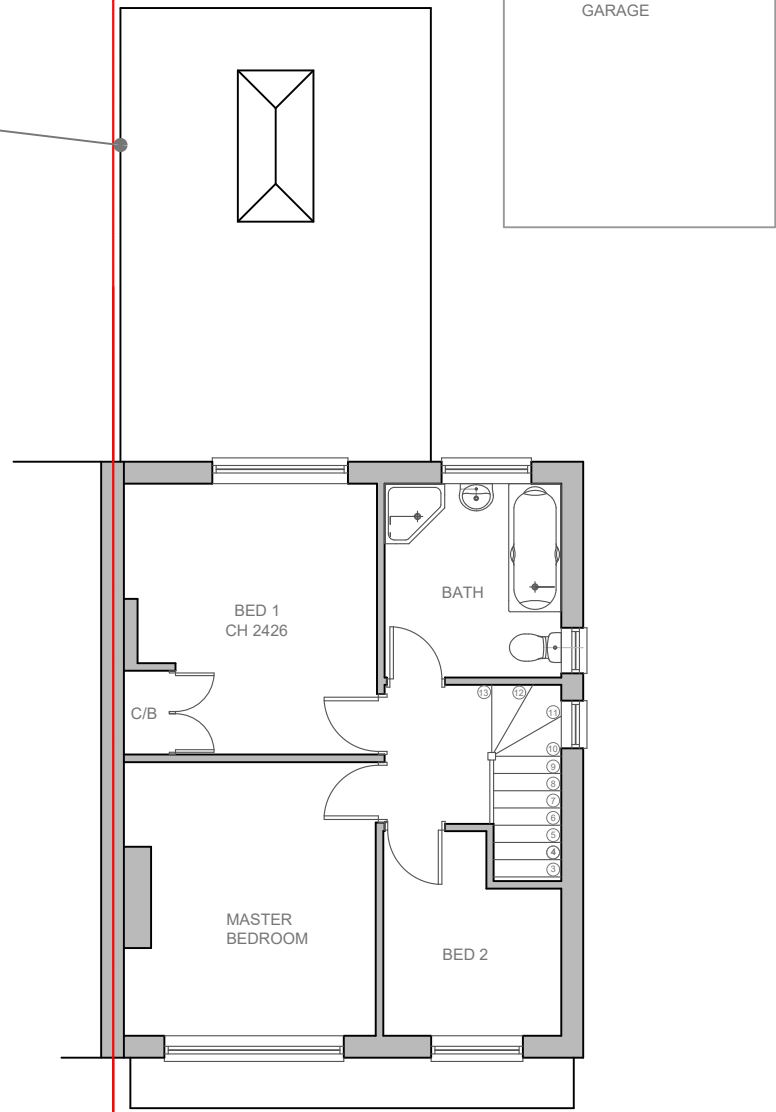

FIRST FLOOR PLAN
AS PROPOSED

 

Prepared by:
A+L Architecture Studio, Hitchin
www.alarchitecture.uk

Address:
162, Wymondley Road,
SG4 9QJ

Drawing name:
First Floor Plan: As
Proposed

Scale: 1:100 @ A4	Date drawn: Mar. 2026
-------------------------	--------------------------

Drawing number:
WR-FP202
Rev 01