
 


Note: All dimensions are in mm unless stated otherwise

Proposed rear extension 6m deep, 4.1m wide, 3m tall.

GARAGE

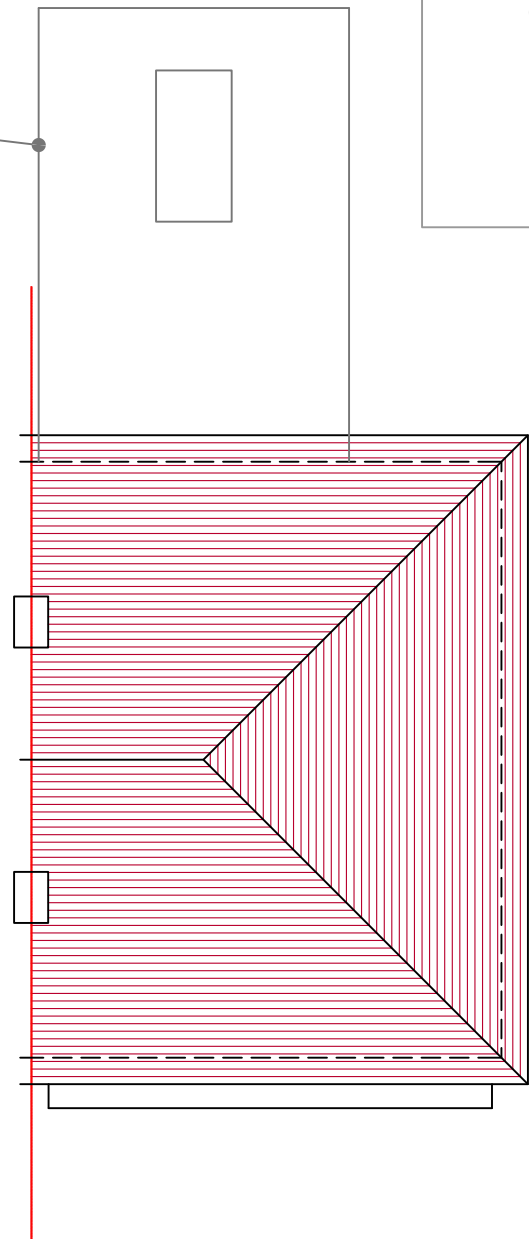

Prepared by:
A+L Architecture Studio, Hitchin
www.alarchitecture.uk

Address:
162, Wymondley Road,
SG4 9QJ

Drawing name:
Roof Plan: As Proposed

Scale: 1:100 @ A4	Date drawn: Mar. 2026
-------------------------	--------------------------

Drawing number:
WR-FP203
Rev 01

⊕ ROOF PLAN
AS PROPOSED