



Note: All dimensions are in mm unless stated otherwise

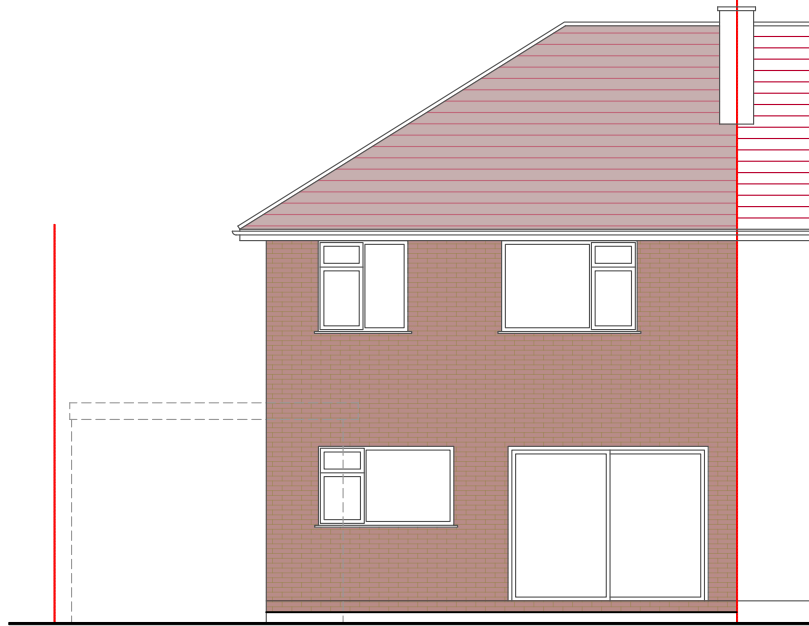


REAR ELEVATION
AS EXISTING

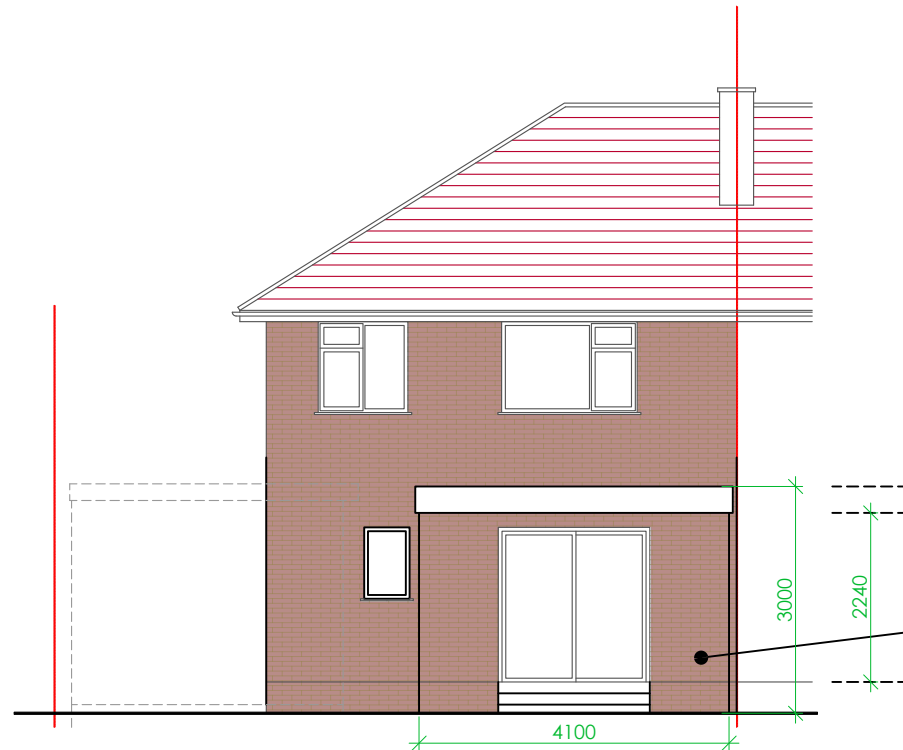

Proposed rear extension 6m deep, 4.1m wide, 3m tall. External brickwork to match existing.

REAR ELEVATION
AS PROPOSED

 

Prepared by:
A+L Architecture Studio, Hitchin
www.alarchitecture.uk

Address:
162, Wymondley Road,
SG4 9QJ

Drawing name:
Rear Elevation: As
Existing and Proposed

Scale: 1:100 @ A4	Date drawn: Mar. 2026
-------------------------	--------------------------

Drawing number:
WR-FP212
Rev 01