


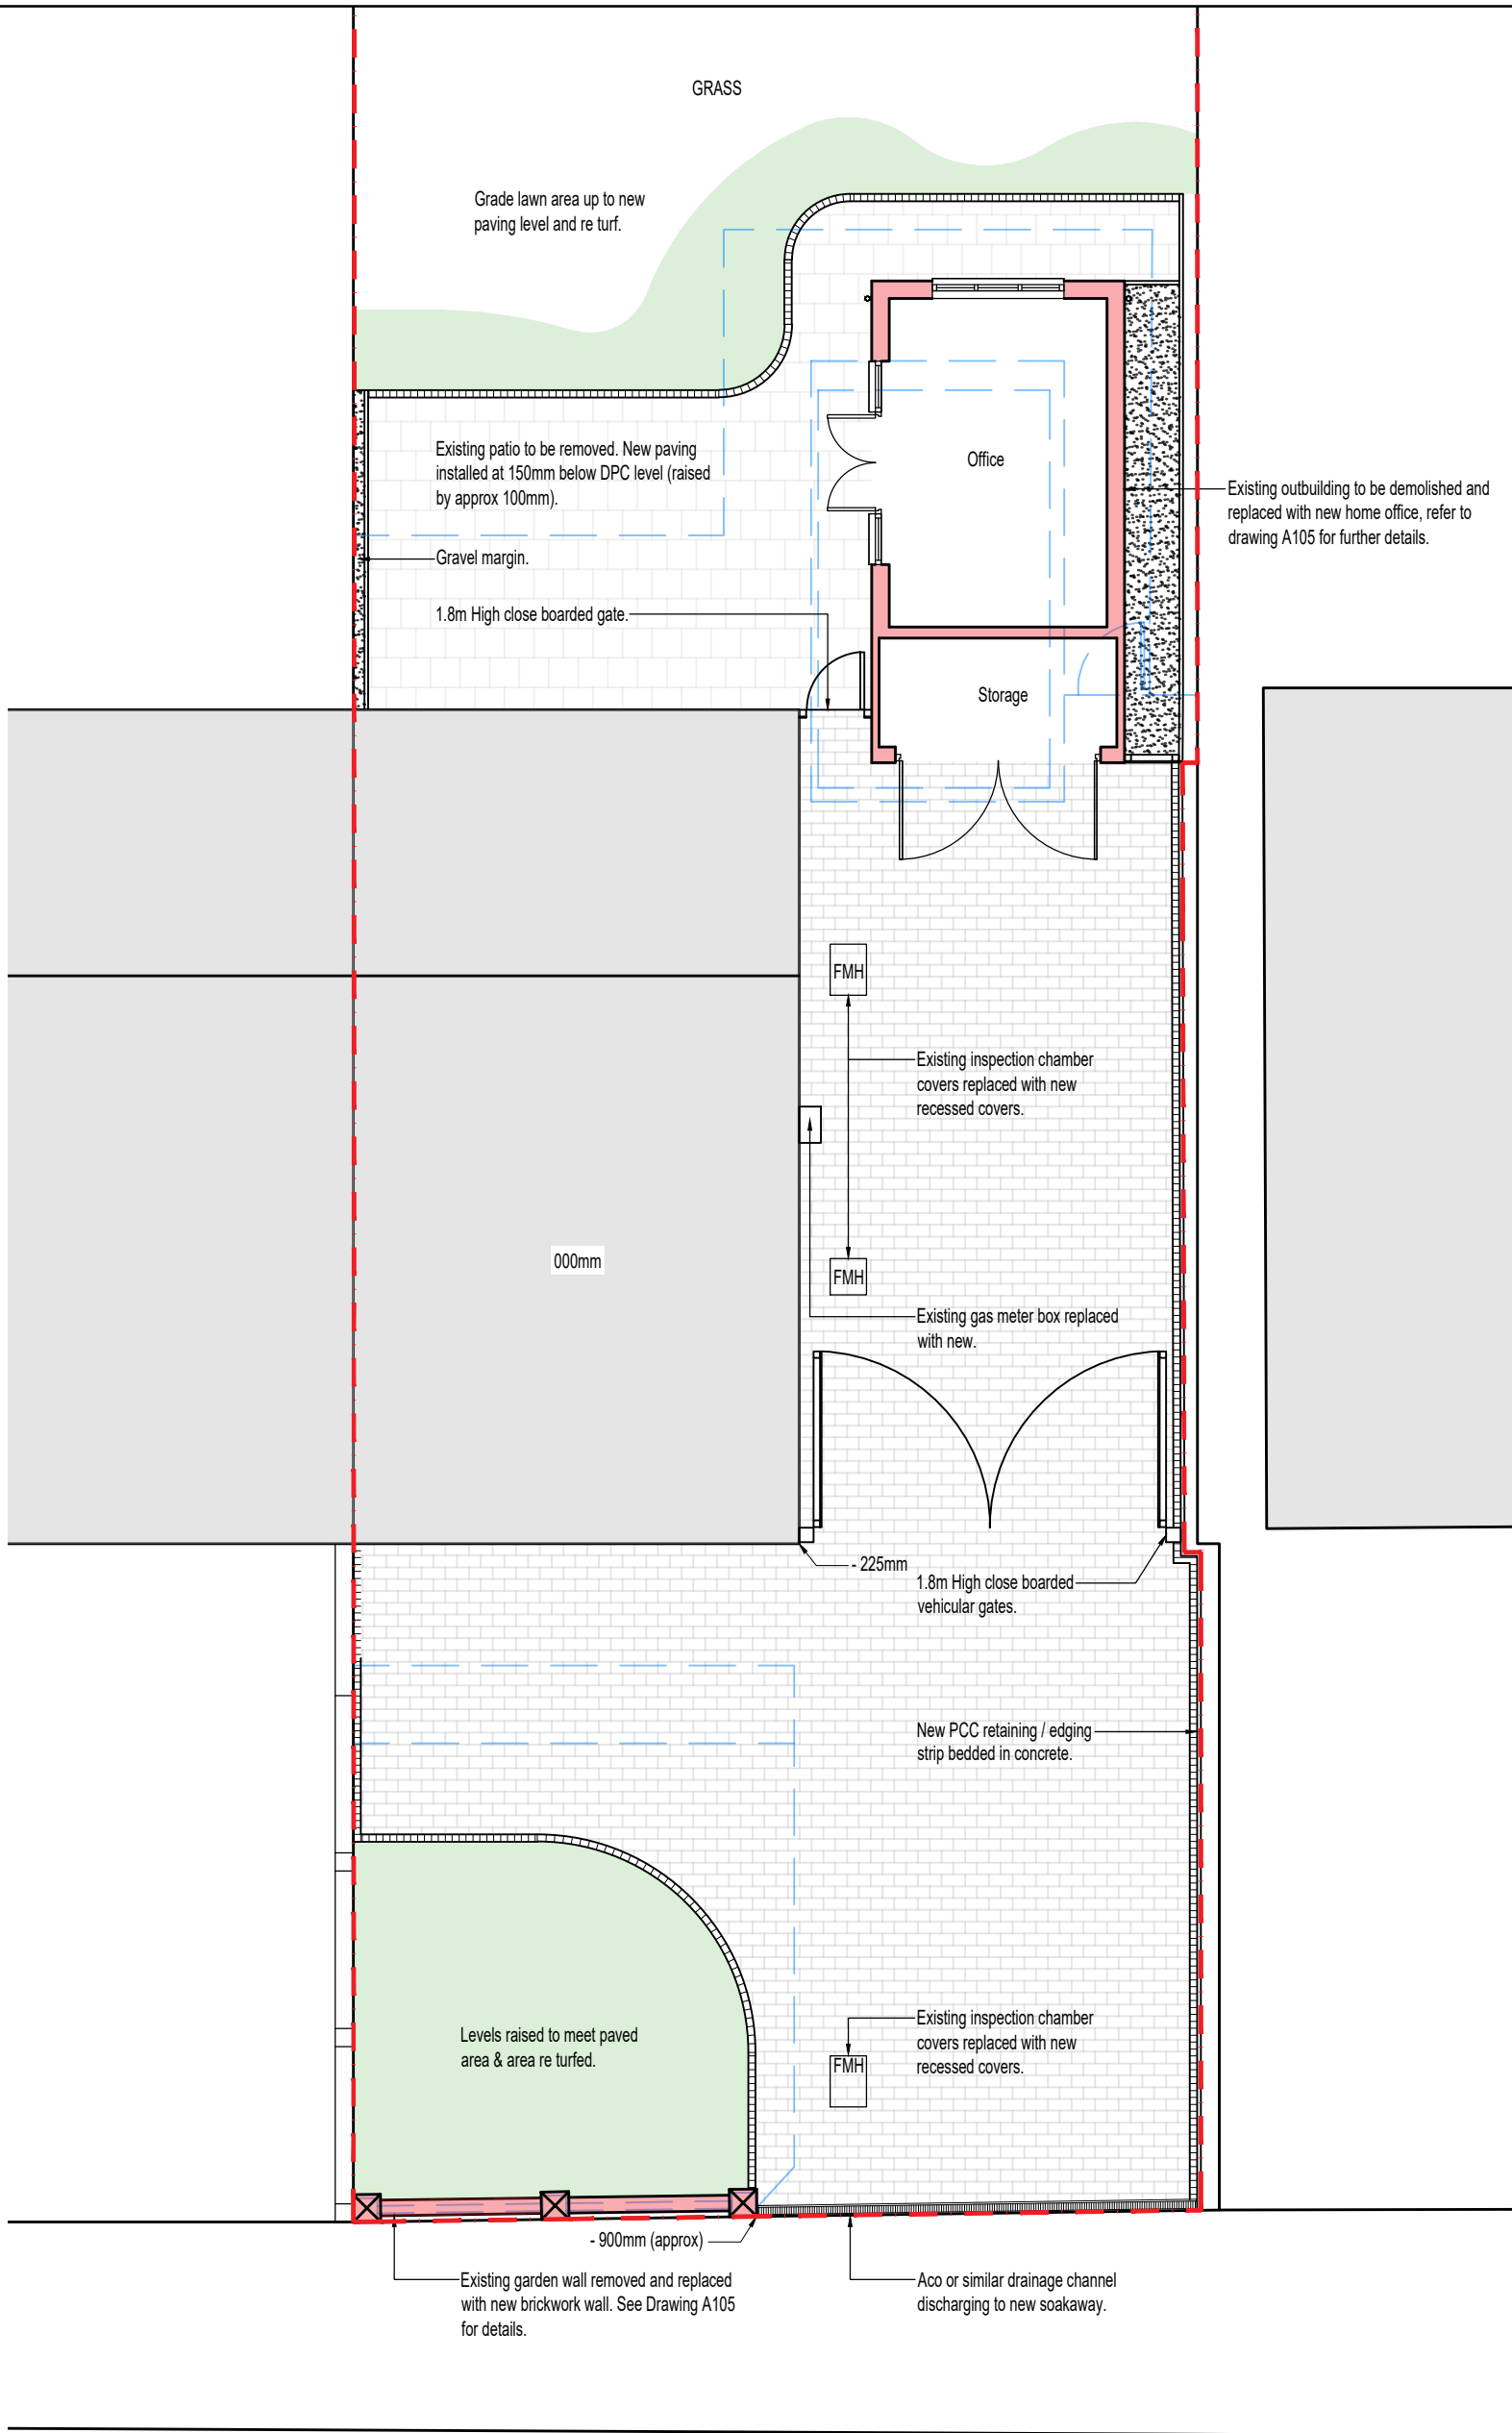
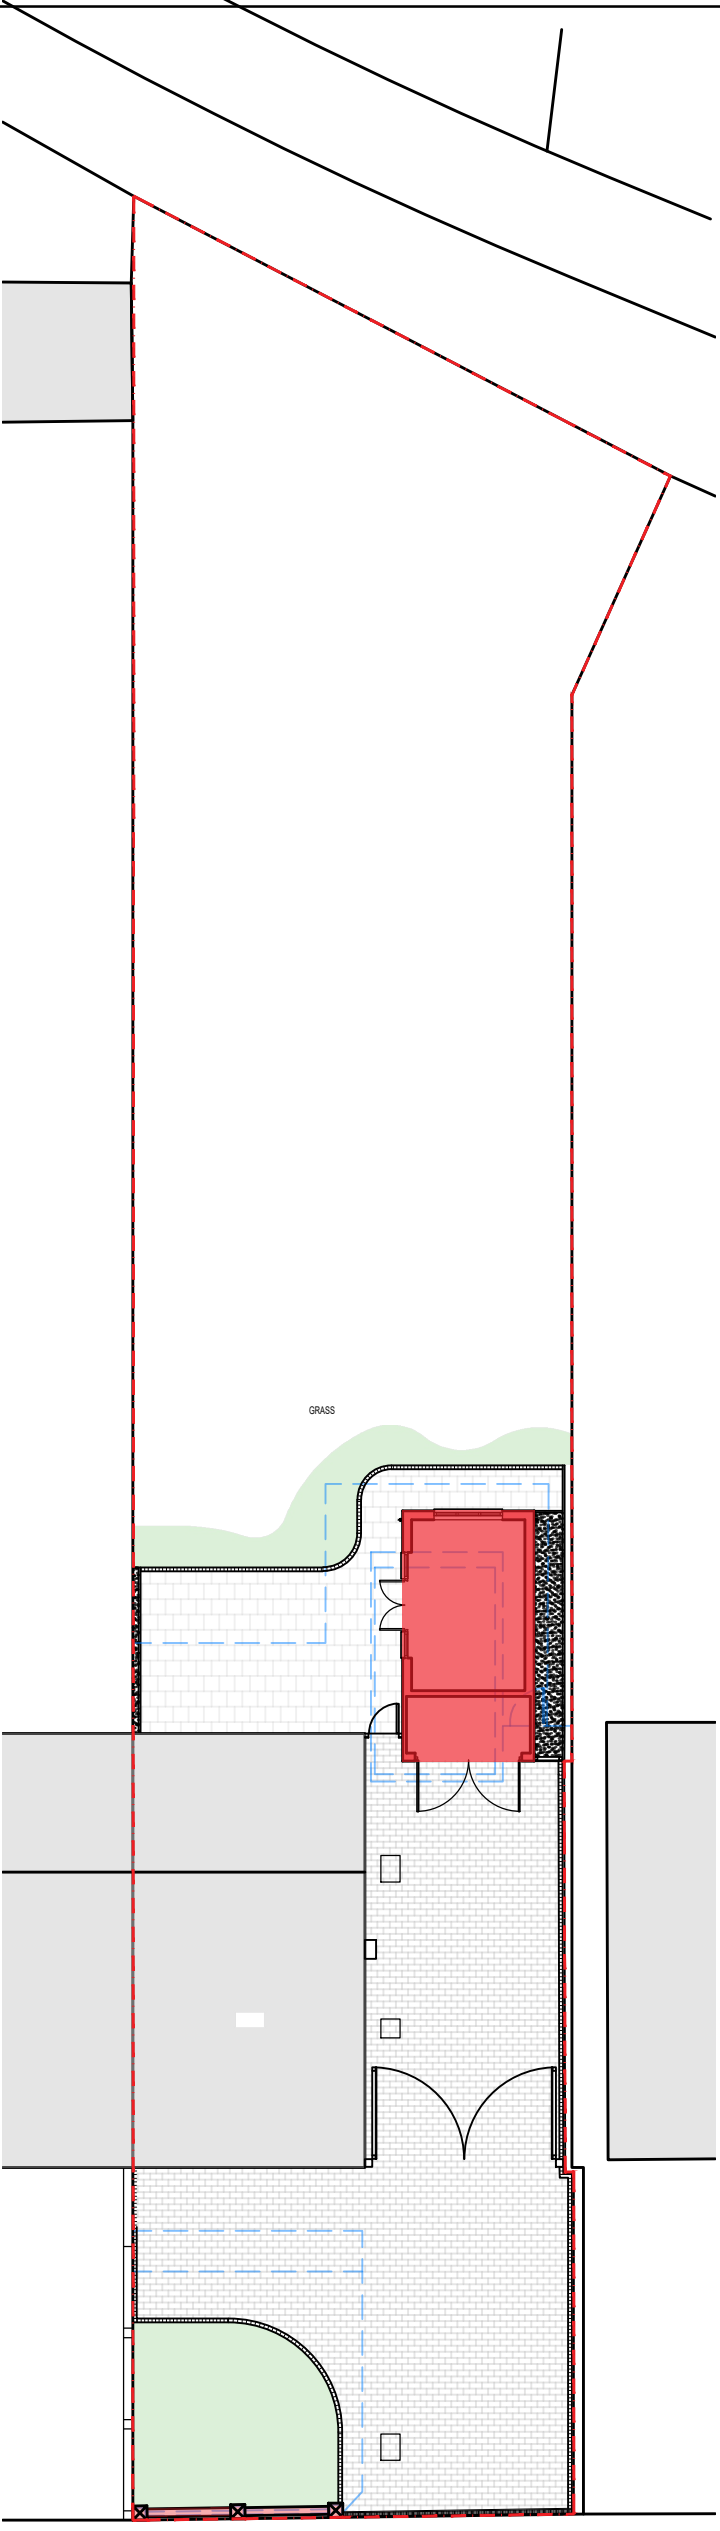


 


PARTIAL PROPOSED SITE PLAN @ 1 TO 100

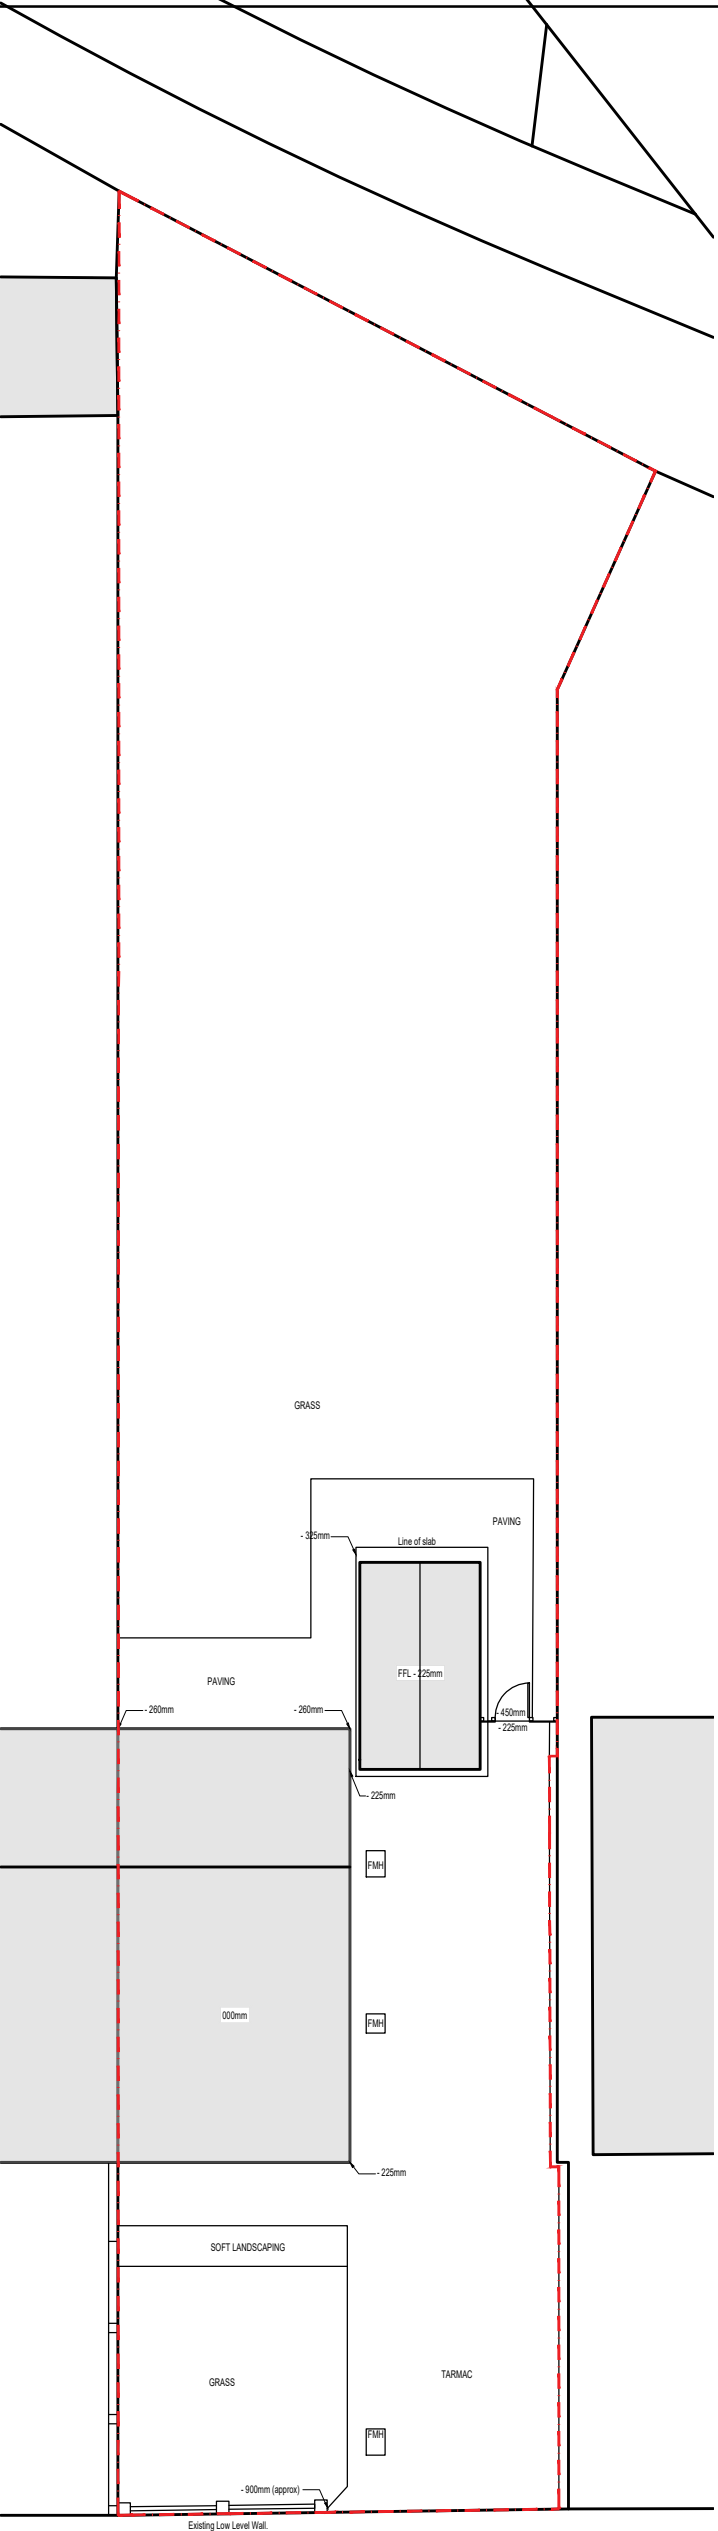

PROPOSED BLOCK PLAN @ 1 TO 200

 

EXISTING BLOCK PLAN @ 1 TO 200

 

SITE LOCATION PLAN @ 1 TO 1250

B 13.01.25 Existing Site Plan added and road names added to Site Location Plan.	
A 18.12.24 Soft landscaping area removed to front of house.	
Rev.	Date
Issued for:	Details
Drawn	Checked

PLANNING

Project/Client:		Project No:	
Proposed Outbuilding & External Works, 55 Old Hale Way		Dwg No: A110	
		Rev: B	
		Scale: As Indicated	
Drawing:		North: 	
Site & Location Plans		Drawn By: Date:	
		Checked By: Date:	



D.Chandler Architectural Design
61 Gernon Road, Letchworth, Hertfordshire, SG6 3HS
daniel@dcarchitectural.org - Tel: 01462 640650 - M: 07901864742