




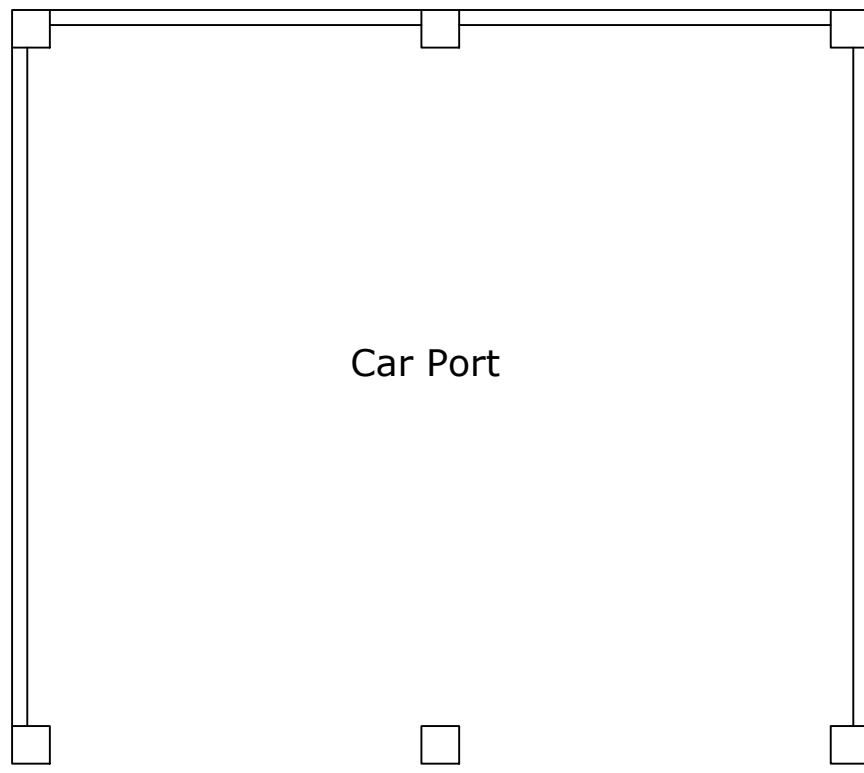


Existing Ground Floor Plan
1:50

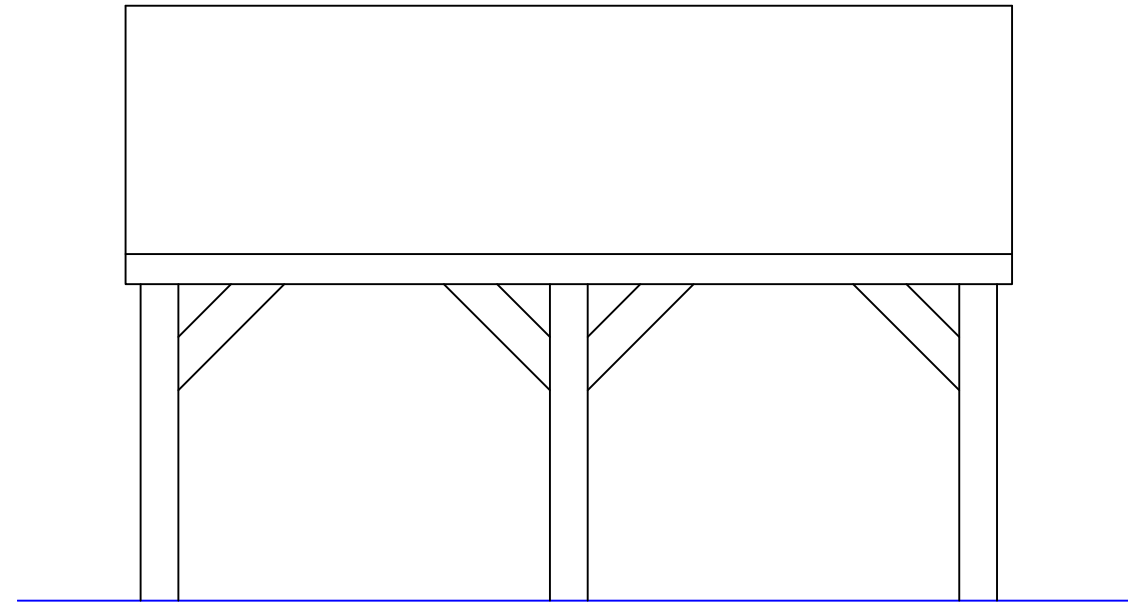


Existing Front Elevation
1:50

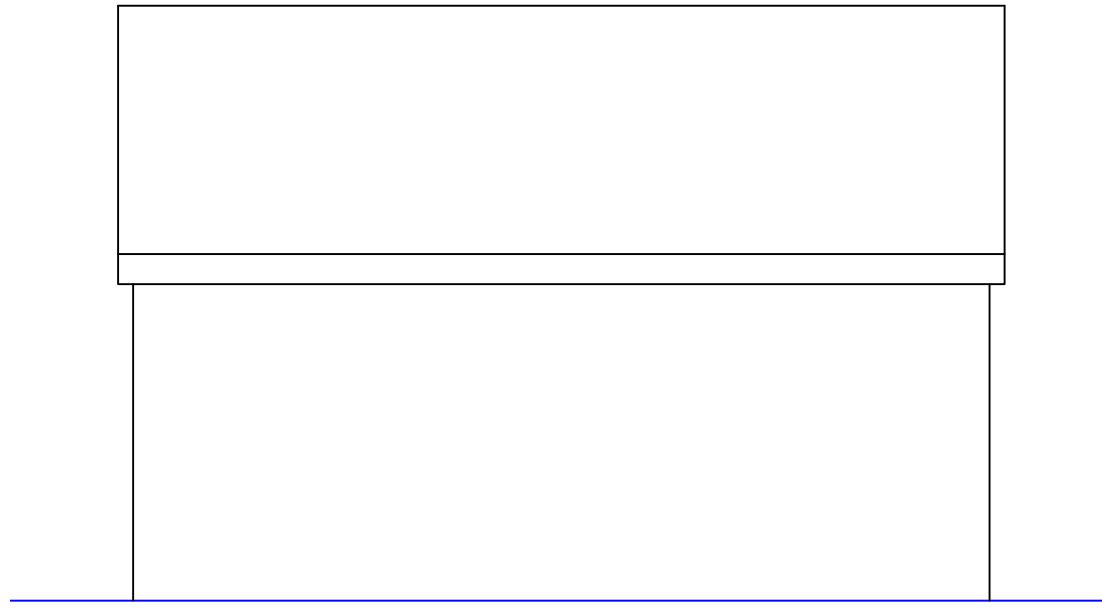


Existing Rear Elevation
1:50

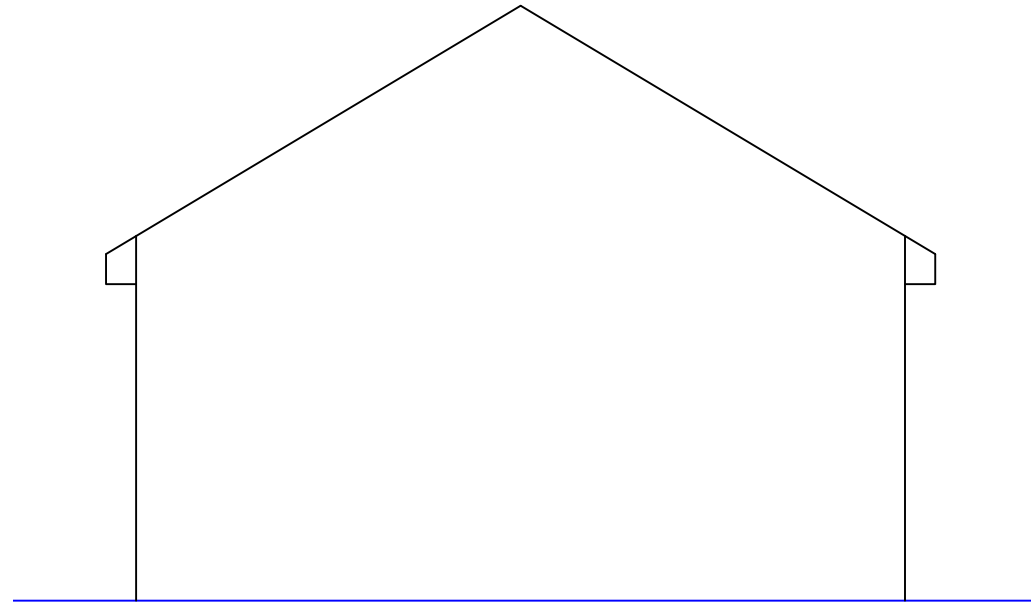


Existing Side Elevation
1:50

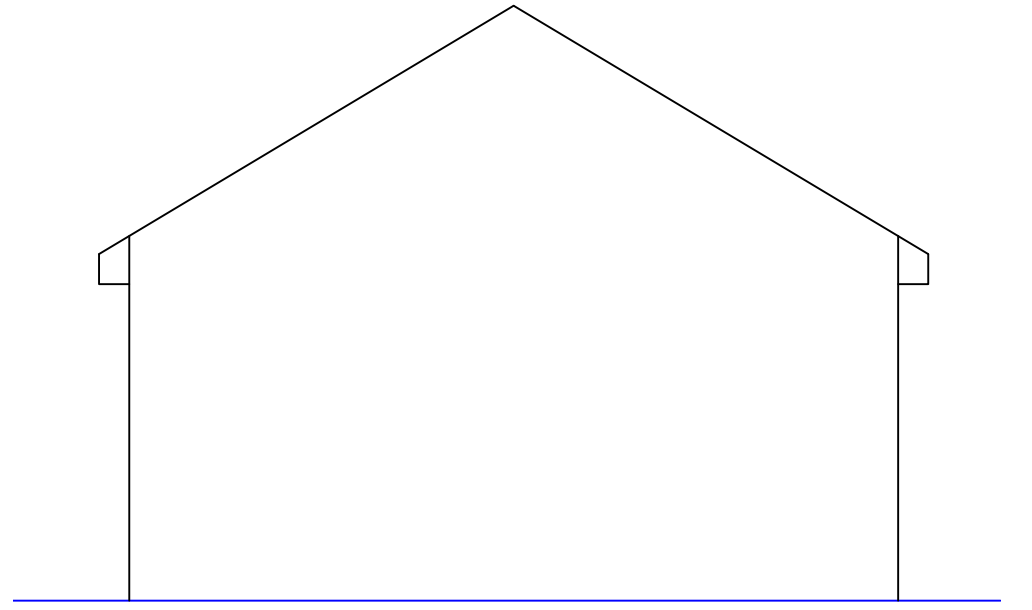


Existing Side Elevation
1:50

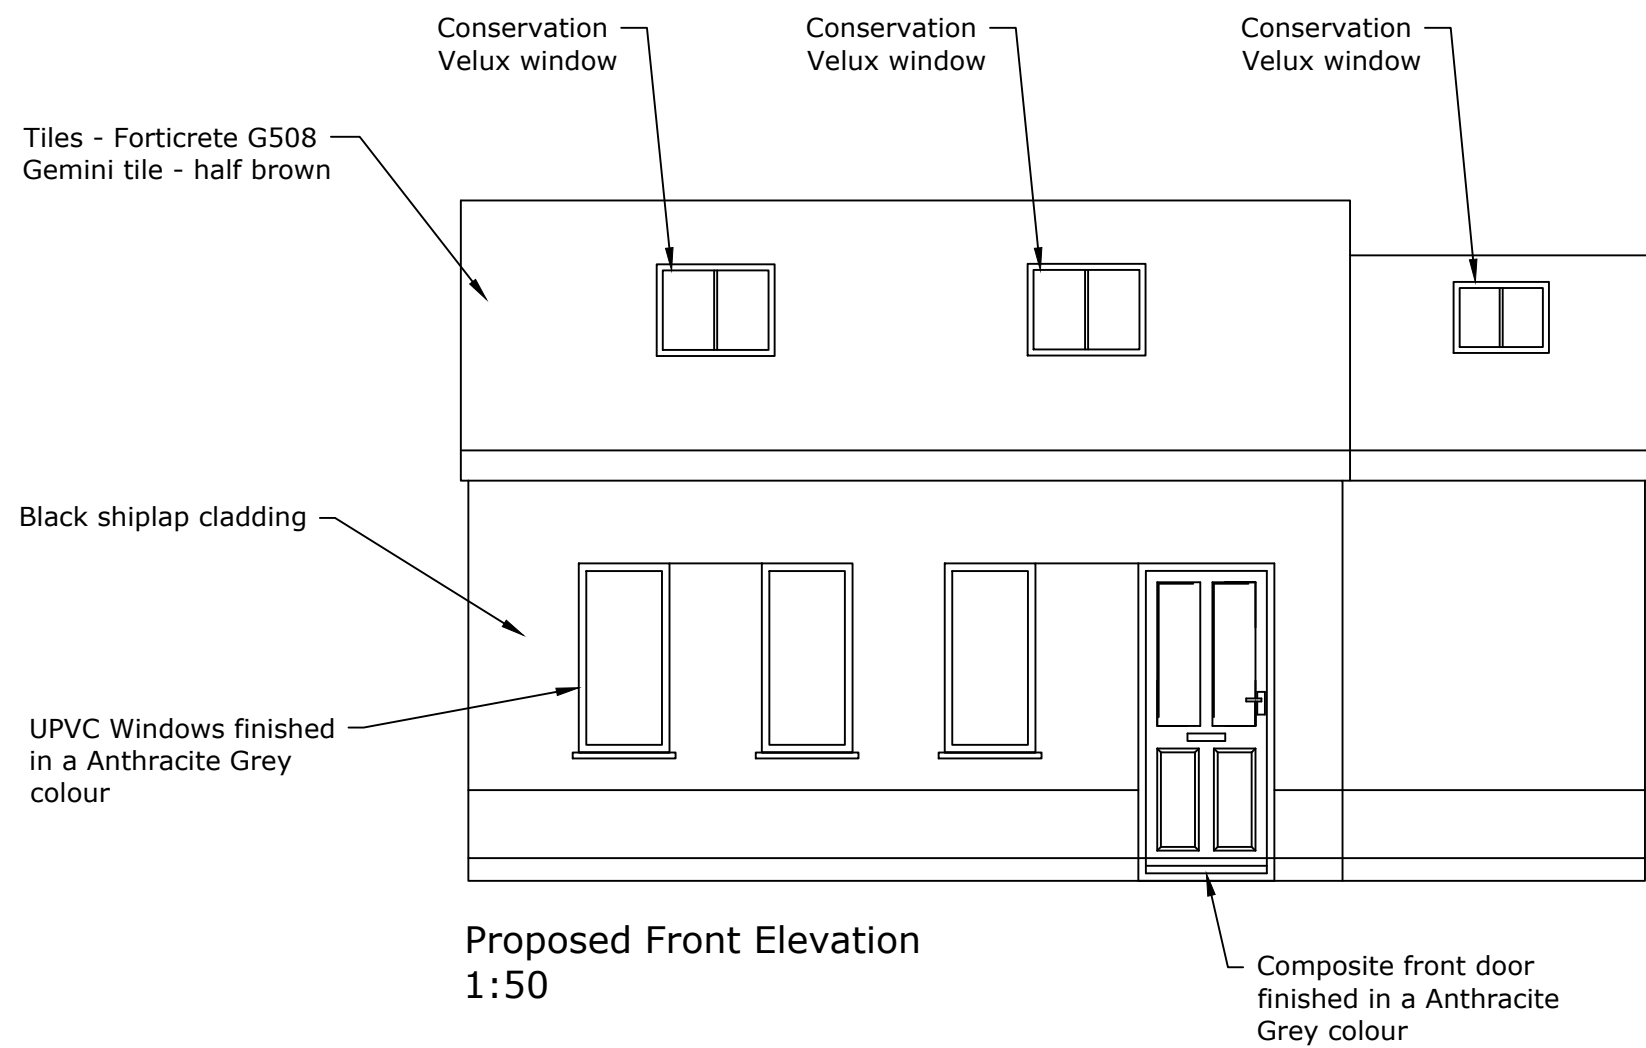


Proposed Front Elevation
1:50

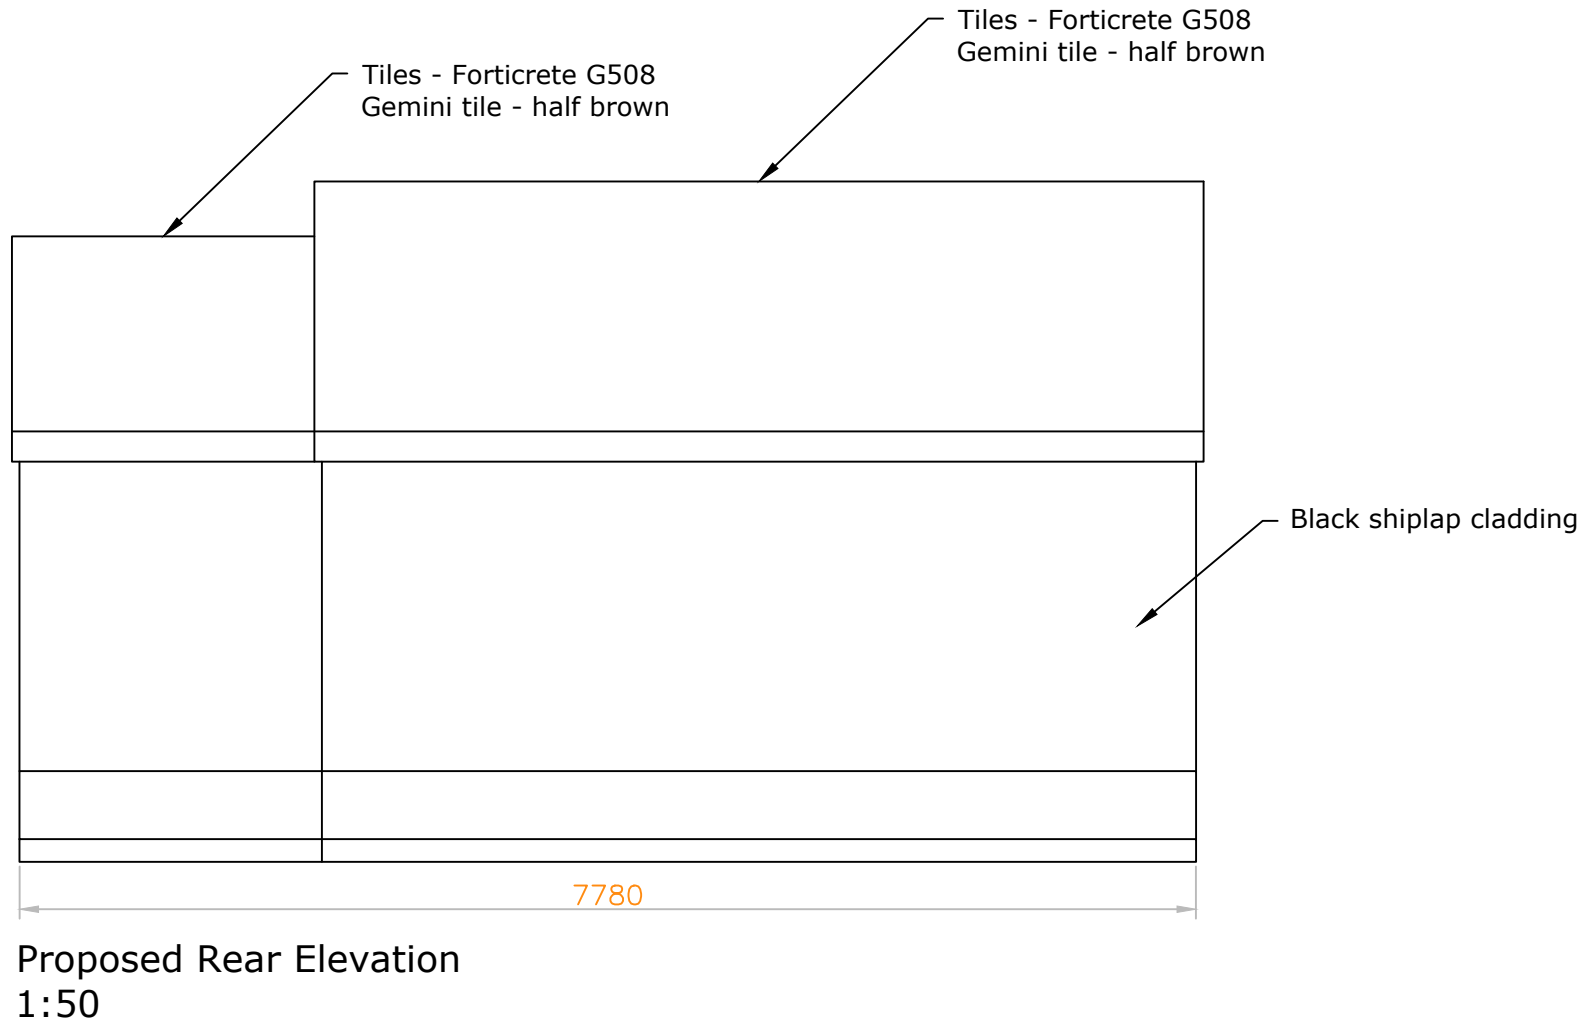


Proposed Rear Elevation
1:50

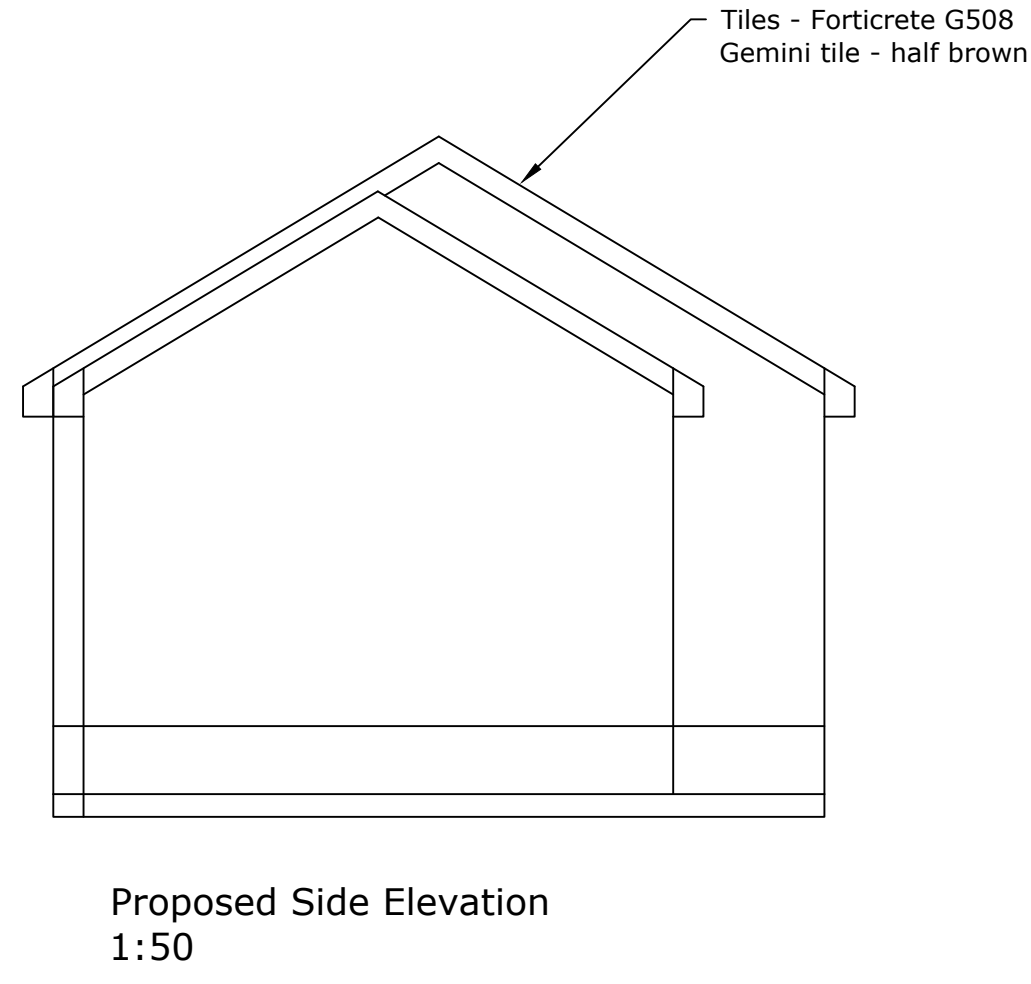





Proposed Side Elevation
1:50

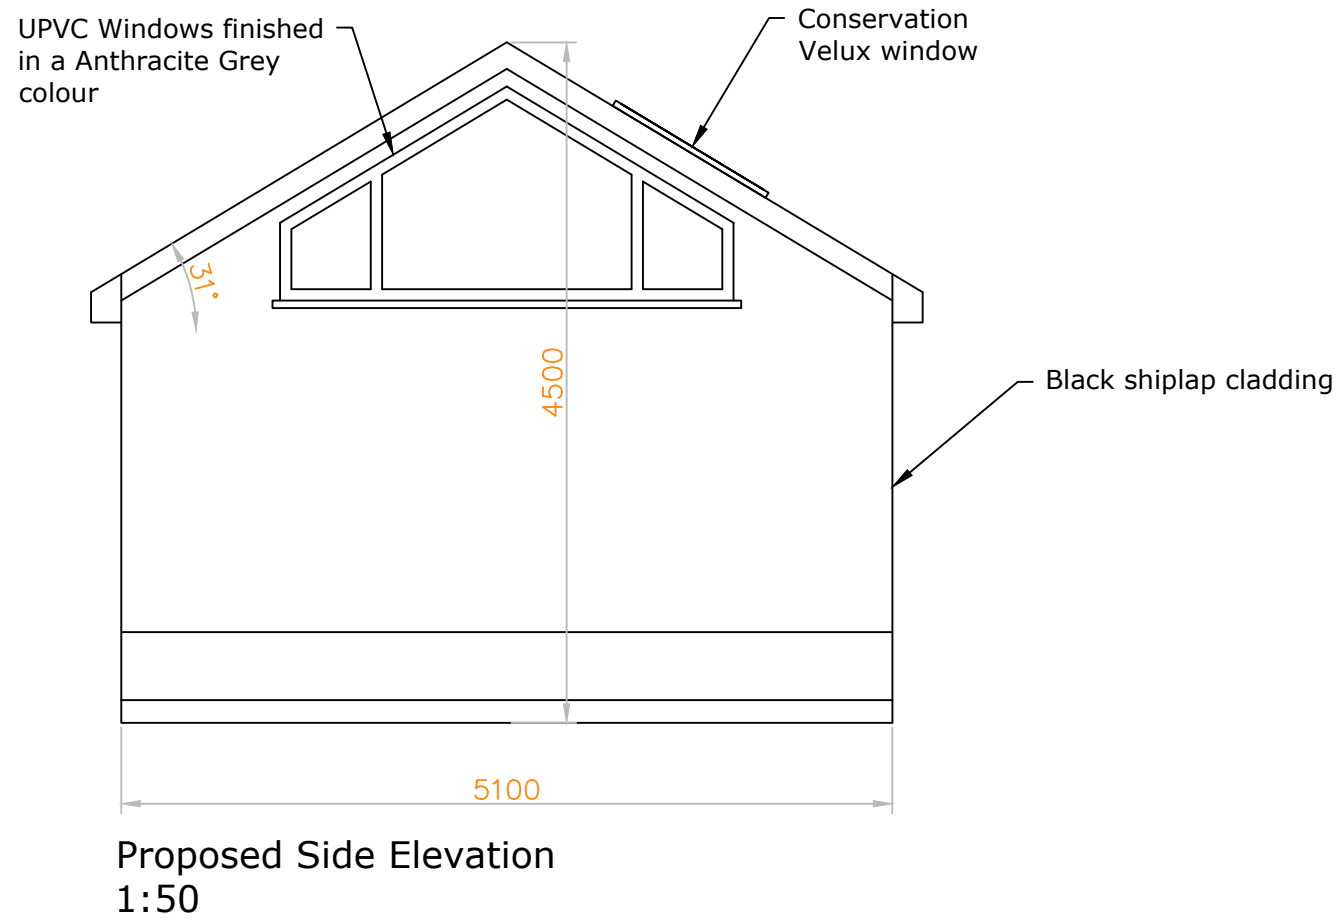

Proposed Side Elevation
1:50

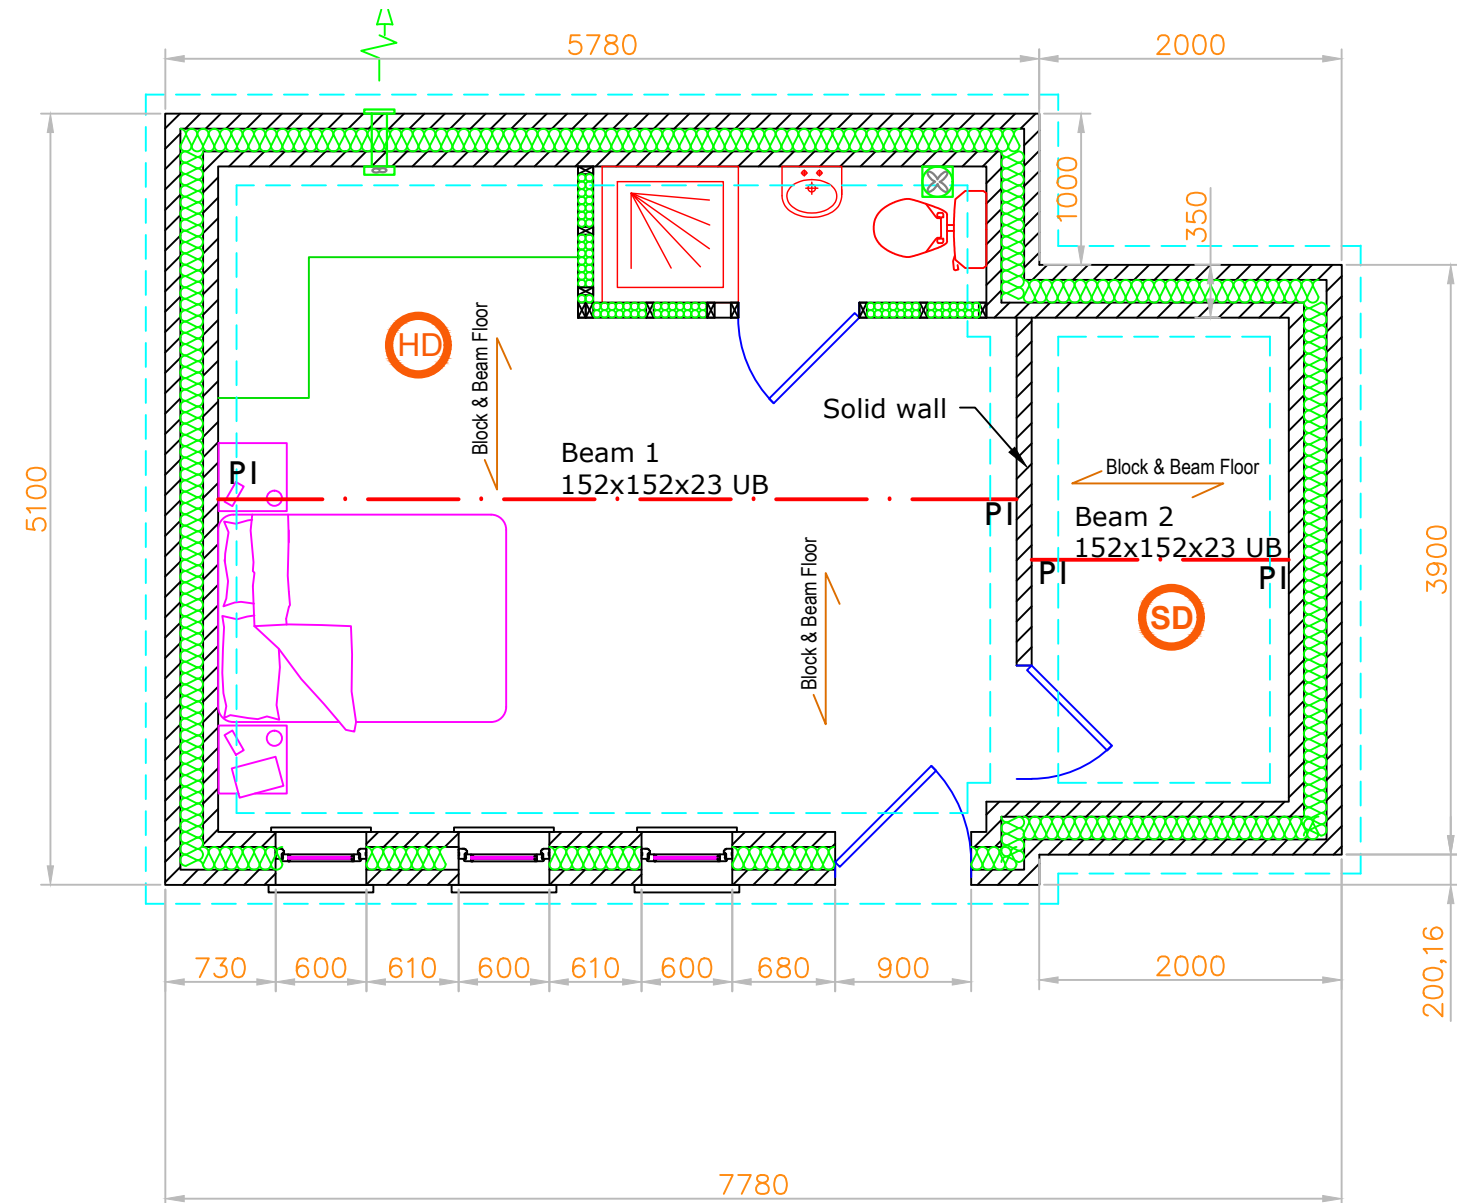

Proposed Ground Floor Plan
1:50

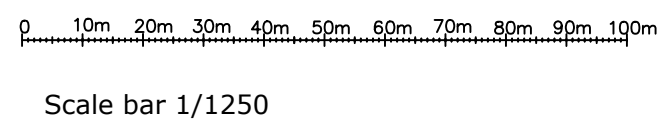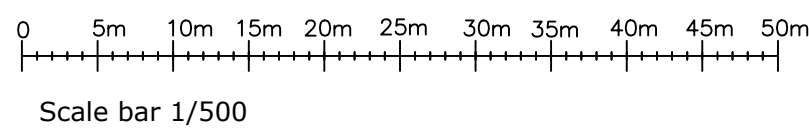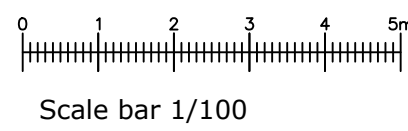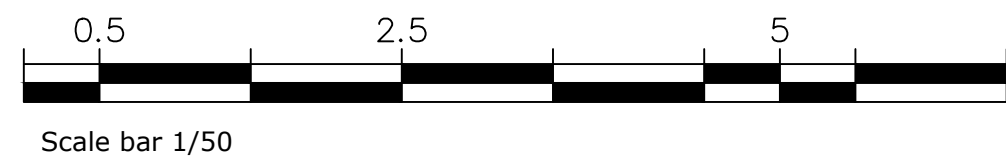

HBSL

47 HAYMEADS LANE
BISHOP'S STORTFORD
HERTS CM23 5JJ
(M) 07963407213
highclere.harris@btinternet.com
www.hertsandessexplanning.com

Scale: Date: Drawn: Checked:

See Drg Jan 2025 NM
Printed at A1

Title
The Willows
Roe Green, Sandon
Buntingford.
Herts. SG9 0QE

Project:

Proposed Annex

Drawing Number: **Willows-Plan-001** Sht. 1 of 1 Rev. **A**