


FRONT (WEST) ELEVATION

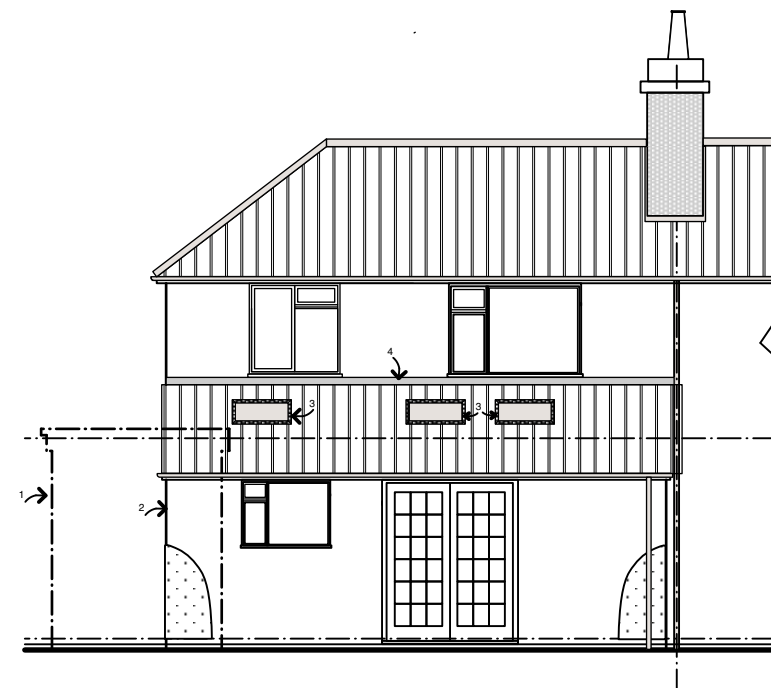


REAR (EAST) ELEVATION

NOTES

1. Existing extension demolished.
2. Proposed extension, white painted render, roof tiles to match.
3. Velux pivot rooflight.
4. 150mm code 4 lead flashing.
5. Remove door and insert window.



SIDE (SOUTH) ELEVATION

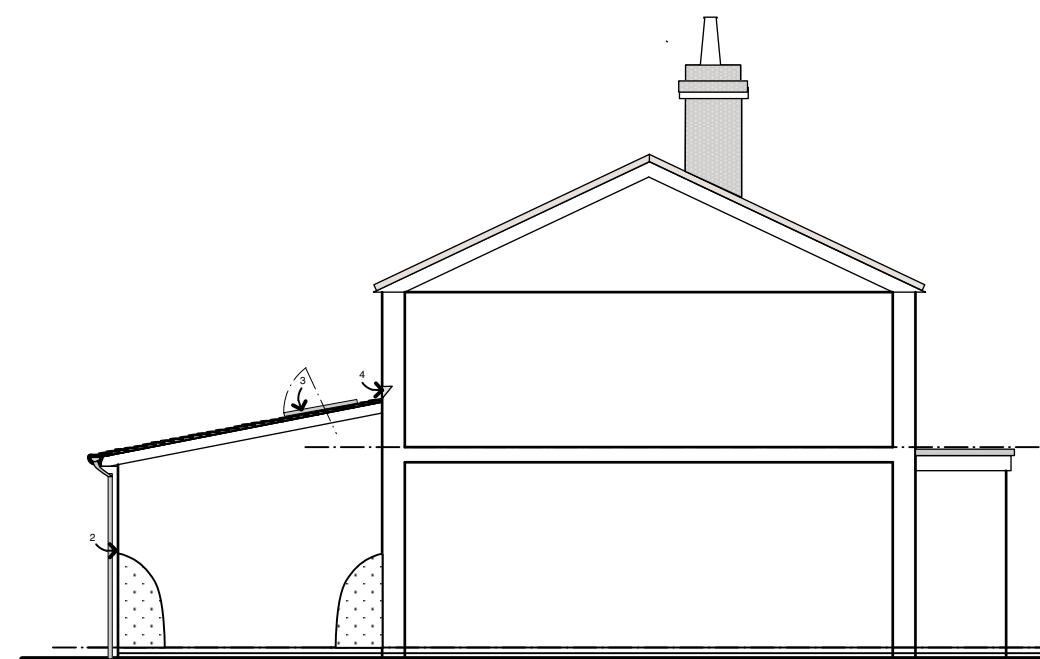

SIDE (NORTH) ELEVATION

B	Extension reduced to 3.5m.	12.02.26
A	North elevation added.	27.11.25
Revision		Date

AD

Alan Duncan Architect

56 High Street Whitwell Hertfordshire SG4 8AG
t 01438 871542 e alduncanbarch@gmail.com

New Extension and Alterations to
43 THE LEAS,
BALDOCK, HERTS, SG7 6HZ

ELEVATIONS - PROPOSED

Scale 1 : 100 at A3 Date Oct 25

Drawing no **43TL.05** Rev B