




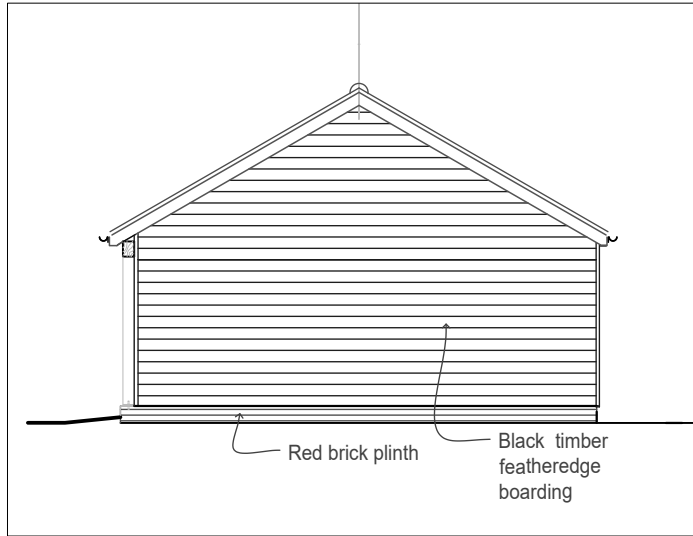


Side elevation (north east)

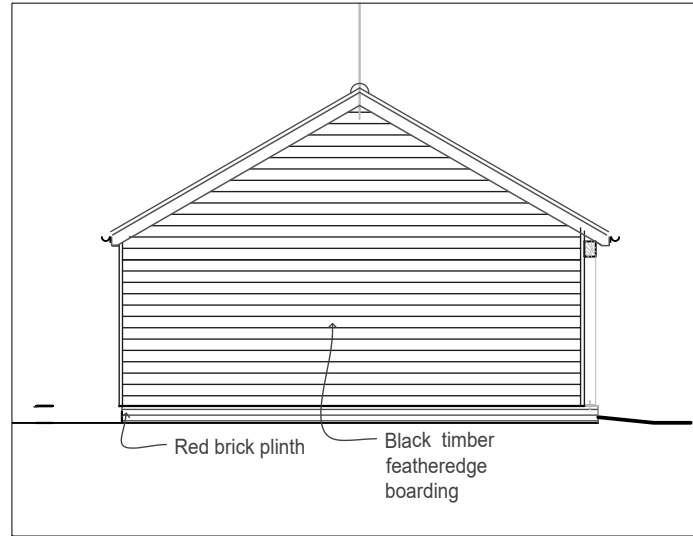

Side elevation (south west)

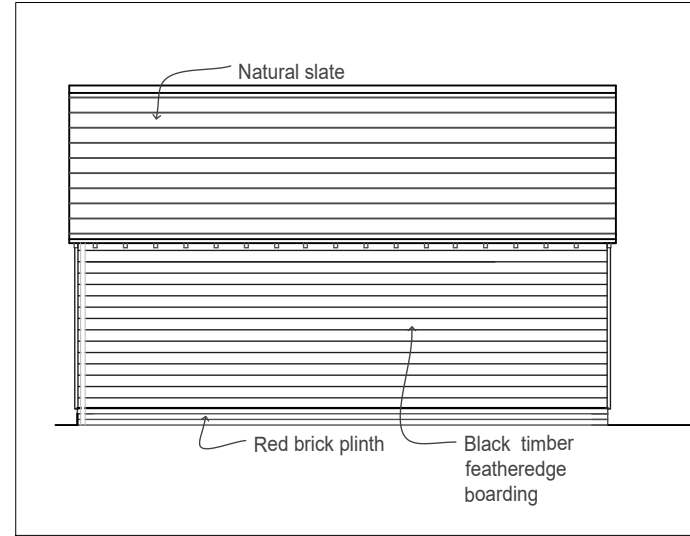

Rear elevation (north west)

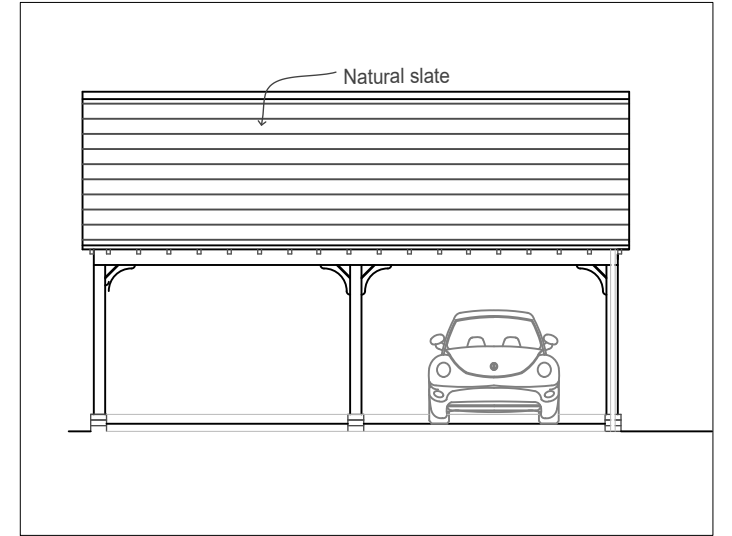


Front elevation (south east)




Contextual elevation

View from the driveway of Bradfield Barn looking south east

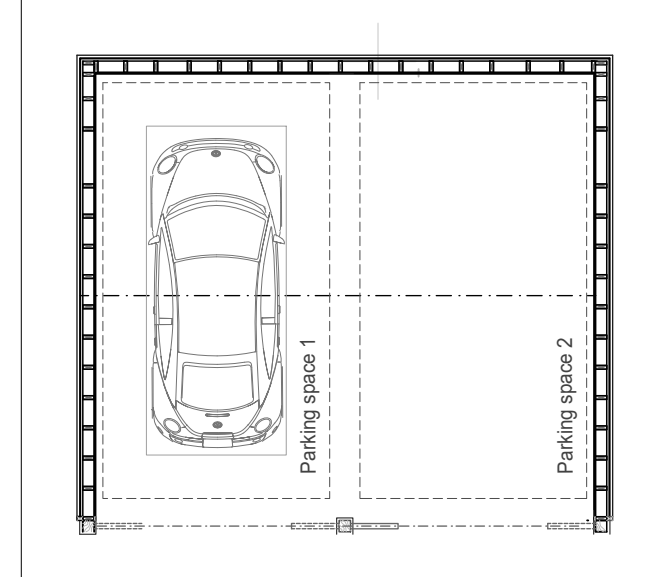


Plan

 

Roof plan

Cart lodge

 

*Alterations at
Gannock Farmhouse, Sandon
for Mr & Mrs Ashton*

Proposed cart lodge

SCALE 1:100 at A3 DWG No. 2420.10

D O N A L D P U R K I S S
A S S O C I A T E S
chartered architects

1A KING STREET
SAFFRON WALDEN, ESSEX CB10 1HE
TEL: 01799 523087 & 527202
E-mail: dpa@purkissarchitects.co.uk

Copyright - Donald Purkiss and Associates