


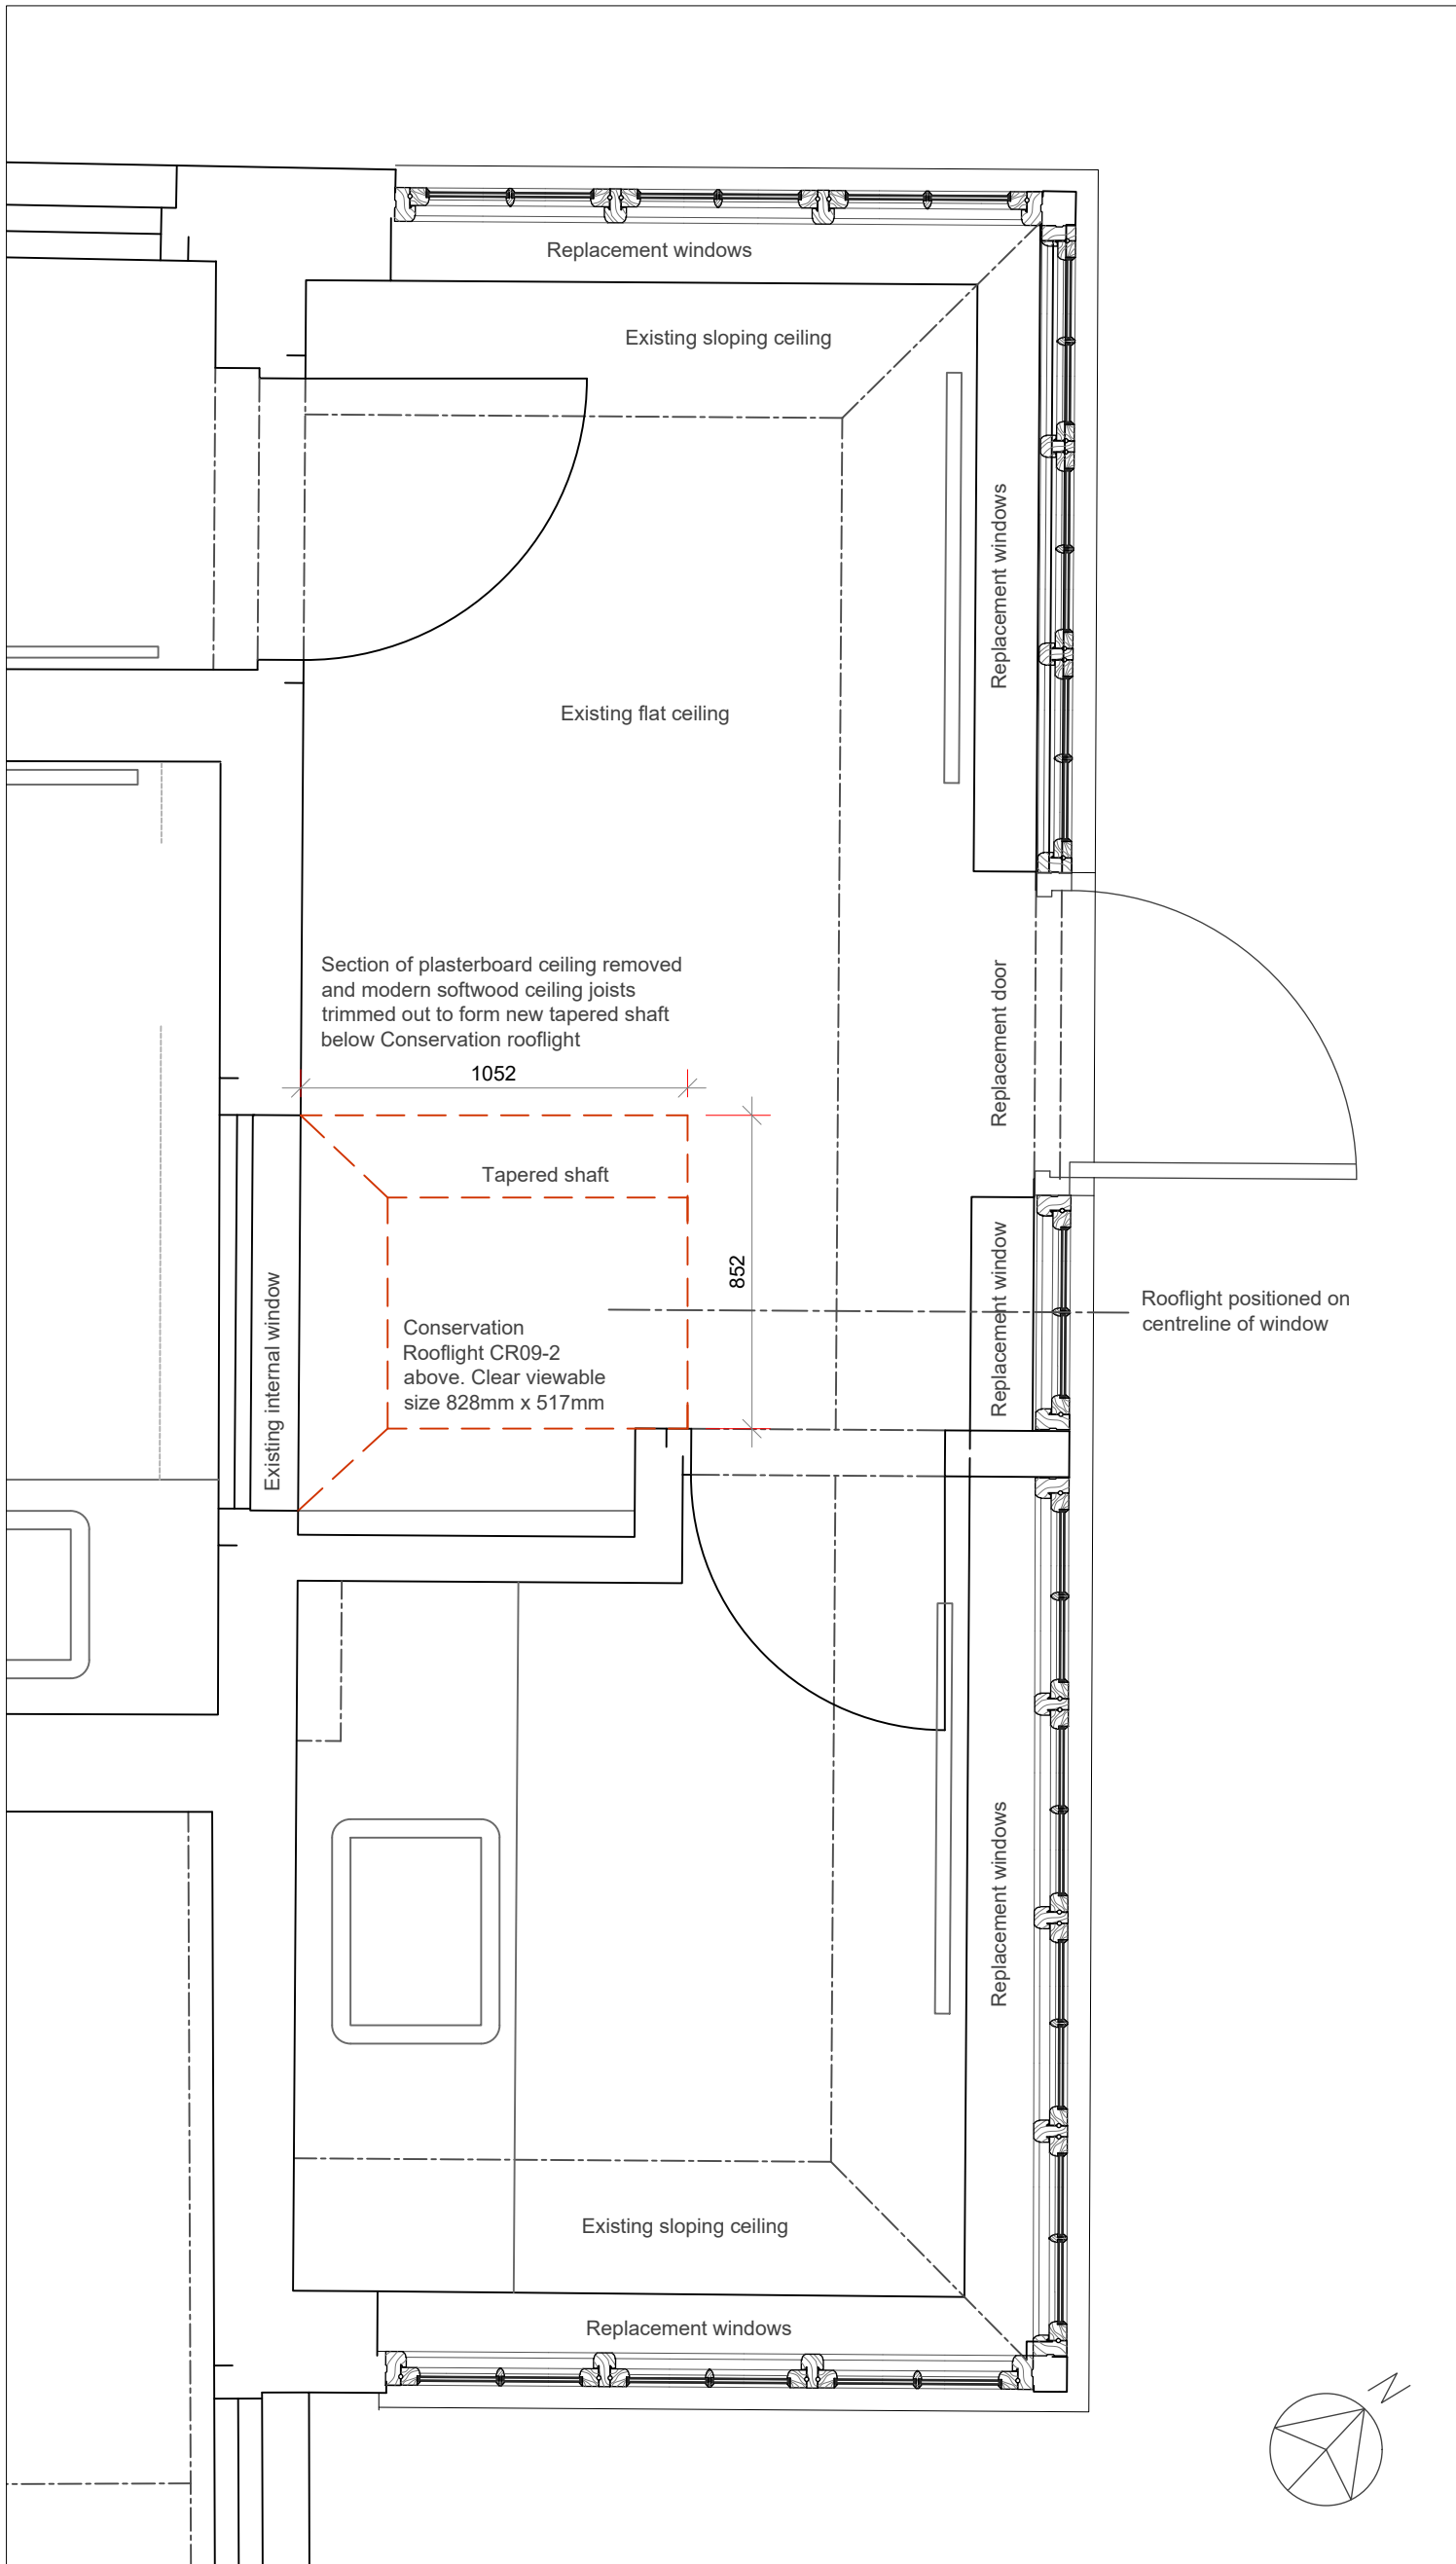


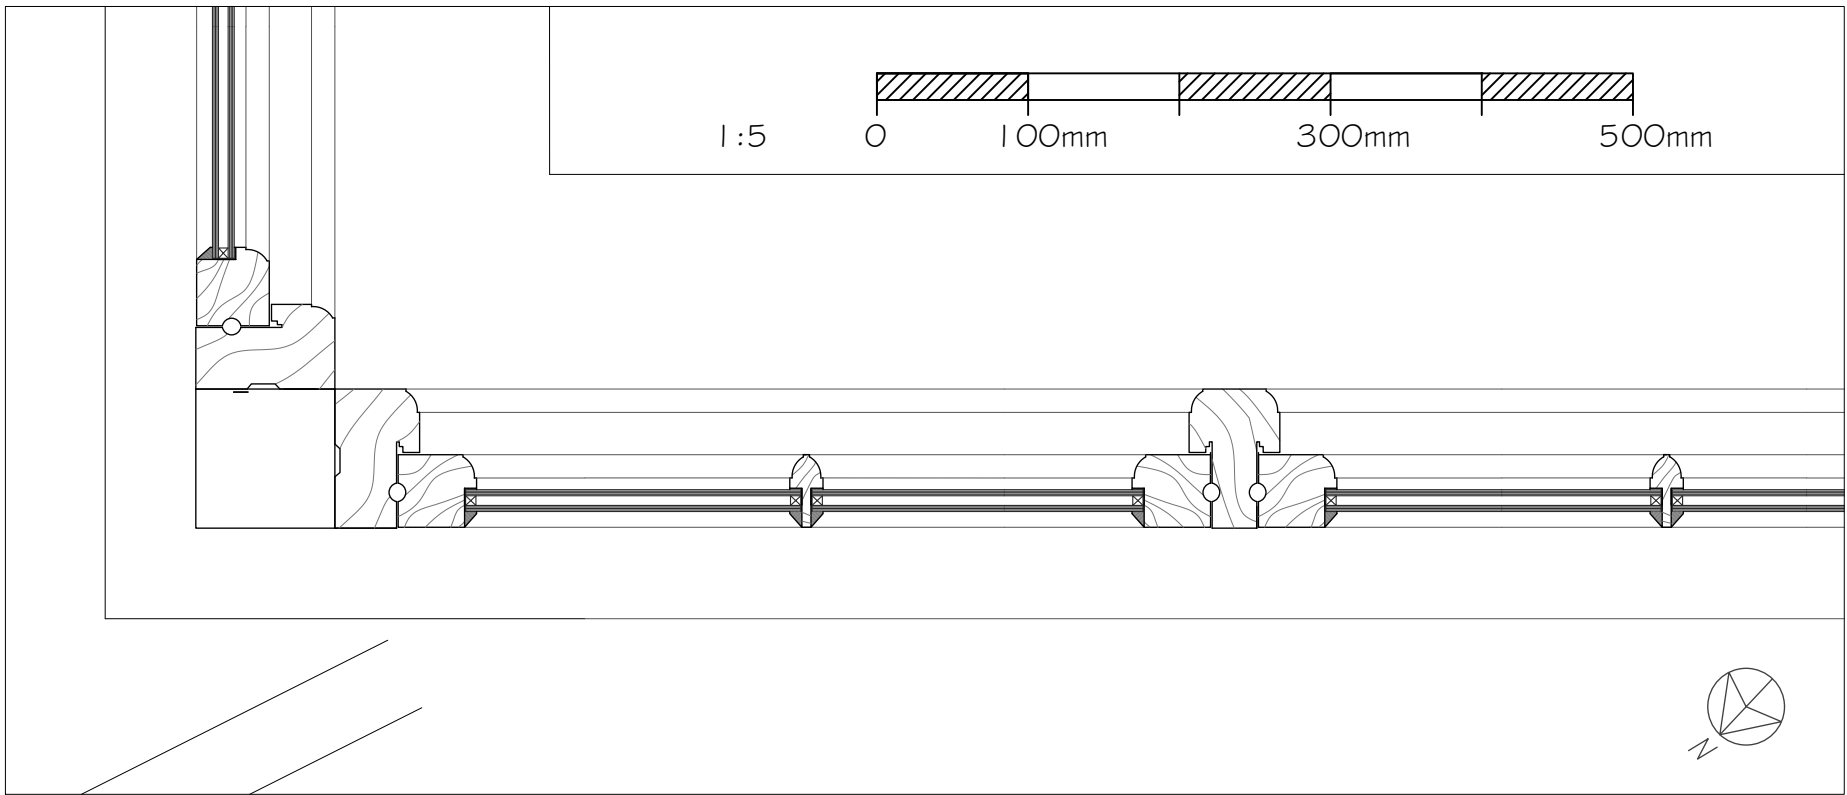


Utility boot room plan

 

Replacement windows - plan 1:5

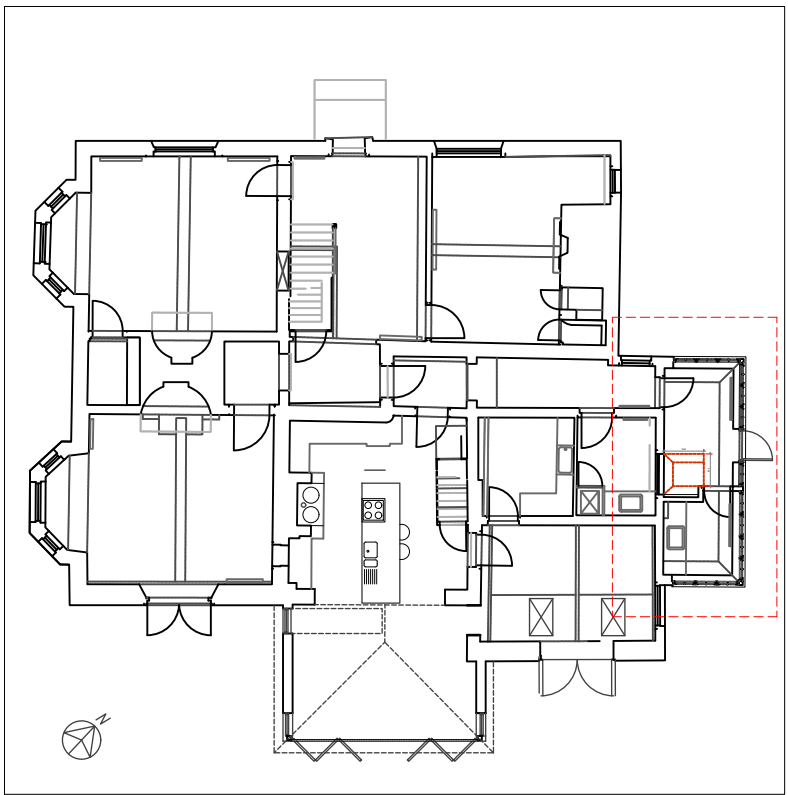

Ground floor plan 1:200

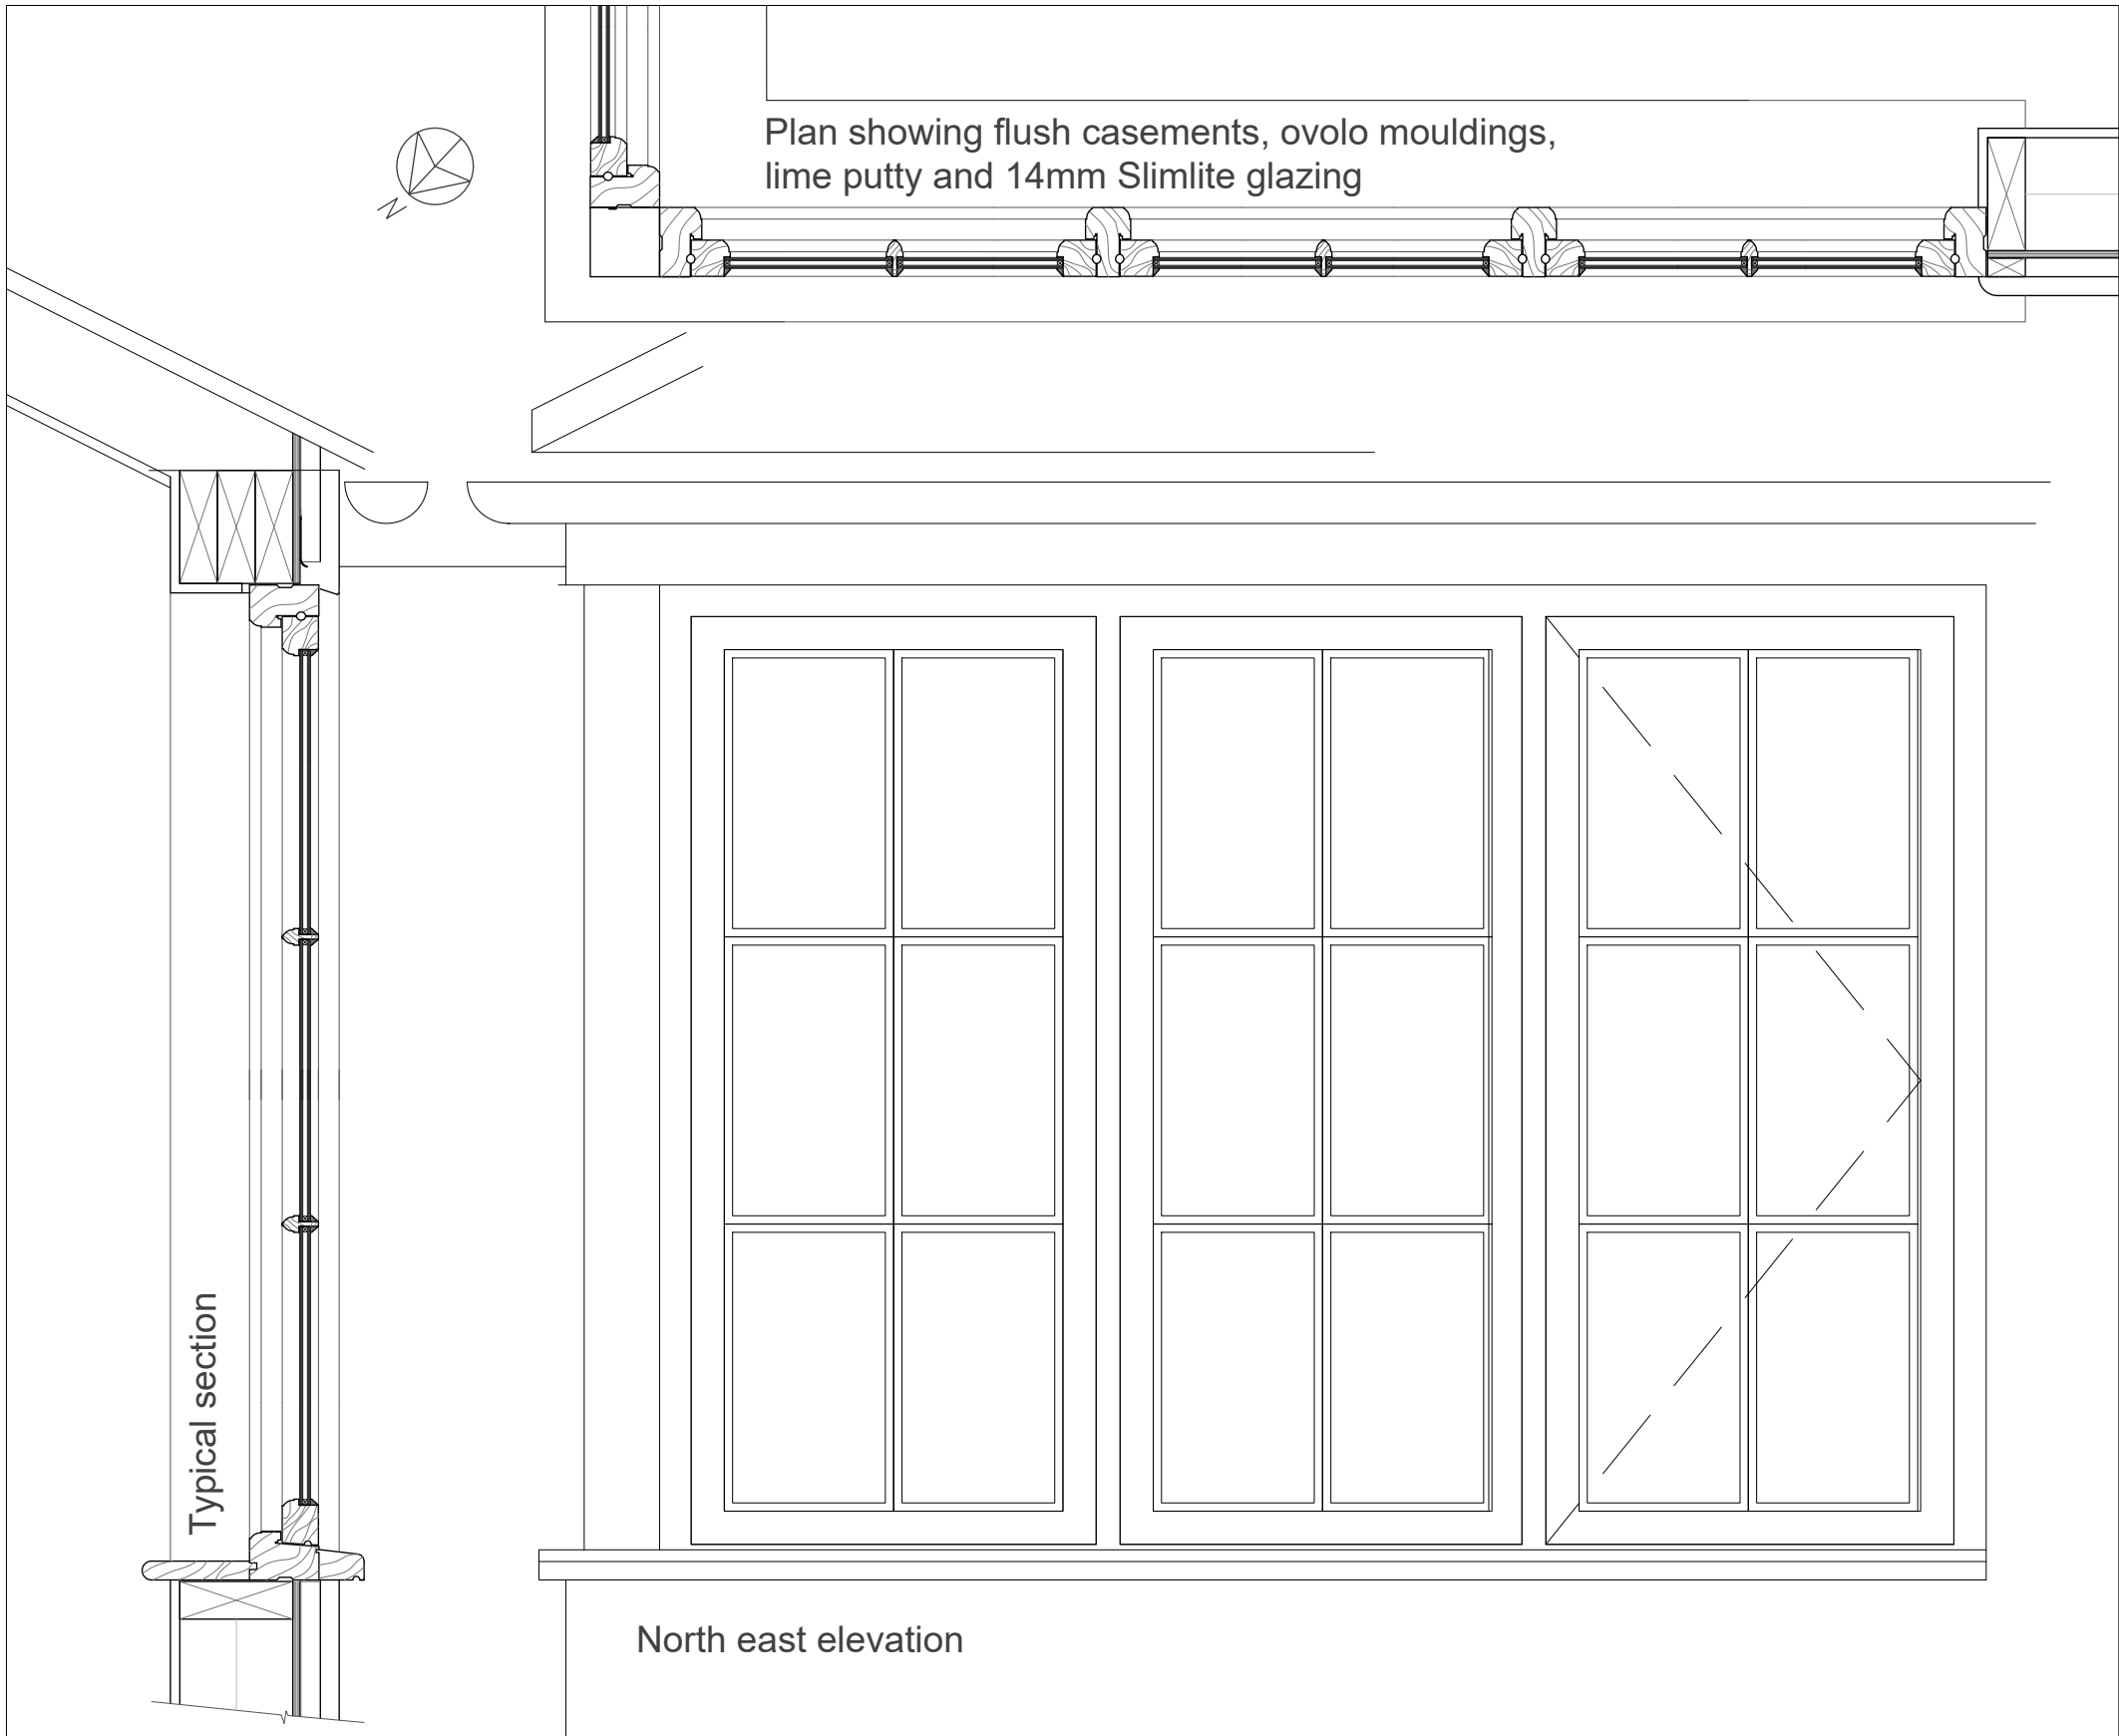

Replacement window details with 14mm Slimlite glazing 1:20

Alterations at
Gannock Farmhouse, Sandon
for Mr & Mrs Ashton

Utility room joinery

SCALE 1:120 & 1:5 at A2 DWG No. 24.20.07

DONALD PURKISS
ASSOCIATES
chartered architects

1A KING STREET
SAFFRON WALDEN, ESSEX CB10 1HE
TEL: 01799 523087 & 527202
E-mail: dpa@purkissarchitects.co.uk

Copyright - Donald Purkiss and Associates