



Existing north west elevation



Existing north east elevation




Existing south east elevation



Proposed north west elevation

Glazing pane proportions to the utility room altered (replacement windows) and concrete hip tiles replaced with lead rolls to match rear extension.

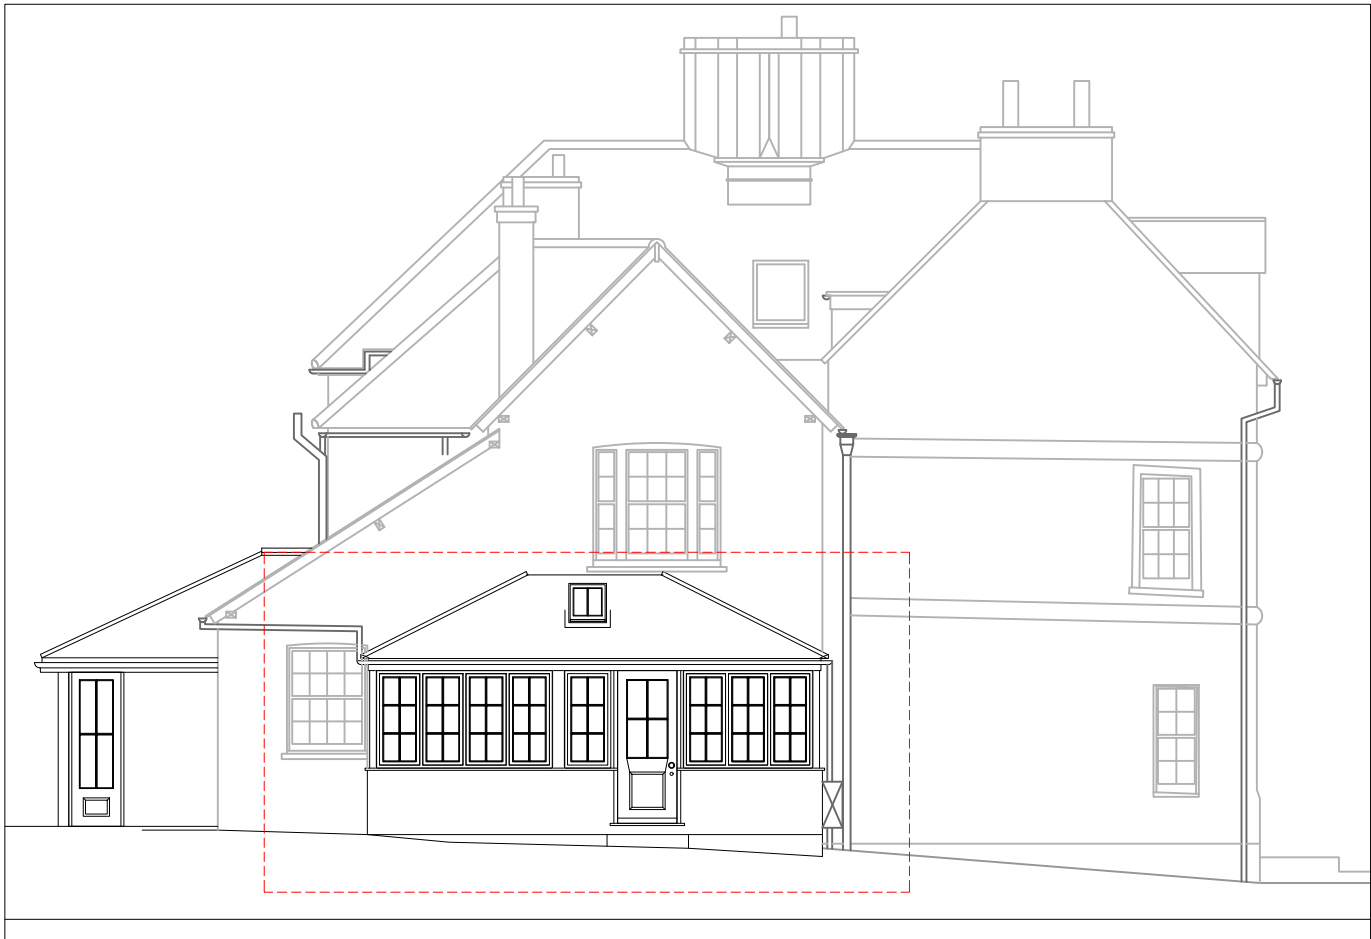



Proposed north east elevation

Glazing pane proportions to the utility room altered (replacement windows) and concrete hip tiles replaced with lead rolls to match rear extension. New door and conservation rooflight added.




Proposed south east elevation

Glazing pane proportions to the utility room altered (replacement windows) and concrete hip tiles replaced with lead rolls to match rear extension.

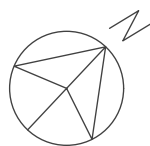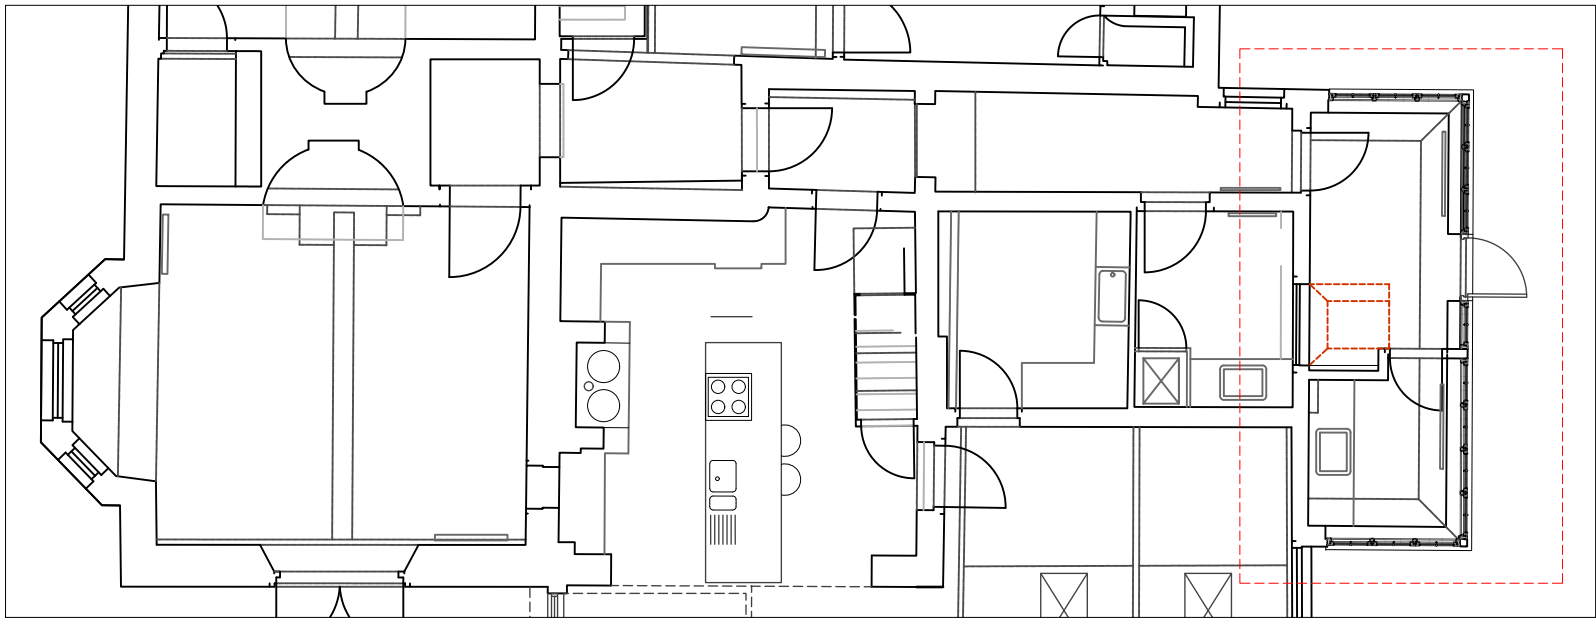

Proposed ground floor plan

 

Alterations at
Gannock Farmhouse, Sandon
for Mr & Mrs Ashton

Proposed replacement windows - utility room

SCALE 1:100 at A2 DWG No. 24.20.06

DONALD PURKISS
ASSOCIATES
chartered architects

1A KING STREET
SAFFRON WALDEN, ESSEX CB10 1HE
TEL: 01799 523087 & 527202
E-mail: dpa@purkissarchitects.co.uk

Copyright - Donald Purkiss and Associates