



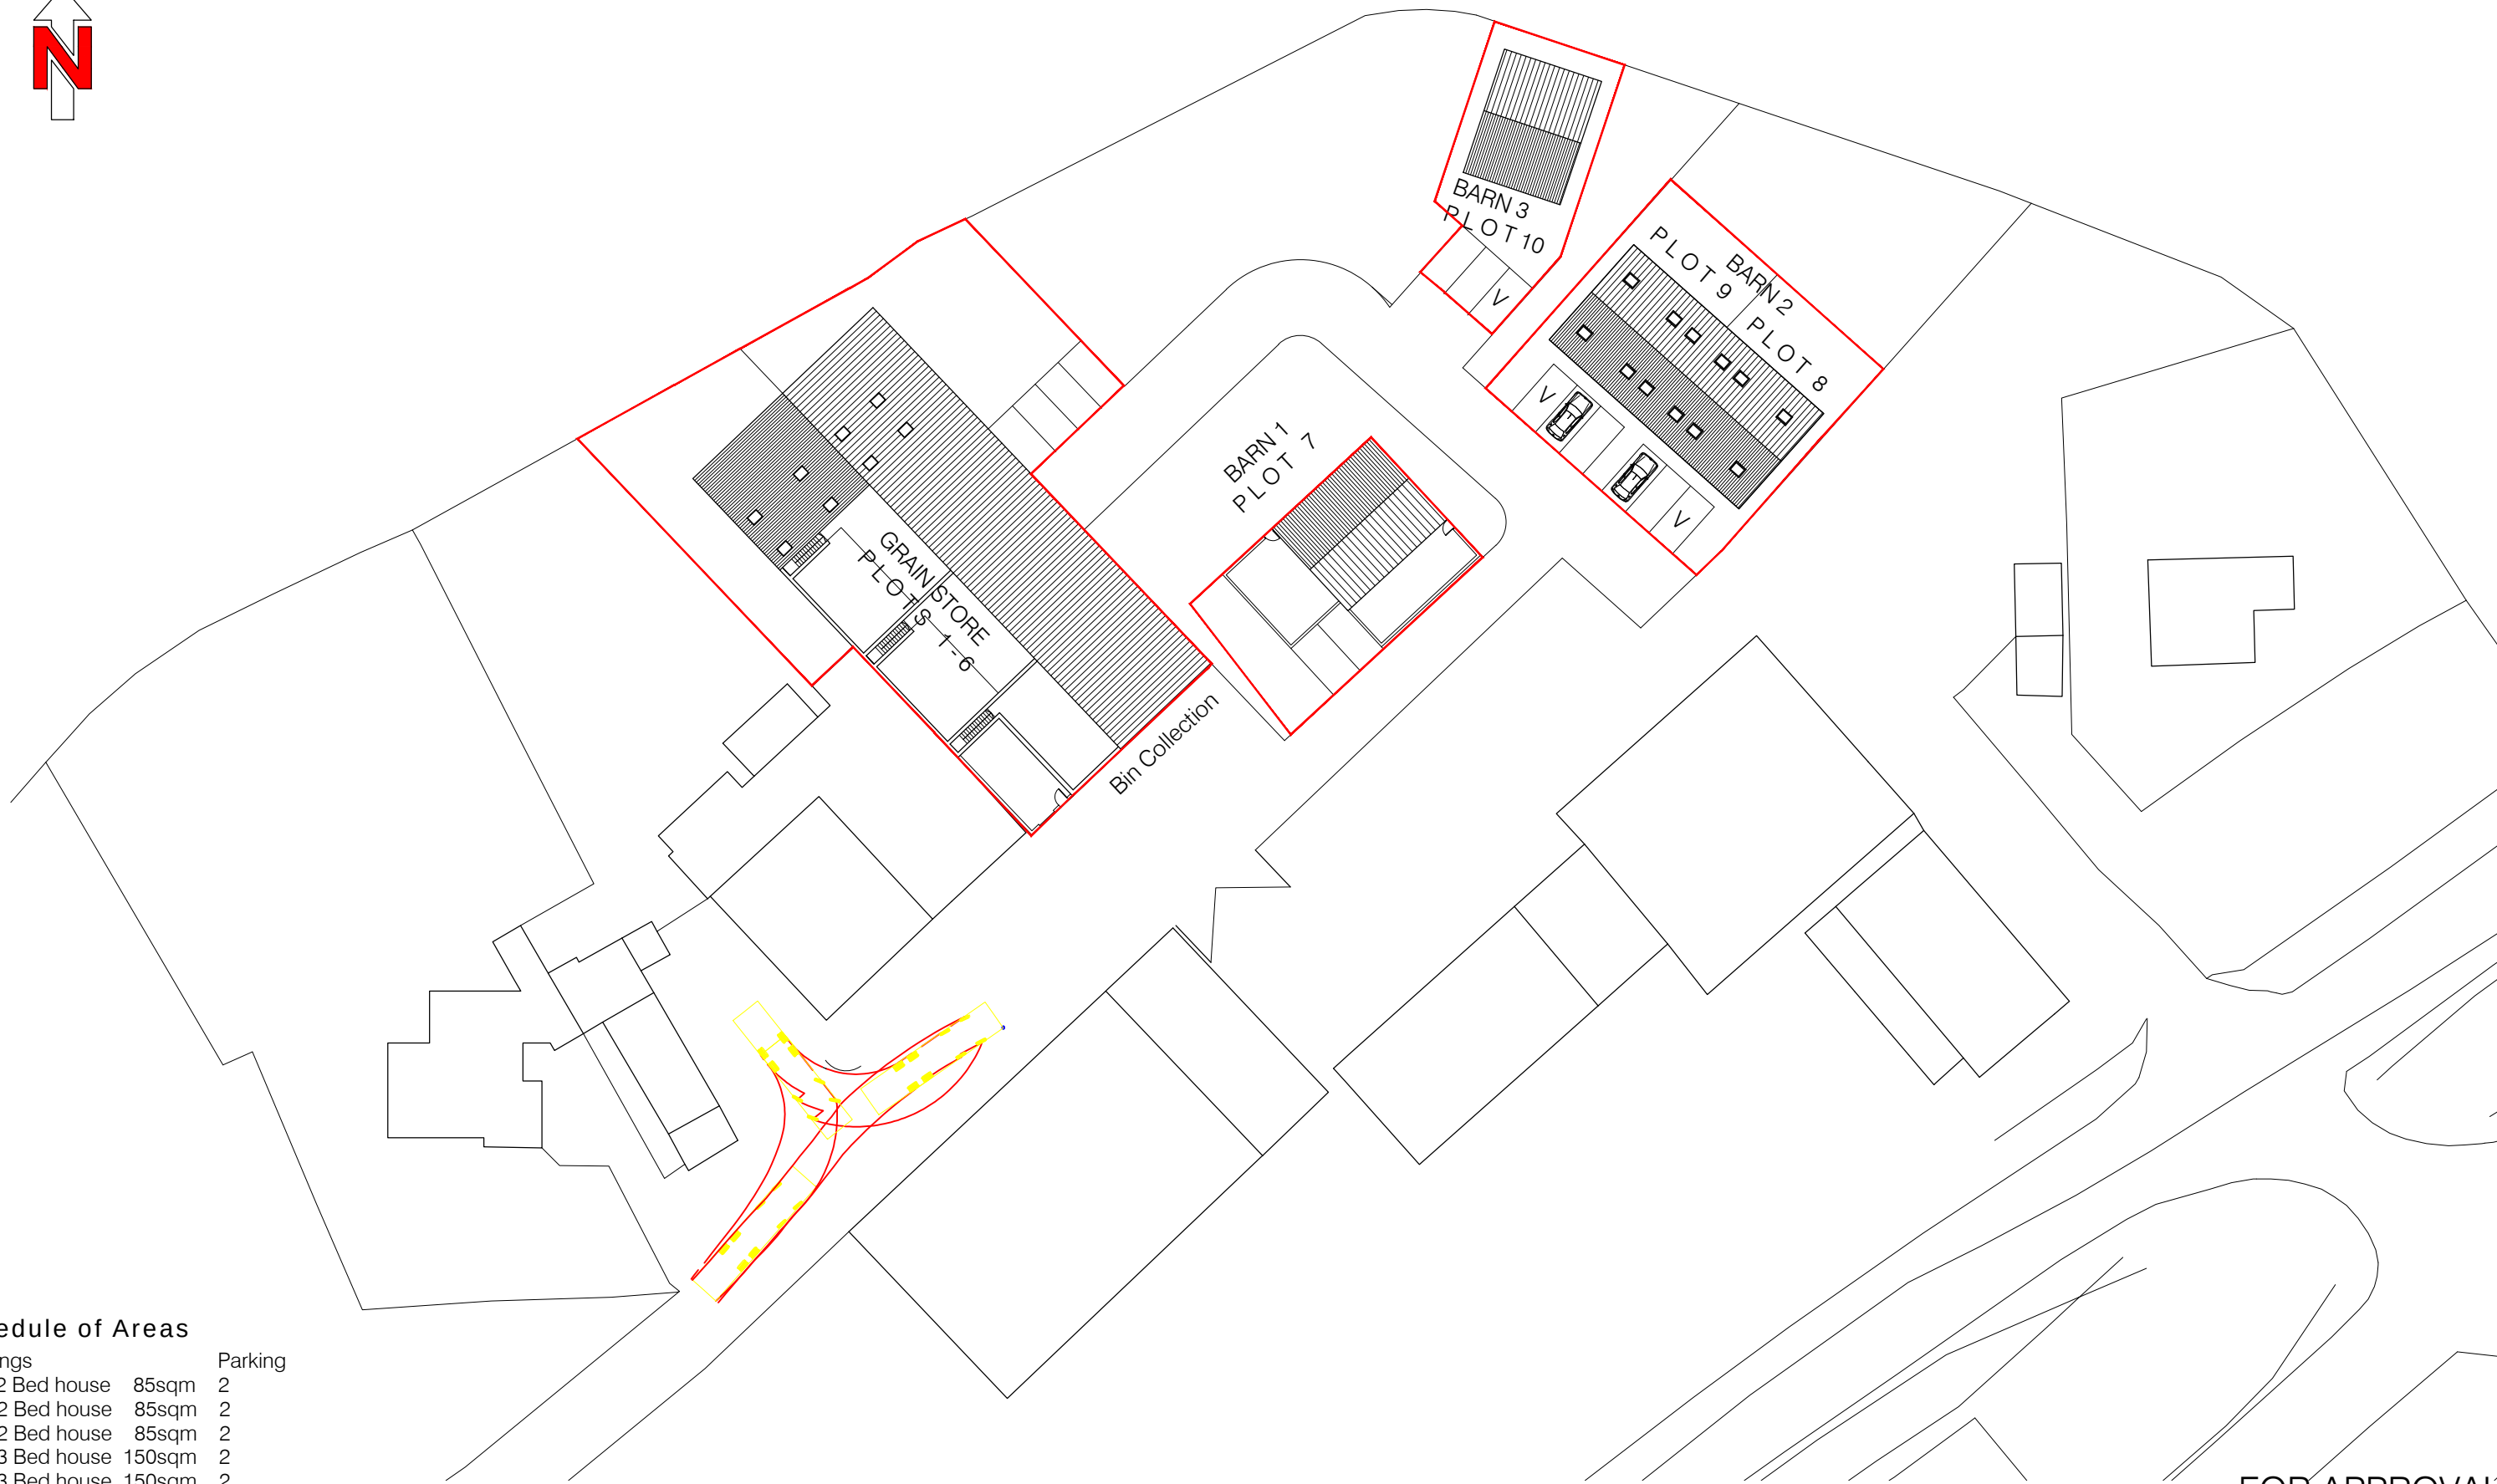

Schedule of Areas

Dwellings			Parking
1	2 Bed house	85sqm	2
2	2 Bed house	85sqm	2
3	2 Bed house	85sqm	2
4	3 Bed house	150sqm	2
5	3 Bed house	150sqm	2
6	2 Bed house	120sqm	2
7	3 Bed house	82sqm	2
8	2 Bed house	80sqm	2
9	2 Bed house	80sqm	2
10	2 Bed house	76sqm	2

Proposed Site Plan 1:500

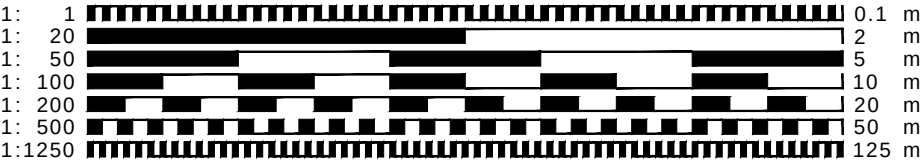

- CLIENT MUST SEEK SEPARATE SPECIALIST ADVICE ON PARTY WALL MATTER IN SUFFICIENT TIME TO SERVE ALL NOTICES IF REQUIRED
- ALL STRUCTURAL ELEMENTS ARE INDICATIVE ONLY AND SUBJECT TO FULL STRUCTURAL DESIGN BY STRUCTURAL ENGINEER - ALL DESIGN IS SUBJECT TO STRUCTURAL DESIGN TO BE PROVIDED BY OTHERS
- THIS DRAWING IS FOR PLANNING APPROVAL ONLY AND SUBJECT TO ALL OTHER RELEVANT STATUTORY APPROVALS

FOR APPROVAL



CONTRACT		
Proposed Residential Development, Slip End Farm, Slip End, Baldock, Hertfordshire		
DRAWING TITLE		
Proposed Roof Plan		
SCALE	1:500@A3	DRAWING NUMBER
DATE	Dec 2024	P20
DRAWN	JEI	CHECKED BY
JOB NUMBER	RSD-24-17	
redshed design 45 Hoo Road Meppershall Bedfordshire sg17 5ip		
telephone: 01462 807175, 07884008970 fax: 01462 807175 e-mail: james/karen@redsheddesign.co.uk www.redsheddesign.co.uk		