

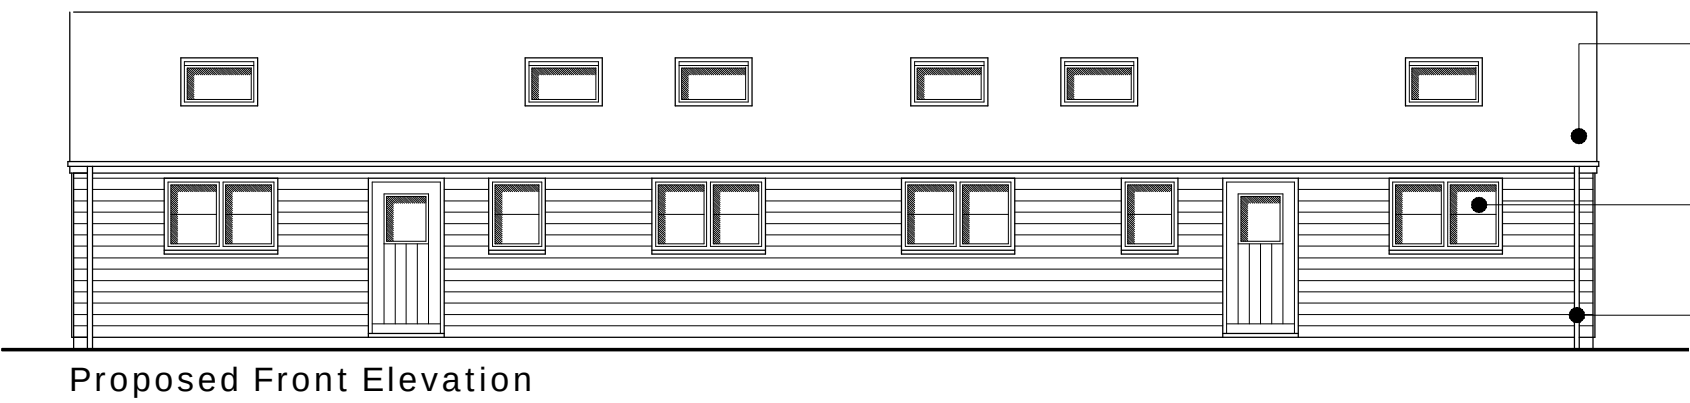


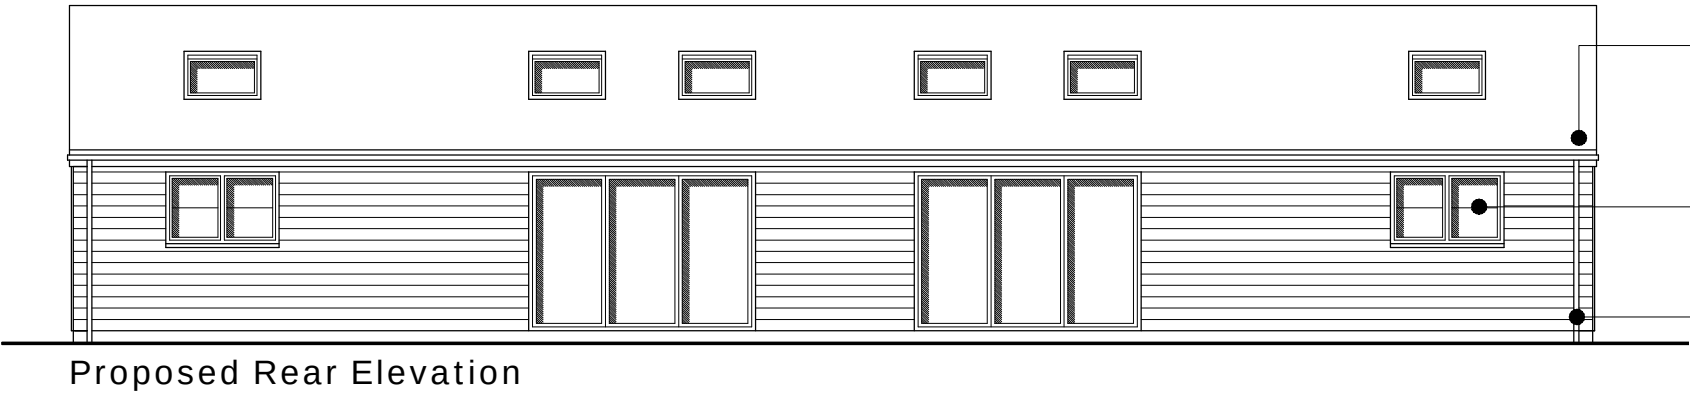

Roof finished in agricultural style insulated profiled roof sheeting

Black framed windows and doors installed to new development



External walls to be finished in weather board cladding

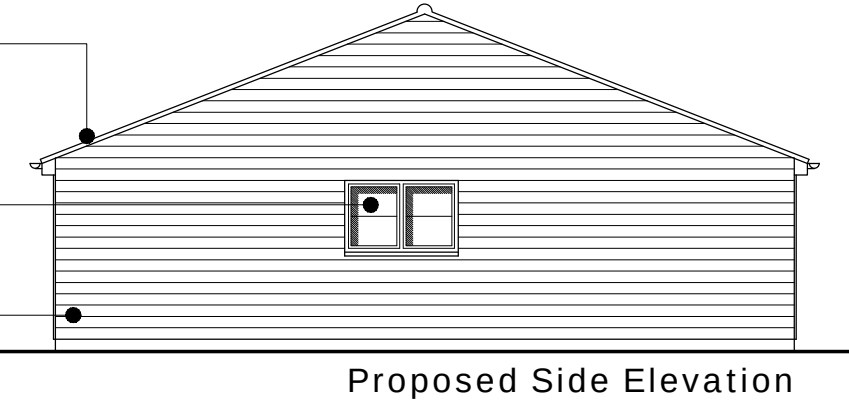


Roof finished in agricultural style insulated profiled roof sheeting

Black framed windows and doors installed to new development

External walls to be finished in weather board cladding

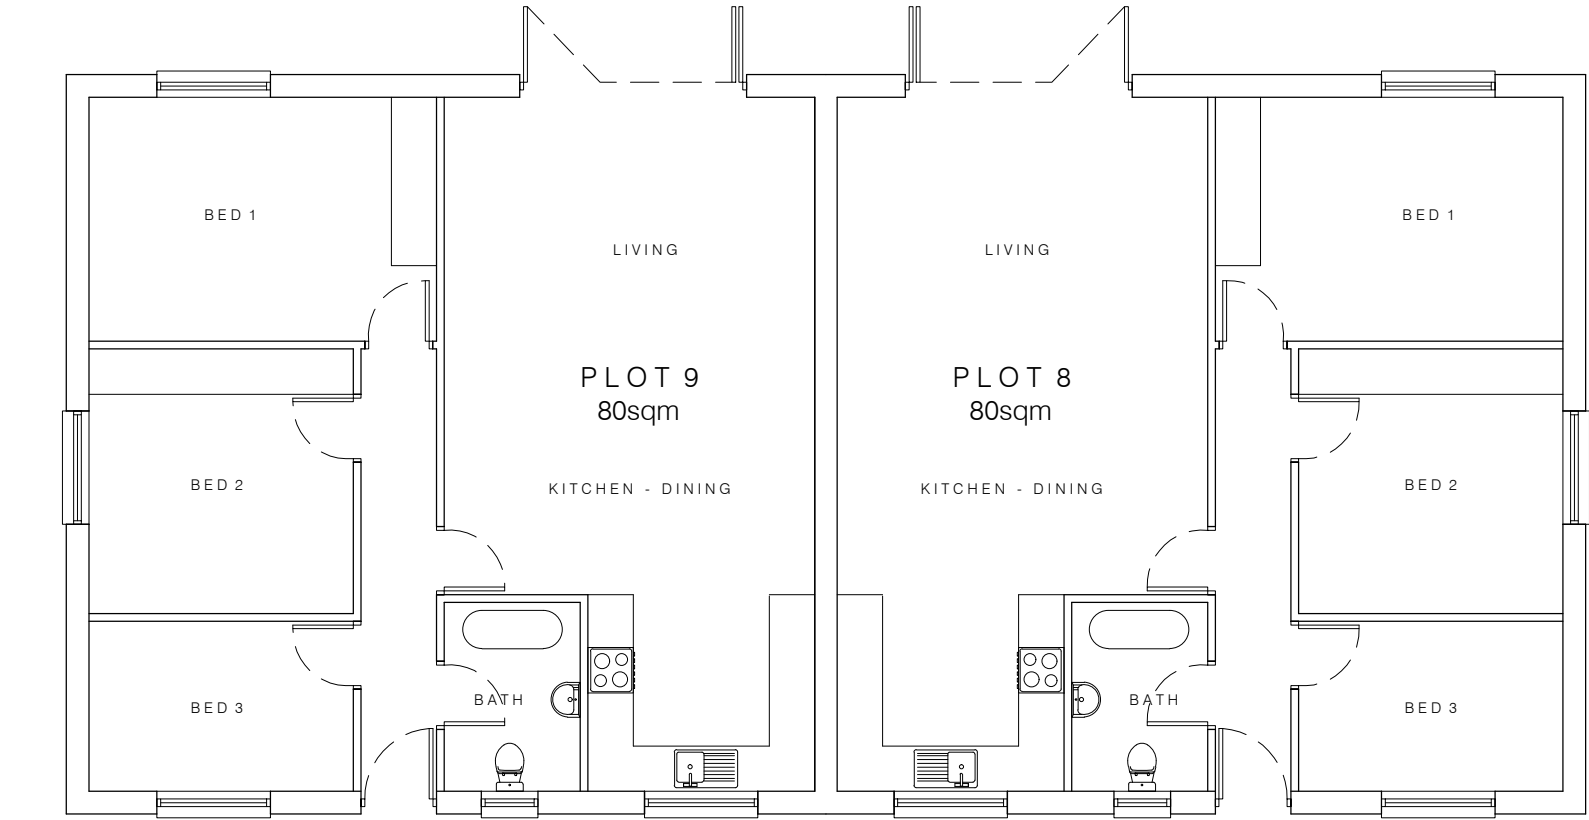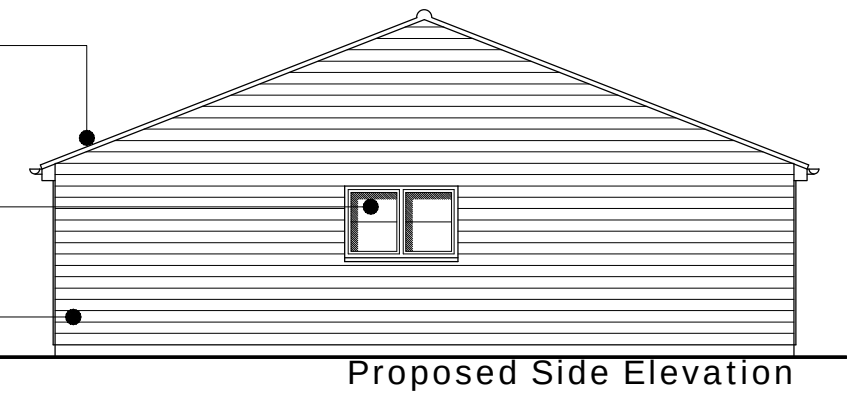

Proposed Floor Plans

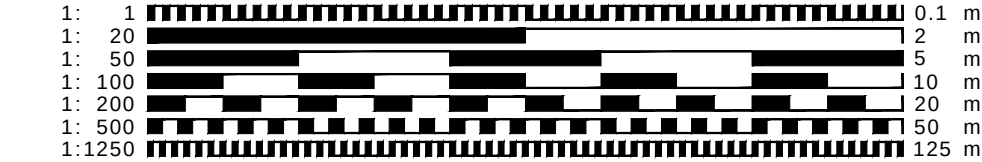

○ CLIENT MUST SEEK SEPARATE SPECIALIST ADVICE ON PARTY WALL MATTER IN SUFFICIENT TIME TO SERVE ALL NOTICES IF REQUIRED

○ ALL STRUCTURAL ELEMENTS ARE INDICATIVE ONLY AND SUBJECT TO FULL STRUCTURAL DESIGN BY STRUCTURAL ENGINEER - ALL DESIGN IS SUBJECT TO STRUCTURAL DESIGN TO BE PROVIDED BY OTHERS

○ THIS DRAWING IS FOR PLANNING APPROVAL ONLY AND SUBJECT TO ALL OTHER RELEVANT STATUTORY APPROVALS



FOR APPROVAL

CONTRACT
Proposed Residential Development
Slip End Farm, Slip End, Baldock,
Hertfordshire

DRAWING TITLE
Proposed Elevations & Plan PLOTS 8 & 9

SCALE 1:100@A3 DRAWING NUMBER REVISION

DATE Dec 2024 P14

DRAWN JEI

JOB NUMBER RSD-24-17 CHECKED BY

redshed design telephone: 01462 807175 07884008970
45 Hoo Road Meppershall Bedfordshire sg17 5lp fax: 01462 807175
e-mail: james/karen@redsheddesign.co.uk www.redsheddesign.co.uk