


Existing roof to be upgraded with profiled sheeting


New black finished window and door units installed to dwelling

Existing walls to be upgraded with timber cladding

Proposed North East Elevation

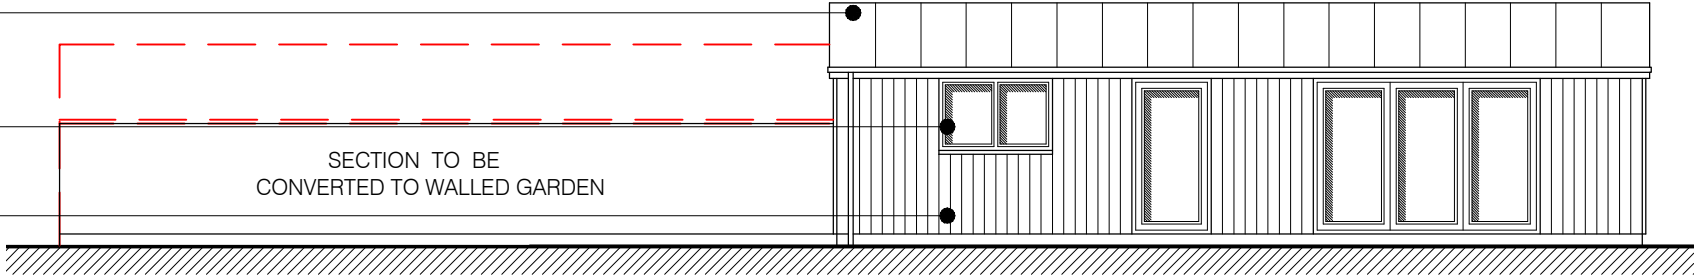

Proposed South East Elevation

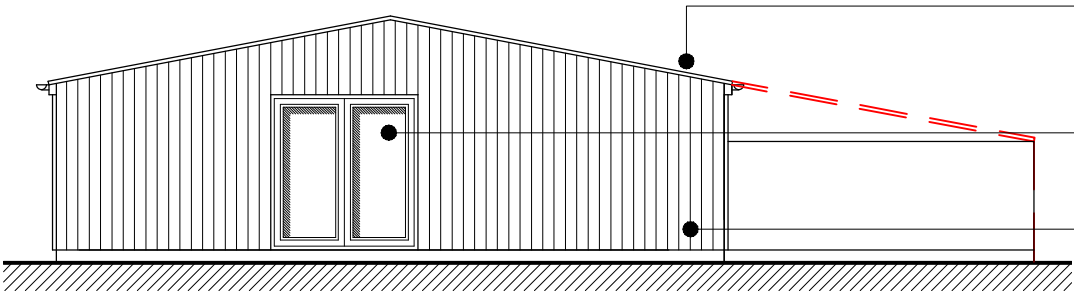


Existing roof to be upgraded with profiled sheeting


New black finished window and door units installed to dwelling

Existing walls to be upgraded with timber cladding


Proposed South West Elevation

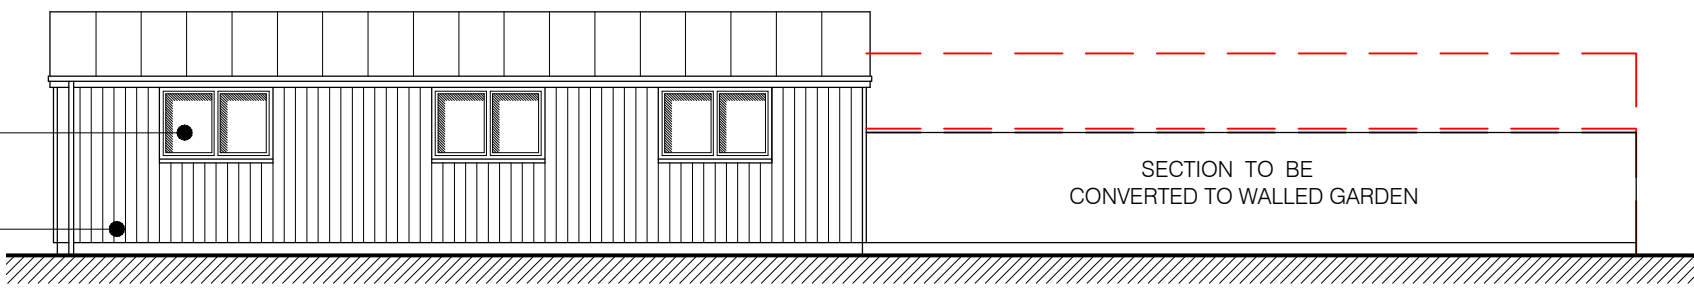

Proposed North West Elevation

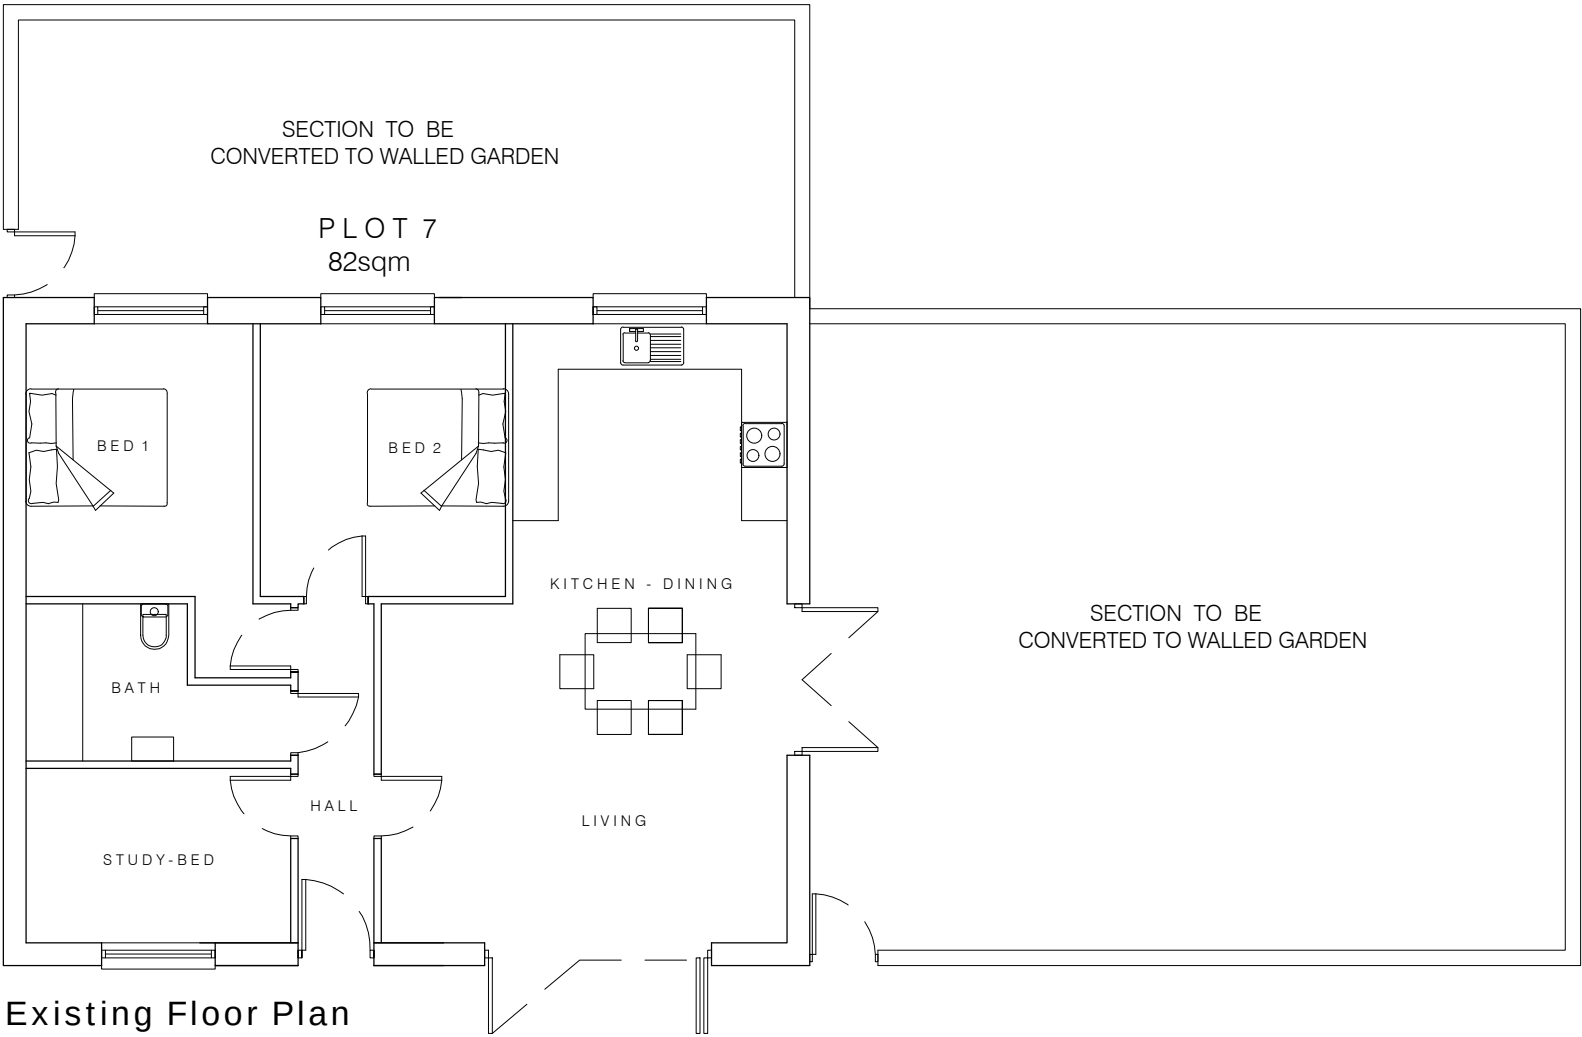

Existing Floor Plan

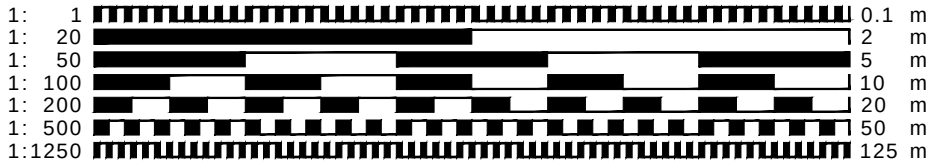

- CLIENT MUST SEEK SEPARATE SPECIALIST ADVICE ON PARTY WALL MATTER IN SUFFICIENT TIME TO SERVE ALL NOTICES IF REQUIRED
- ALL STRUCTURAL ELEMENTS ARE INDICATIVE ONLY AND SUBJECT TO FULL STRUCTURAL DESIGN BY STRUCTURAL ENGINEER - ALL DESIGN IS SUBJECT TO STRUCTURAL DESIGN TO BE PROVIDED BY OTHERS
- THIS DRAWING IS FOR PLANNING APPROVAL ONLY AND SUBJECT TO ALL OTHER RELEVANT STATUTORY APPROVALS



FOR APPROVAL

CONTRACT
Proposed Residential Development
Slip End Farm, Slip End, Baldock,
Hertfordshire

BARN 1
Proposed Elevations & Plan PLOT 7

SCALE 1:100@A3 DRAWING NUMBER REVISION

DATE Dec 2024 P12

DRAWN JEI

JOB NUMBER RSD-24-17 CHECKED BY

redshed design telephone: 01462 807175, 07884008970
45 Hood Road fax: 01462 807175
Meppershall e-mail: james/karen@redsheddesign.co.uk
Bedfordshire www.redsheddesign.co.uk
SG17 5LP