


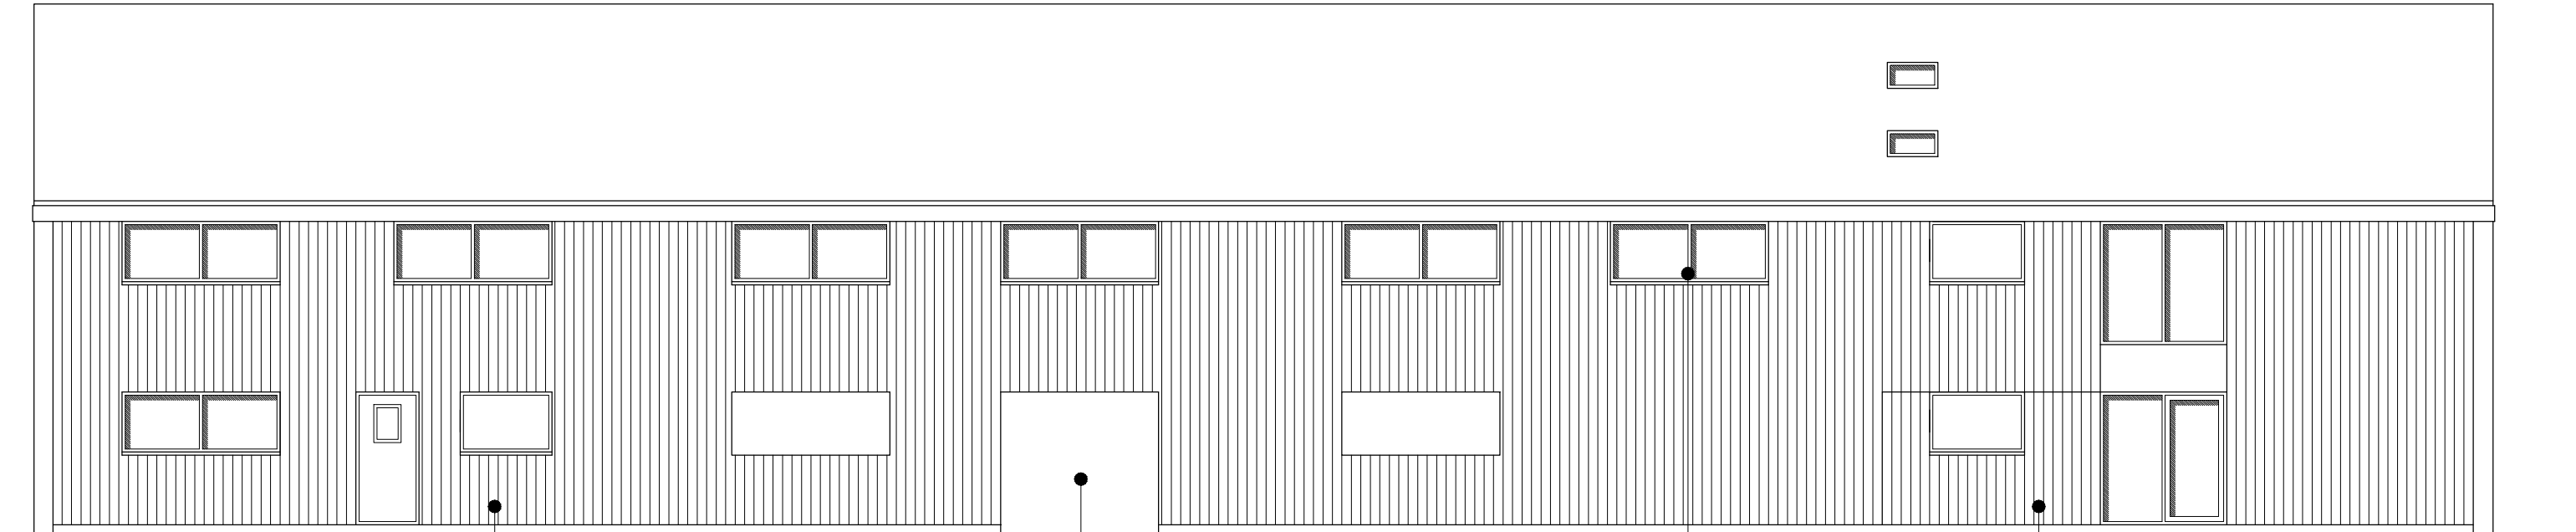


Proposed North East Elevation

Roof finished in agricultural style insulated profiled roof sheeting

Undercroft parking court to be provided to dwellings above


Black framed windows and doors installed to new development

Roof finished in agricultural style insulated profiled wall cladding

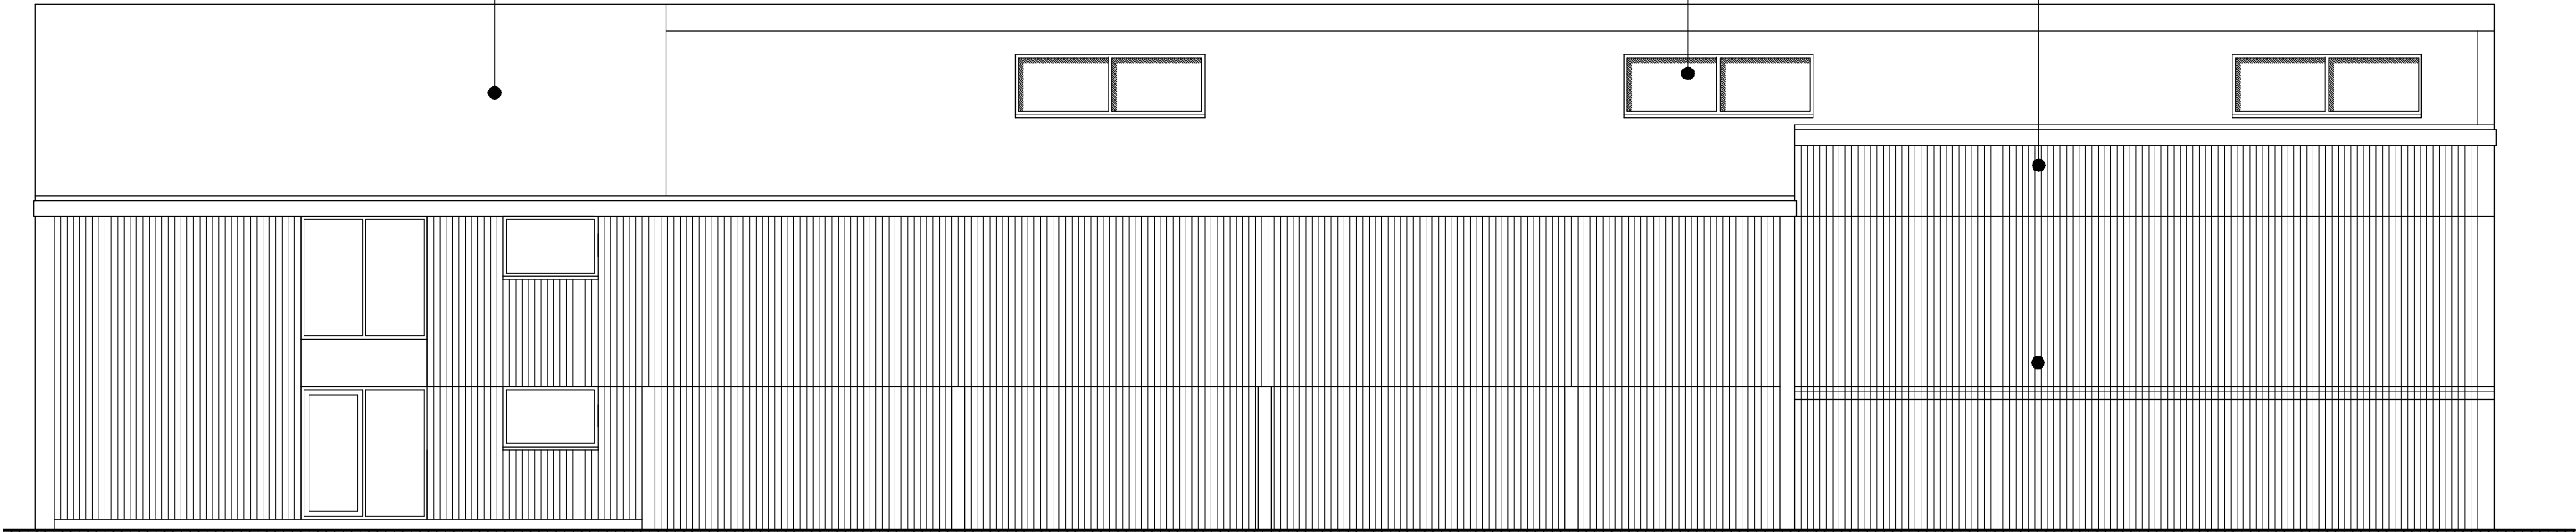

Proposed South West Elevation

Lean - to section of building to be removed from main building

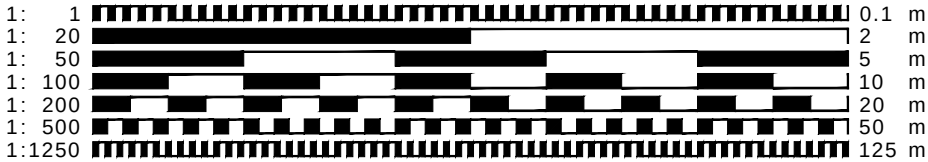

- CLIENT MUST SEEK SEPARATE SPECIALIST ADVICE ON PARTY WALL MATTER IN SUFFICIENT TIME TO SERVE ALL NOTICES IF REQUIRED
- ALL STRUCTURAL ELEMENTS ARE INDICATIVE ONLY AND SUBJECT TO FULL STRUCTURAL DESIGN BY STRUCTURAL ENGINEER - ALL DESIGN IS SUBJECT TO STRUCTURAL DESIGN TO BE PROVIDED BY OTHERS
- THIS DRAWING IS FOR PLANNING APPROVAL ONLY AND SUBJECT TO ALL OTHER RELEVANT STATUTORY APPROVALS



FOR APPROVAL

CONTRACT
Proposed Residential Development
Slip End Farm, Slip End, Baldock,
Hertfordshire

GRAIN STORE PLOTS 1 - 6
Proposed Side Elevations

SCALE 1:100@A3 DRAWING NUMBER REVISION

DATE Dec 2024 P10 A

DRAWN JEL

JOB NUMBER RSD-24-17 CHECKED BY

redshed design
45 Hoo Road
Meppershall
Bedfordshire
MK45 2JF

telephone: 01462 807175, 07884008970
fax: 01462 807175
e-mail: james@redsheddesign.co.uk
www.redsheddesign.co.uk