




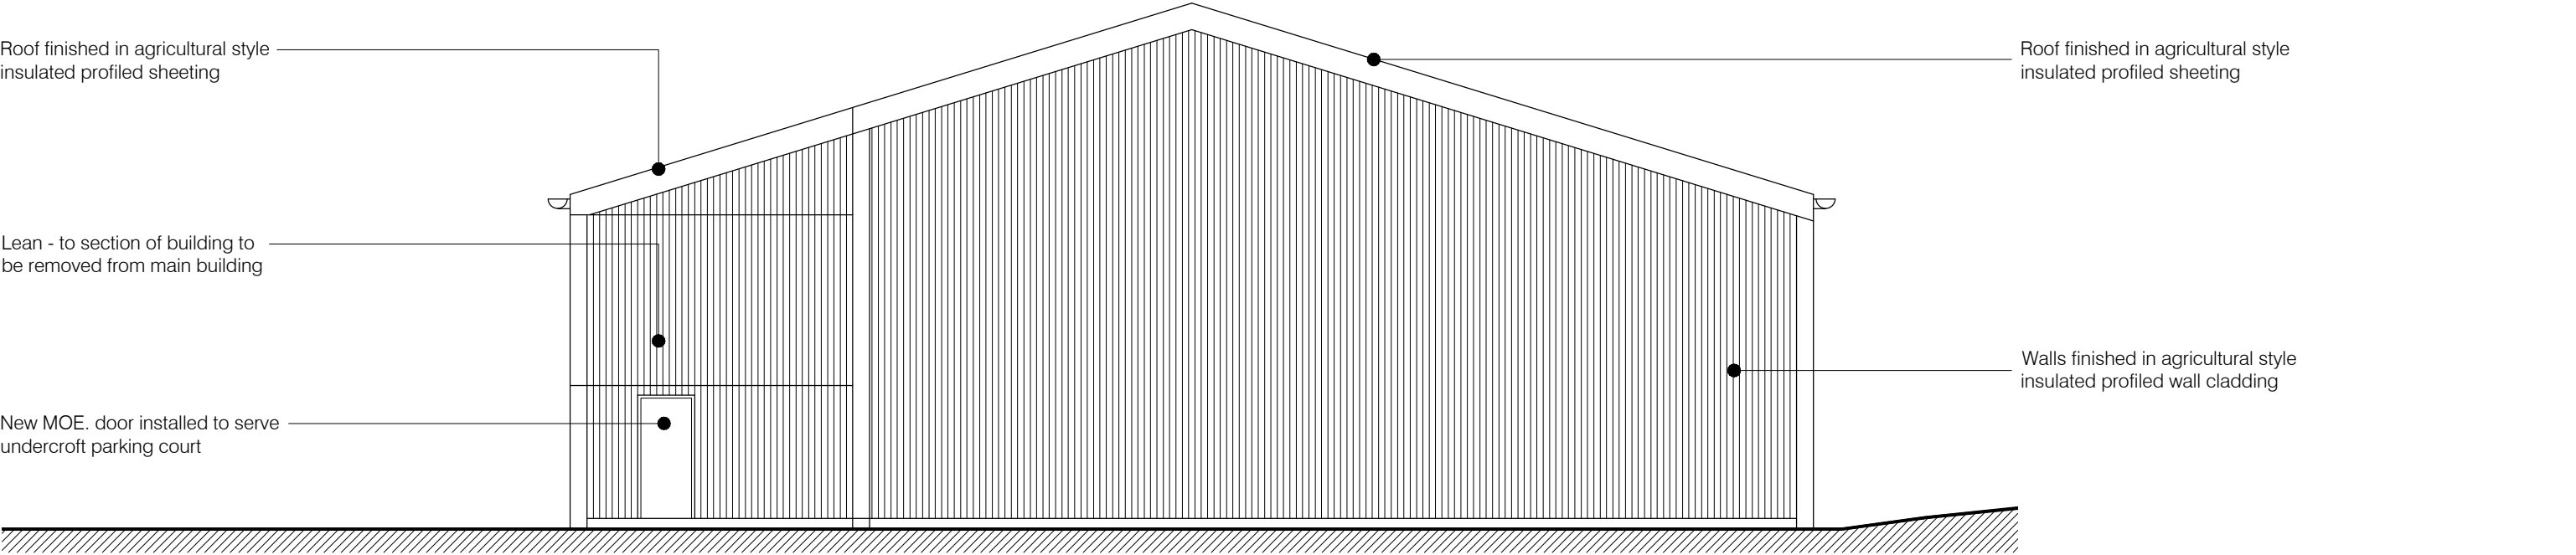

Proposed South East Elevation

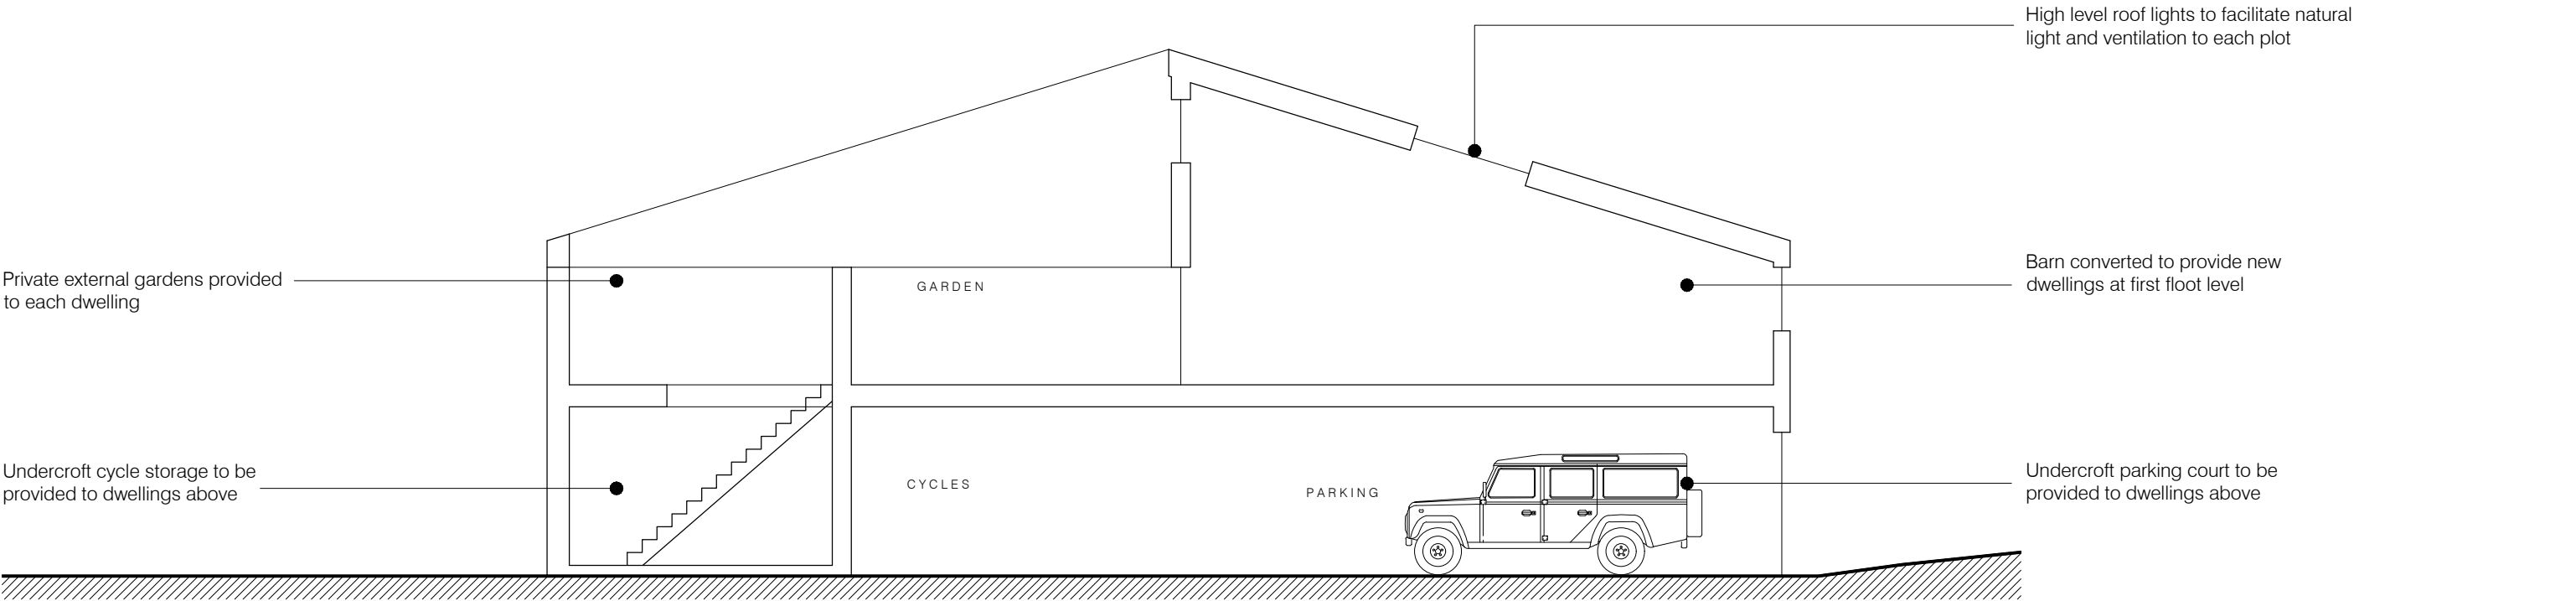

Section BB

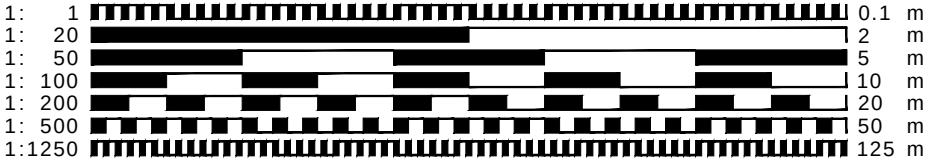

- CLIENT MUST SEEK SEPARATE SPECIALIST ADVICE ON PARTY WALL MATTER IN SUFFICIENT TIME TO SERVE ALL NOTICES IF REQUIRED
- ALL STRUCTURAL ELEMENTS ARE INDICATIVE ONLY AND SUBJECT TO FULL STRUCTURAL DESIGN BY STRUCTURAL ENGINEER - ALL DESIGN IS SUBJECT TO STRUCTURAL DESIGN TO BE PROVIDED BY OTHERS
- THIS DRAWING IS FOR PLANNING APPROVAL ONLY AND SUBJECT TO ALL OTHER RELEVANT STATUTORY APPROVALS



FOR APPROVAL

CONTRACT
Proposed Residential Development
Slip End Farm, Slip End, Baldock,
Hertfordshire

GRAIN STORE PLOTS 1 - 6
Proposed End Elevation & Section BB

SCALE	1:100@A3	DRAWING NUMBER	REVISION
DATE	Dec 2024	P09	A
DRAWN	JEI	CHECKED BY	
JOB NUMBER	RSD-24-17		

redshed design
45 Hoo Road
Mappershall
Bedfordshire
sg17 5lp

telephone: 01462 807175, 07884008970
fax: 01462 807175
e-mail: james/karen@redsheddesign.co.uk
www.redsheddesign.co.uk