




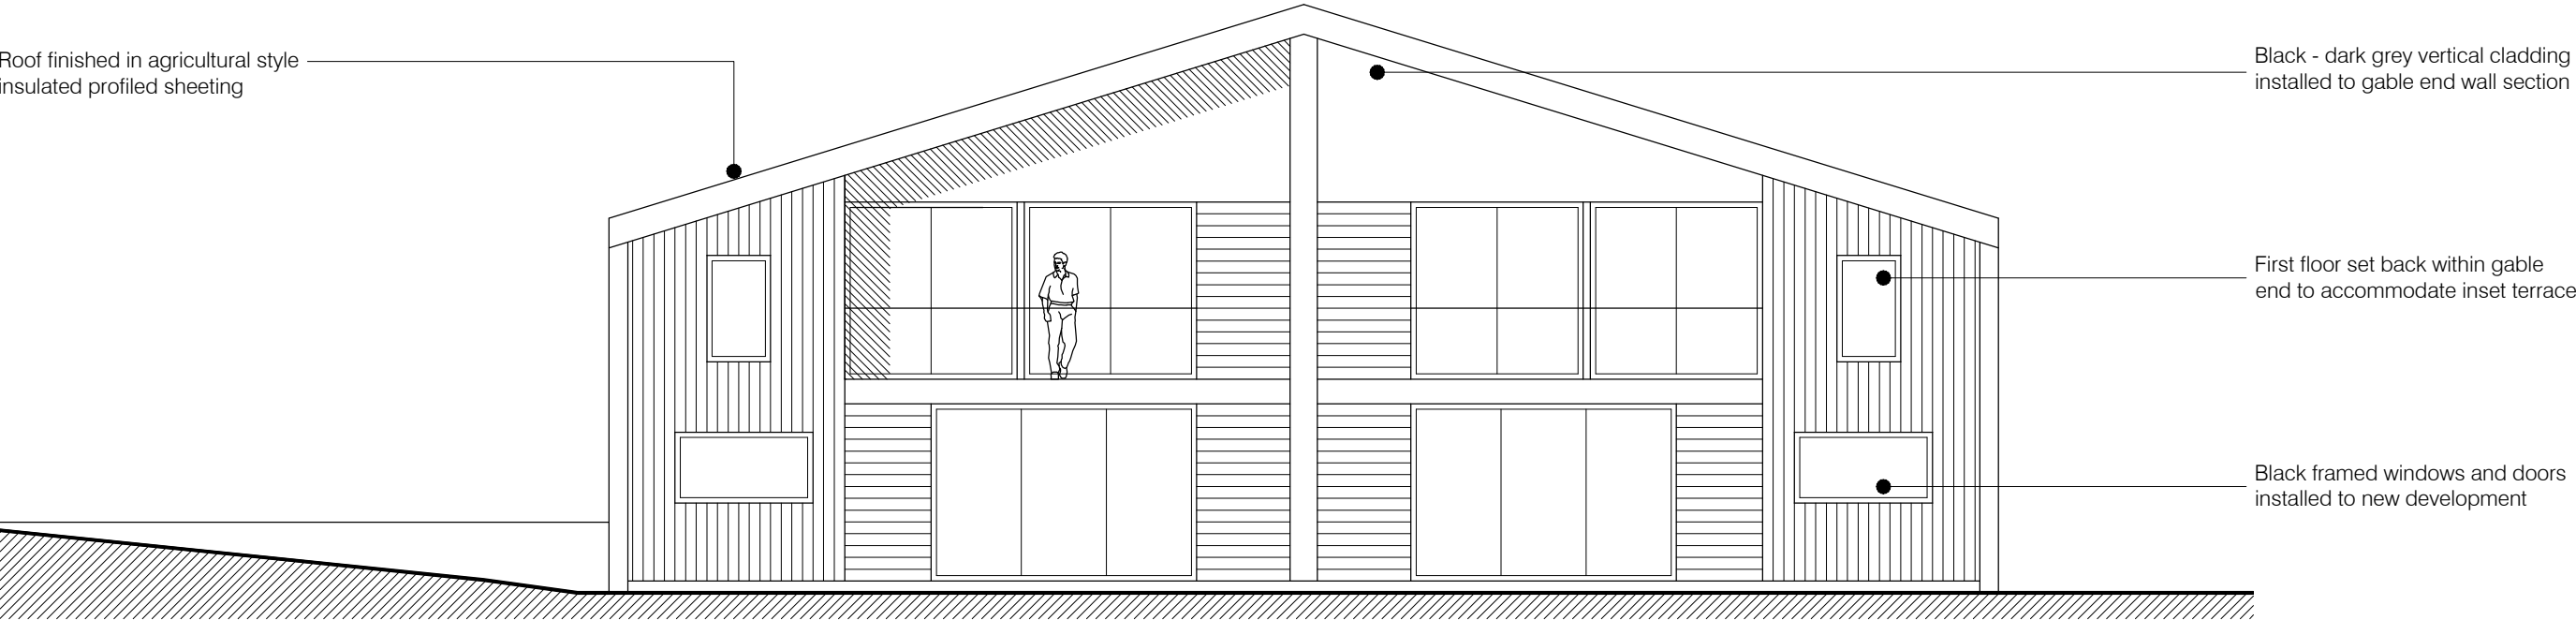

Proposed North West Elevation

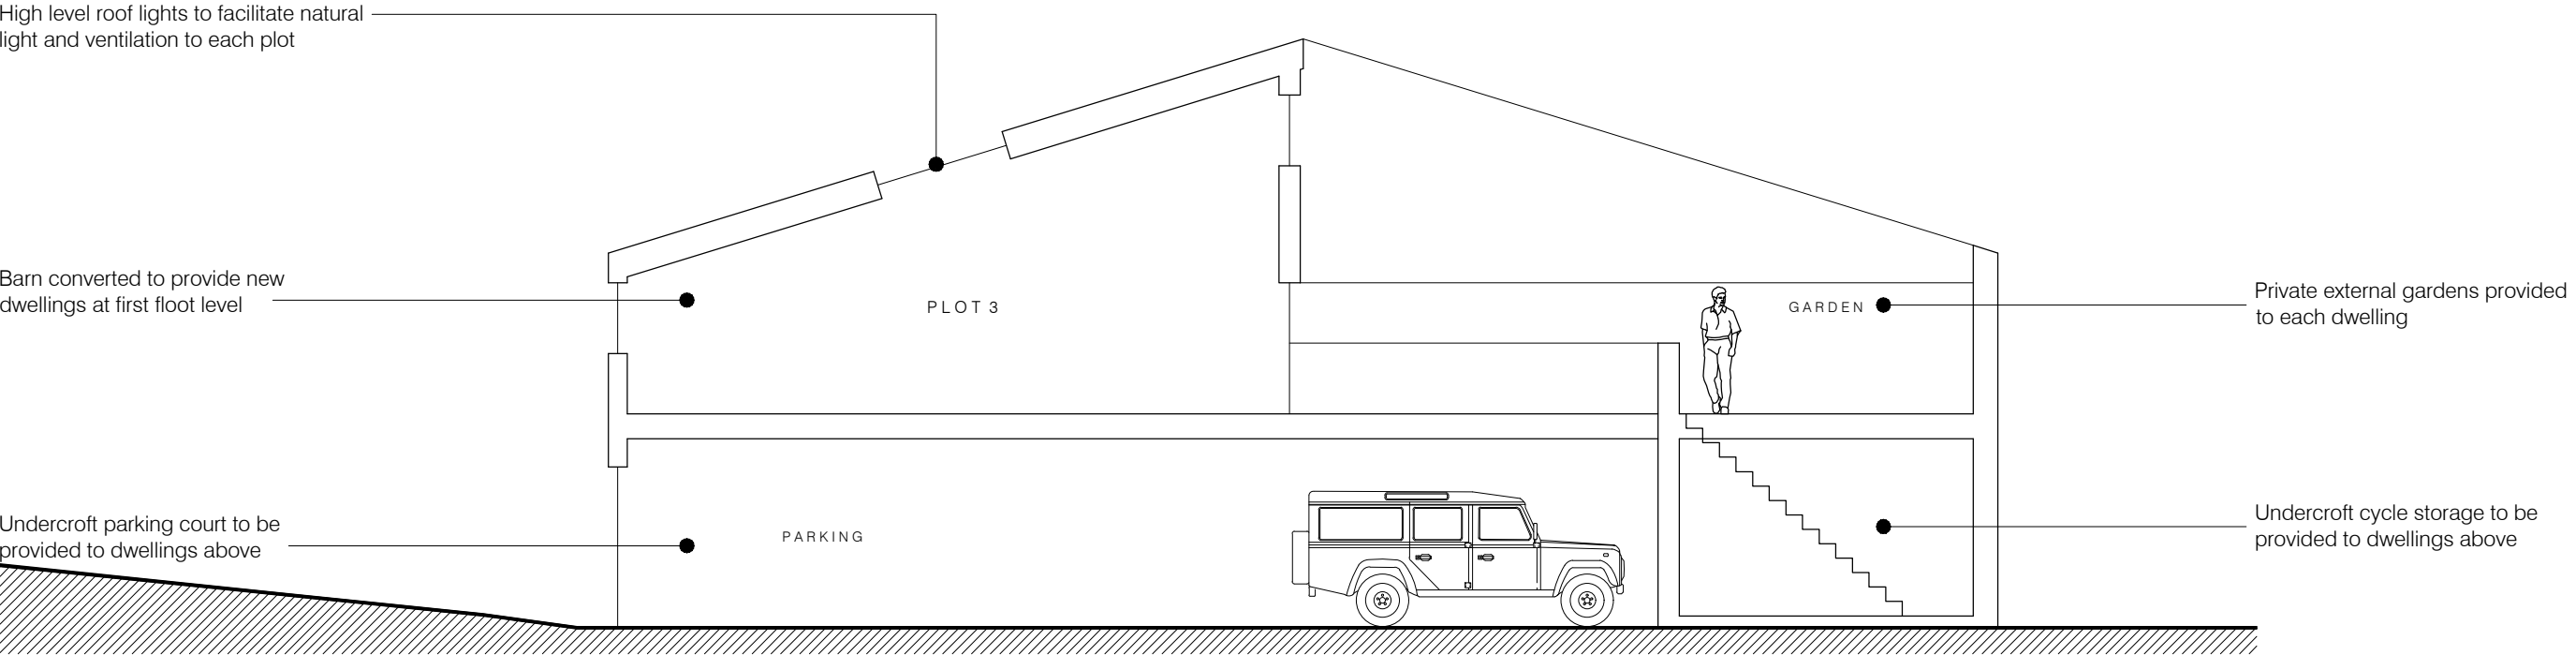

Section AA

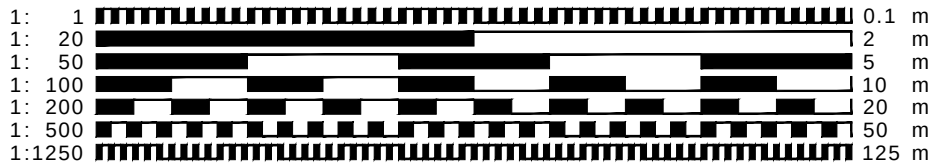

- CLIENT MUST SEEK SEPARATE SPECIALIST ADVICE ON PARTY WALL MATTER IN SUFFICIENT TIME TO SERVE ALL NOTICES IF REQUIRED
- ALL STRUCTURAL ELEMENTS ARE INDICATIVE ONLY AND SUBJECT TO FULL STRUCTURAL DESIGN BY STRUCTURAL ENGINEER - ALL DESIGN IS SUBJECT TO STRUCTURAL DESIGN TO BE PROVIDED BY OTHERS
- THIS DRAWING IS FOR PLANNING APPROVAL ONLY AND SUBJECT TO ALL OTHER RELEVANT STATUTORY APPROVALS

FOR APPROVAL



CONTRACT
Proposed Residential Development
Slip End Farm, Slip End, Baldock,
Hertfordshire
GRAIN STORE PLOTS 1 - 6
Proposed End Elevation & Section AA
SCALE 1:100@A3 DRAWING NUMBER REVISION
DATE Dec 2024 PO8 A
DRAWN JEI
JOB NUMBER RSD-24-17 CHECKED BY
redshed design telephone: 01462 807175, 07884008970
45 Hoo Road Meppershall Bedfordshire sg17 5lp e-mail: james@redsheddesign.co.uk
www.redsheddesign.co.uk