


ANY QUERIES REGARDING DIMENSIONS TO BE TAKEN UP WITH PENTANGLE DESIGN GROUP.
ALL DIMENSIONS OF EXISTING BUILDINGS TO BE VERIFIED ON SITE.
THIS DRAWING IS THE COPYRIGHT OF PENTANGLE DESIGN GROUP AND SHALL NOT BE IN ANY WAY USED OR REPRODUCED WITHOUT THEIR PRIOR WRITTEN CONSENT.


NOTES

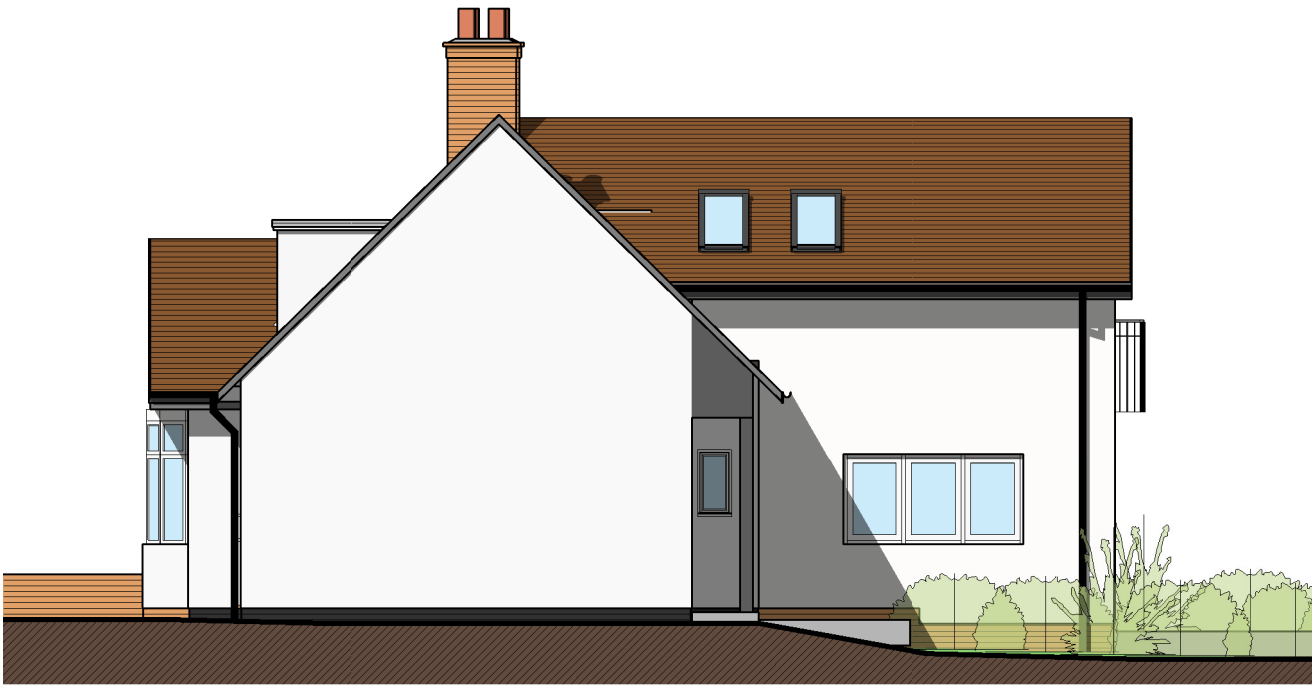

Proposed West Elevation
1 : 100




Proposed South Elevation
1 : 100

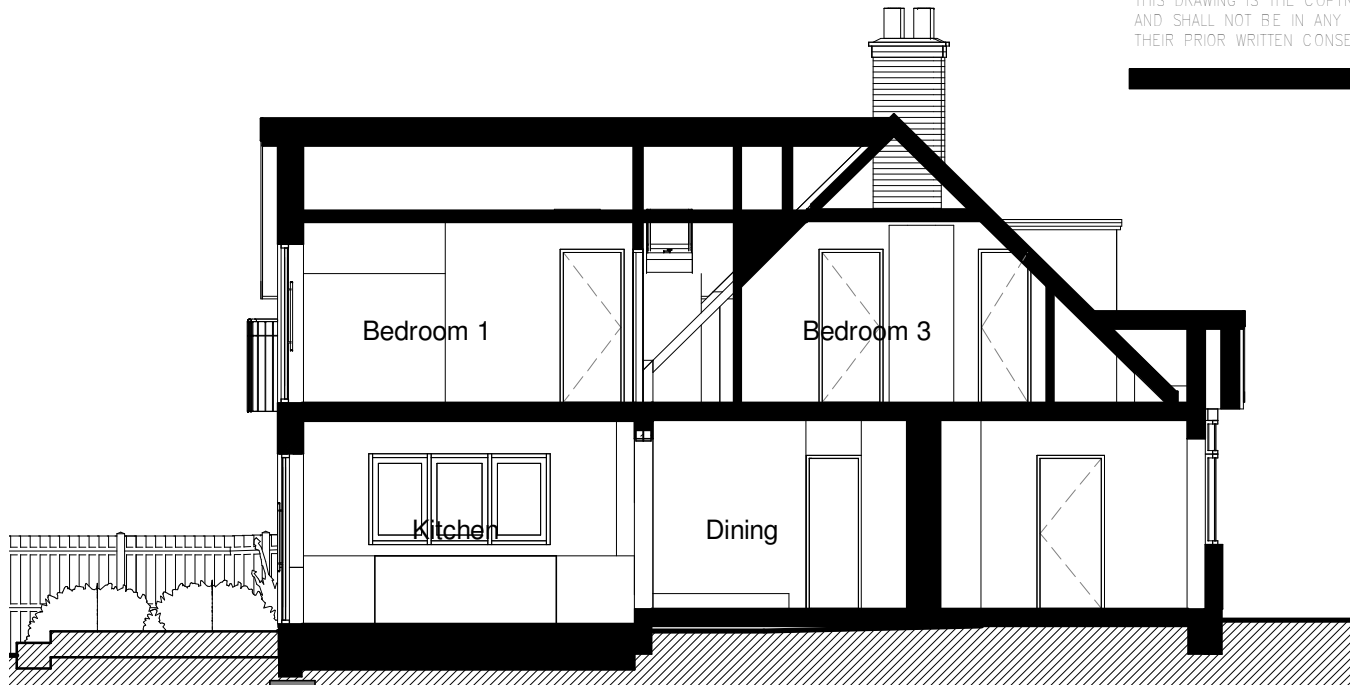


Proposed Section B-B
1 : 100




Proposed East Elevation
1 : 100

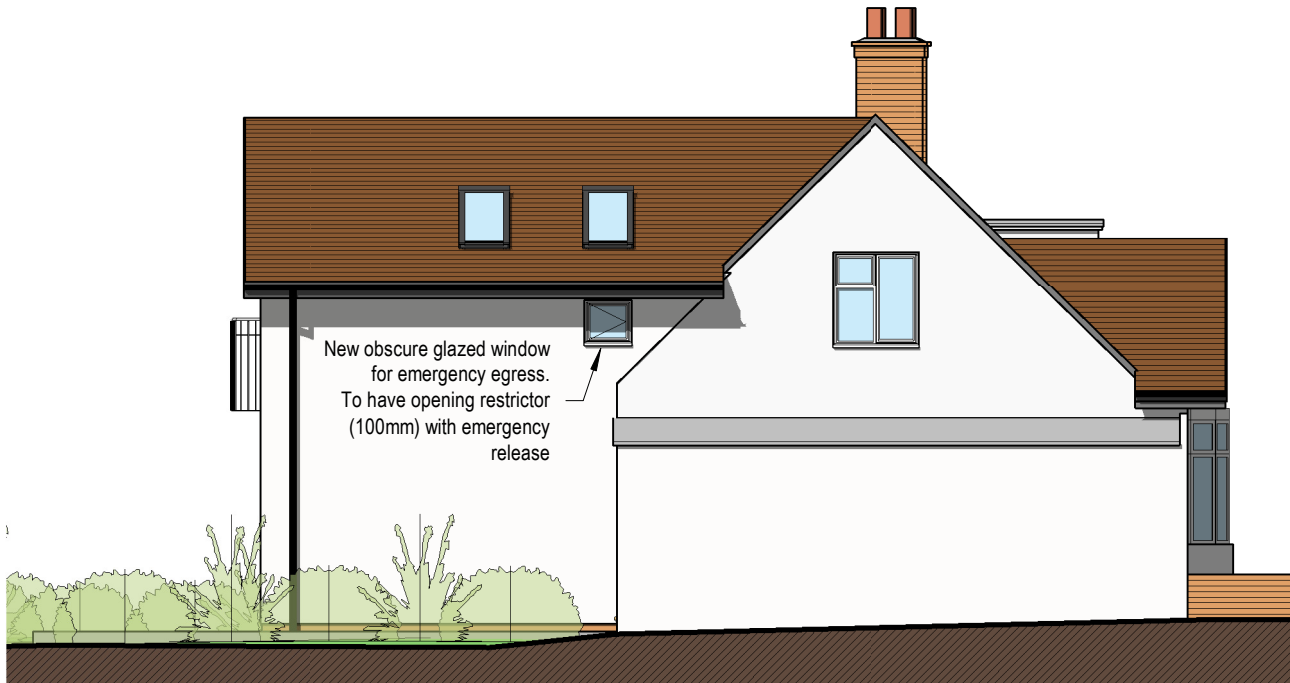


Proposed North Elevation
1 : 100

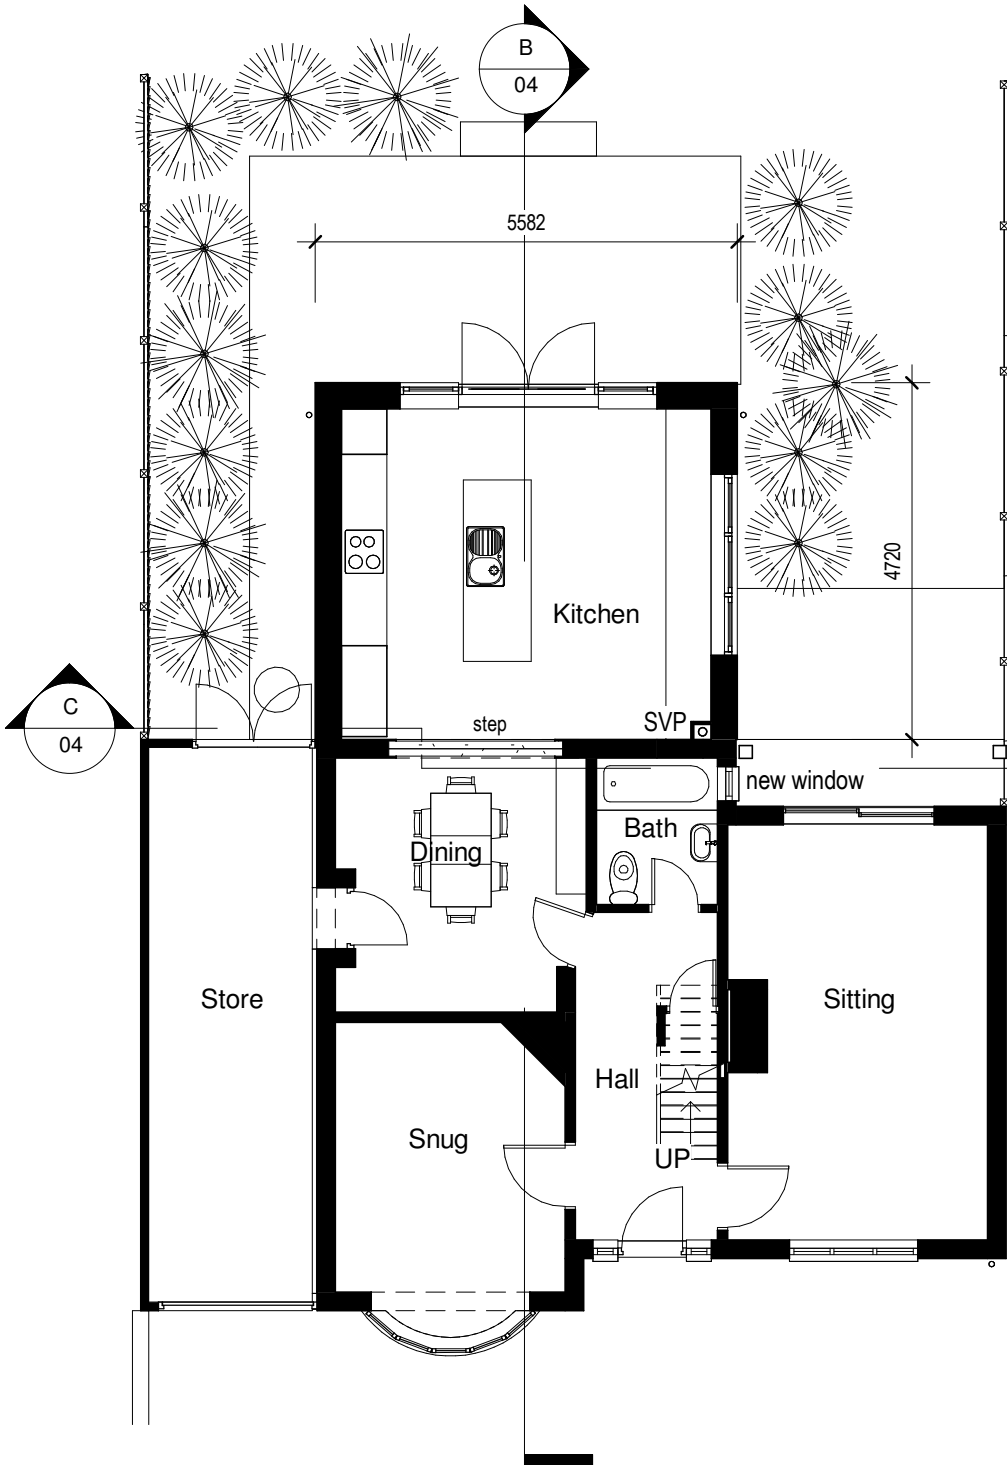

Proposed Ground Floor
1 : 100

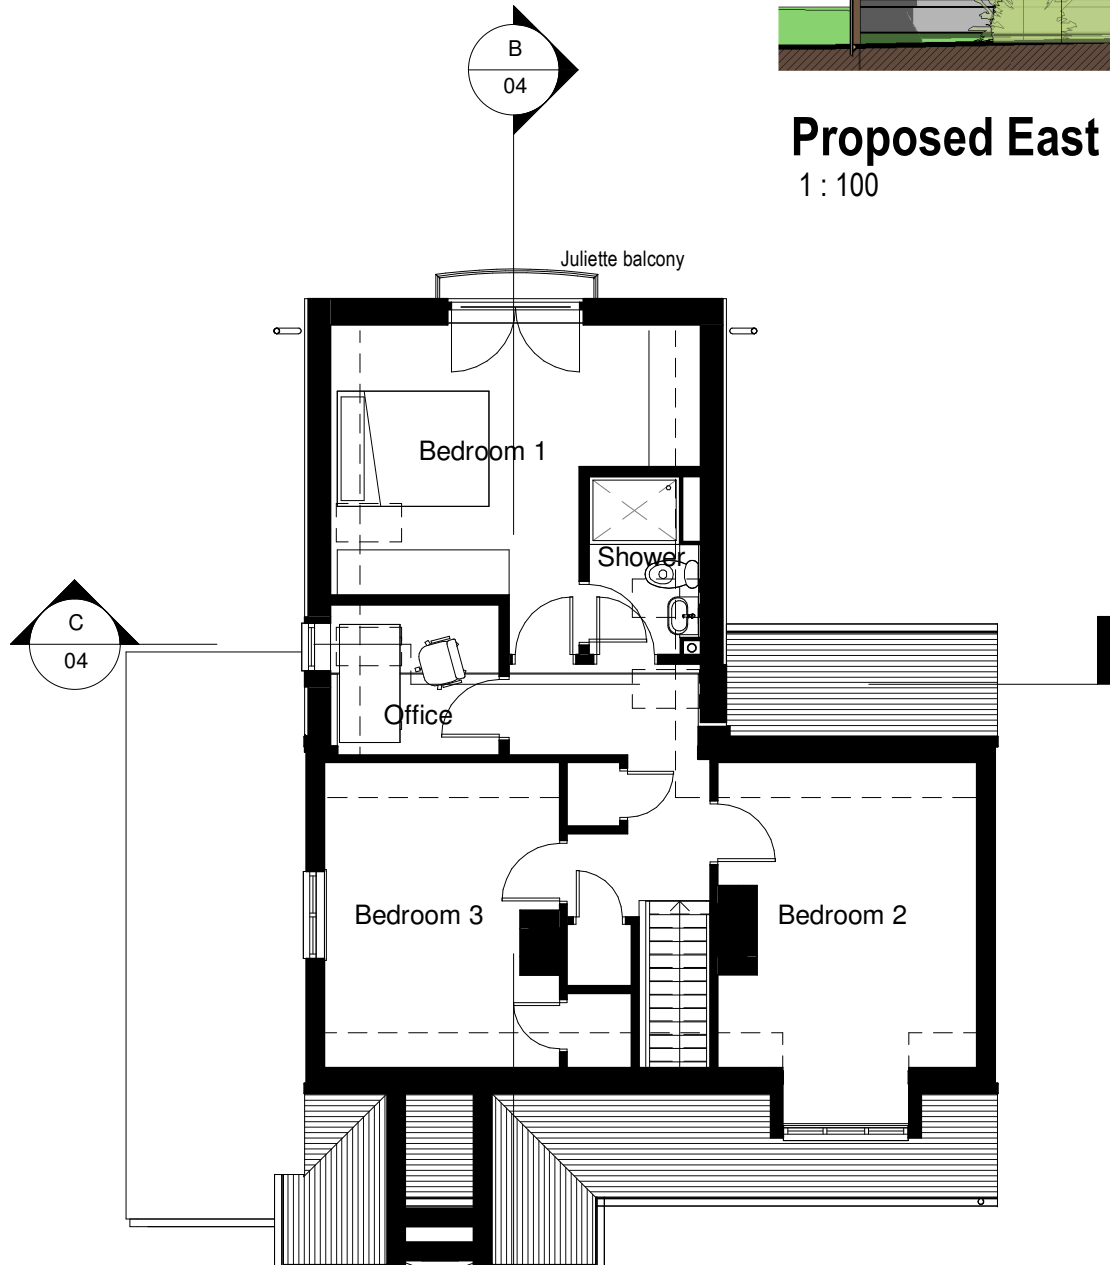

Proposed First Floor
1 : 100

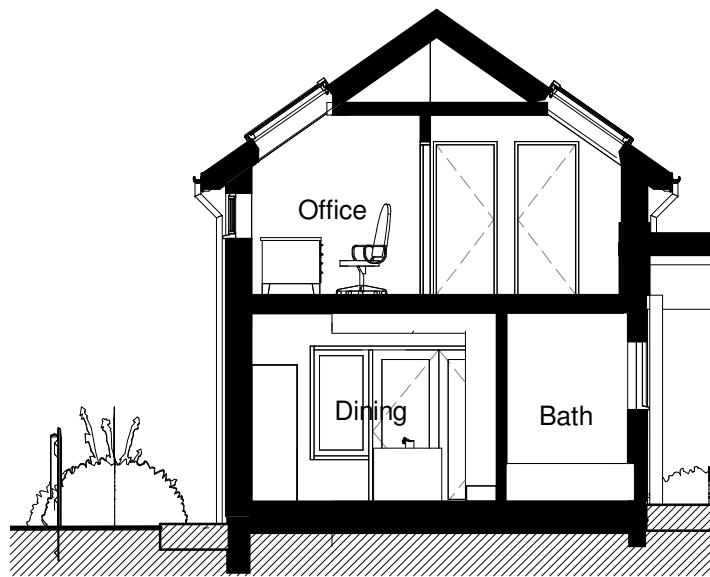

Proposed Section C-C
1 : 100

MATERIALS:

Roof:
Plain Tile. Brown

Walls:
White painted render

Windows:
White uPVC

PLANNING


PENTANGLE
DESIGN GROUP

SUITE 1, 21 BANCROFT HITCHIN HERTS SG5 1JW
T:01462 431133 E:pdg@pentangledesign.co.uk

JOB TITLE
Proposed Extensions and alterations to
14 High View, Hitchin

for -

DRAWING TITLE
Proposed Plans and Elevations

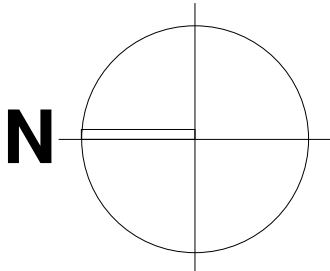

0 5 10 m

SCALE	DRAWING NUMBER	REVISION
1 : 100	04	F
DATE March '24		
SHT SIZE A2		
JOB NUMBER 3868		

ARCHITECTS AND INTERIOR DESIGNERS