




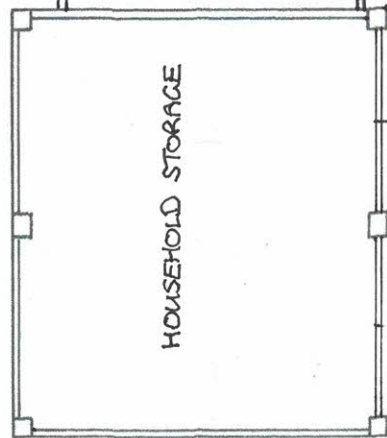

FLOOR PLAN

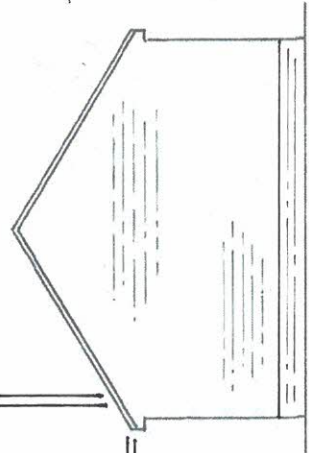


LEFT SIDE ELEVATION

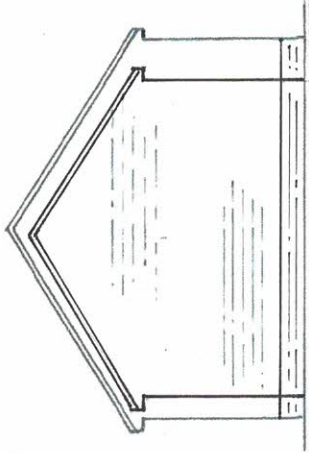

RIGHT SIDE ELEVATION

ALL MATERIALS RE-USED FROM
EXISTING CAR PORT RELOCATED
FORWARD INTO SITE

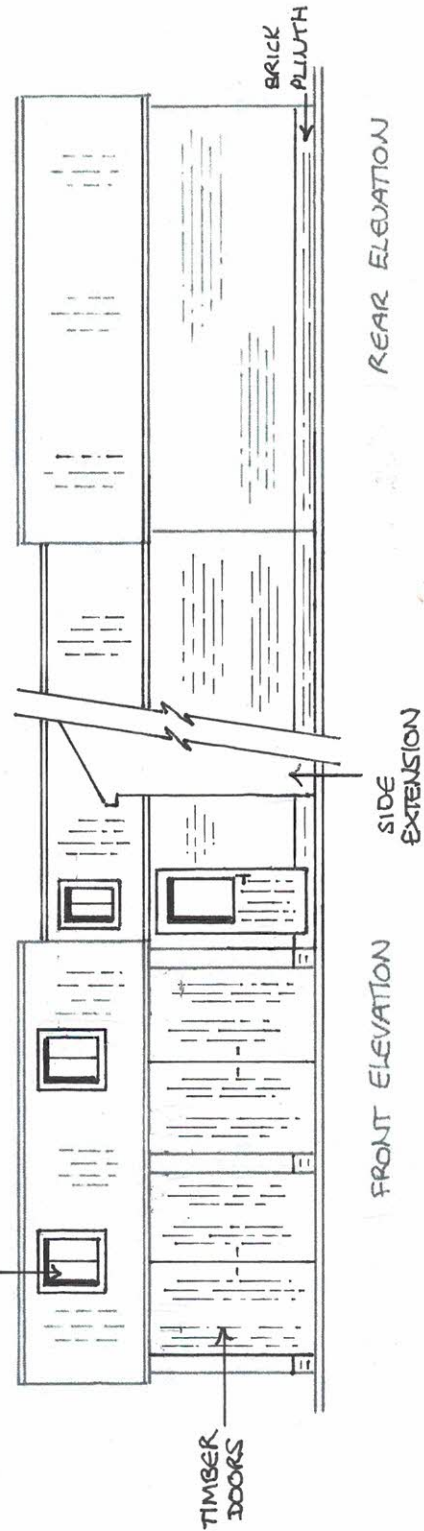

0 1 2 3 M
1:100 AT A4

THE WILLOWS, ROE GREEN,
SANDON
PROPOSED PLANS - STORE &
SHED
DRAWING P1
SCALE: 1:100 AT A4