



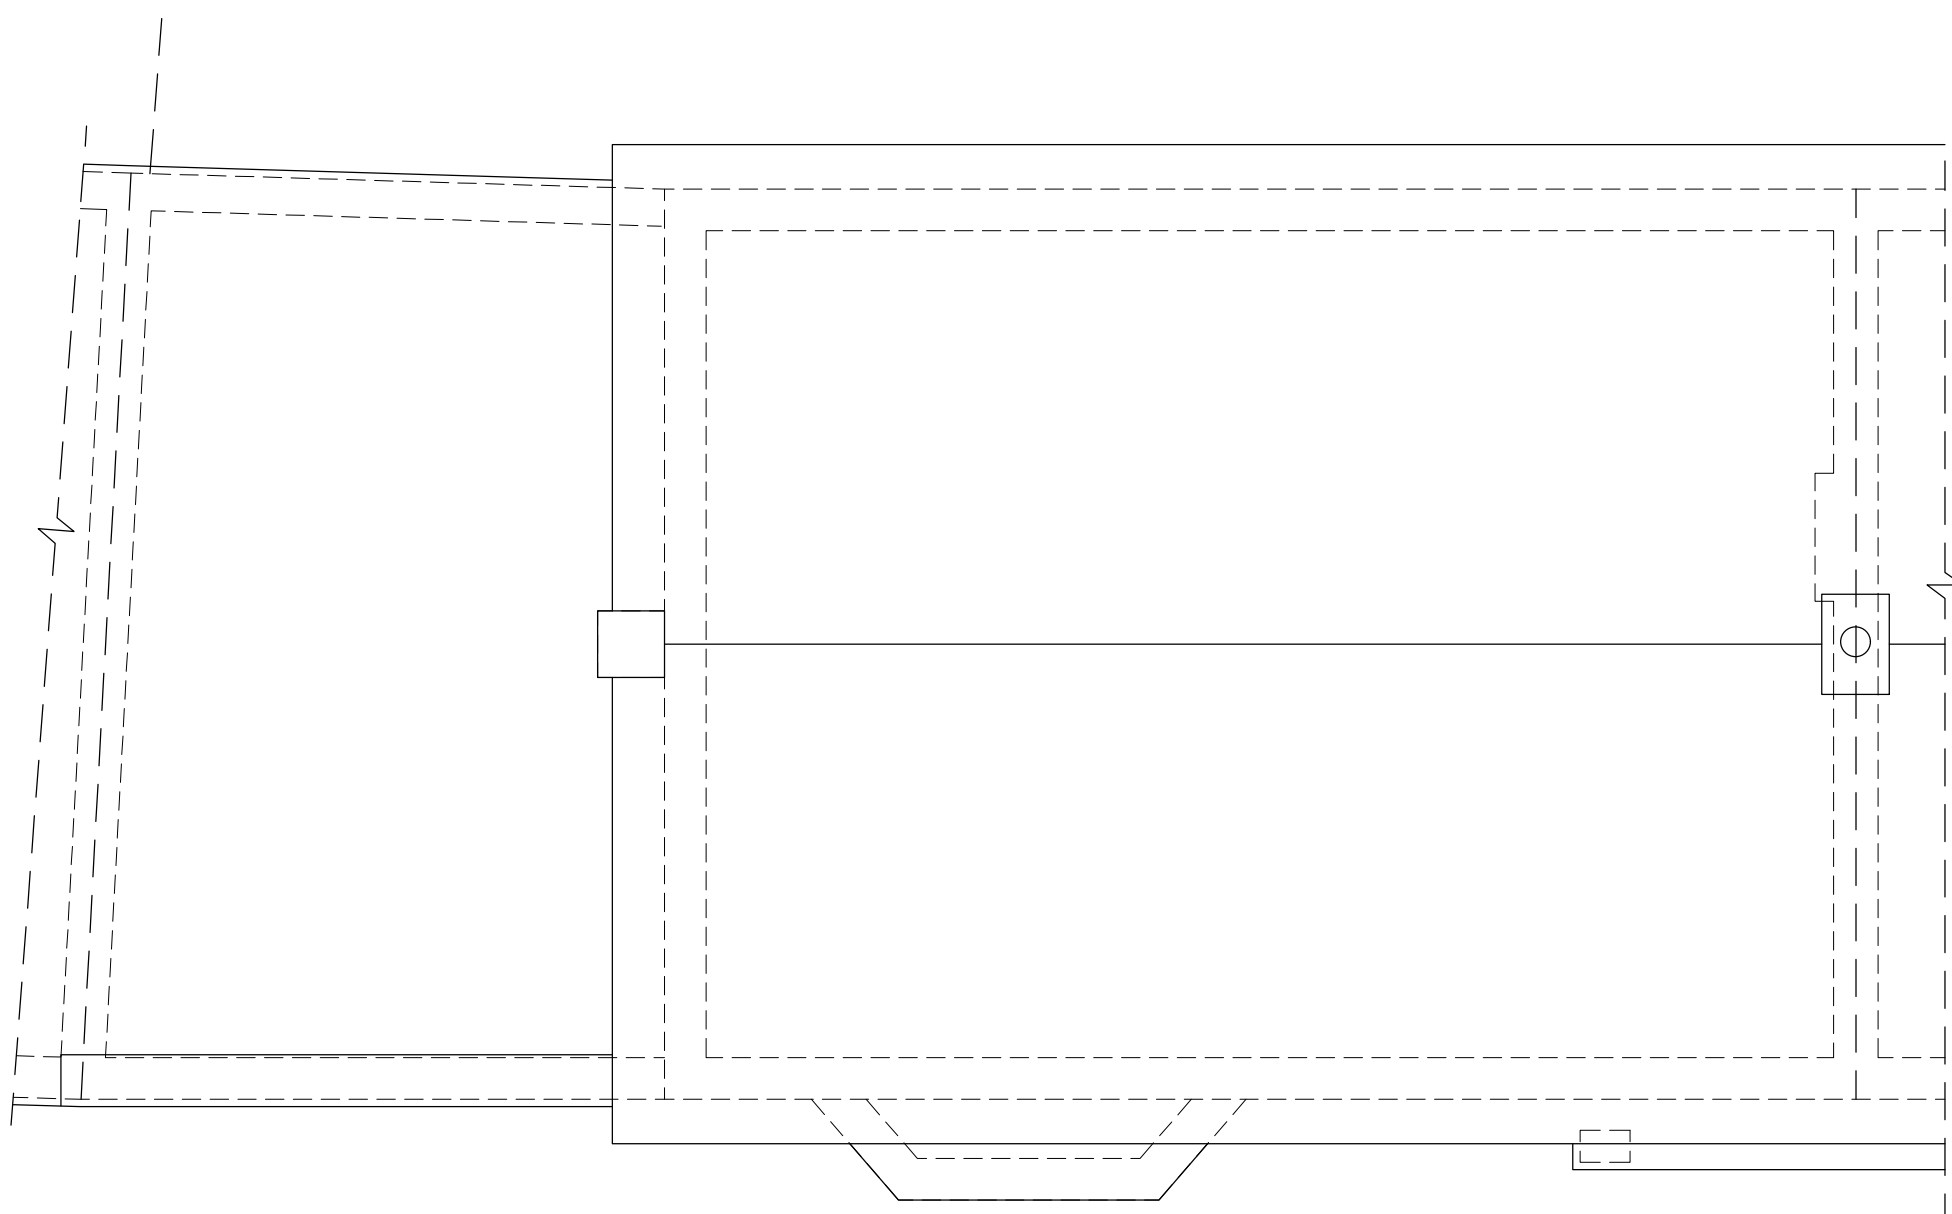


EXISTING ROOF 1:50@A1

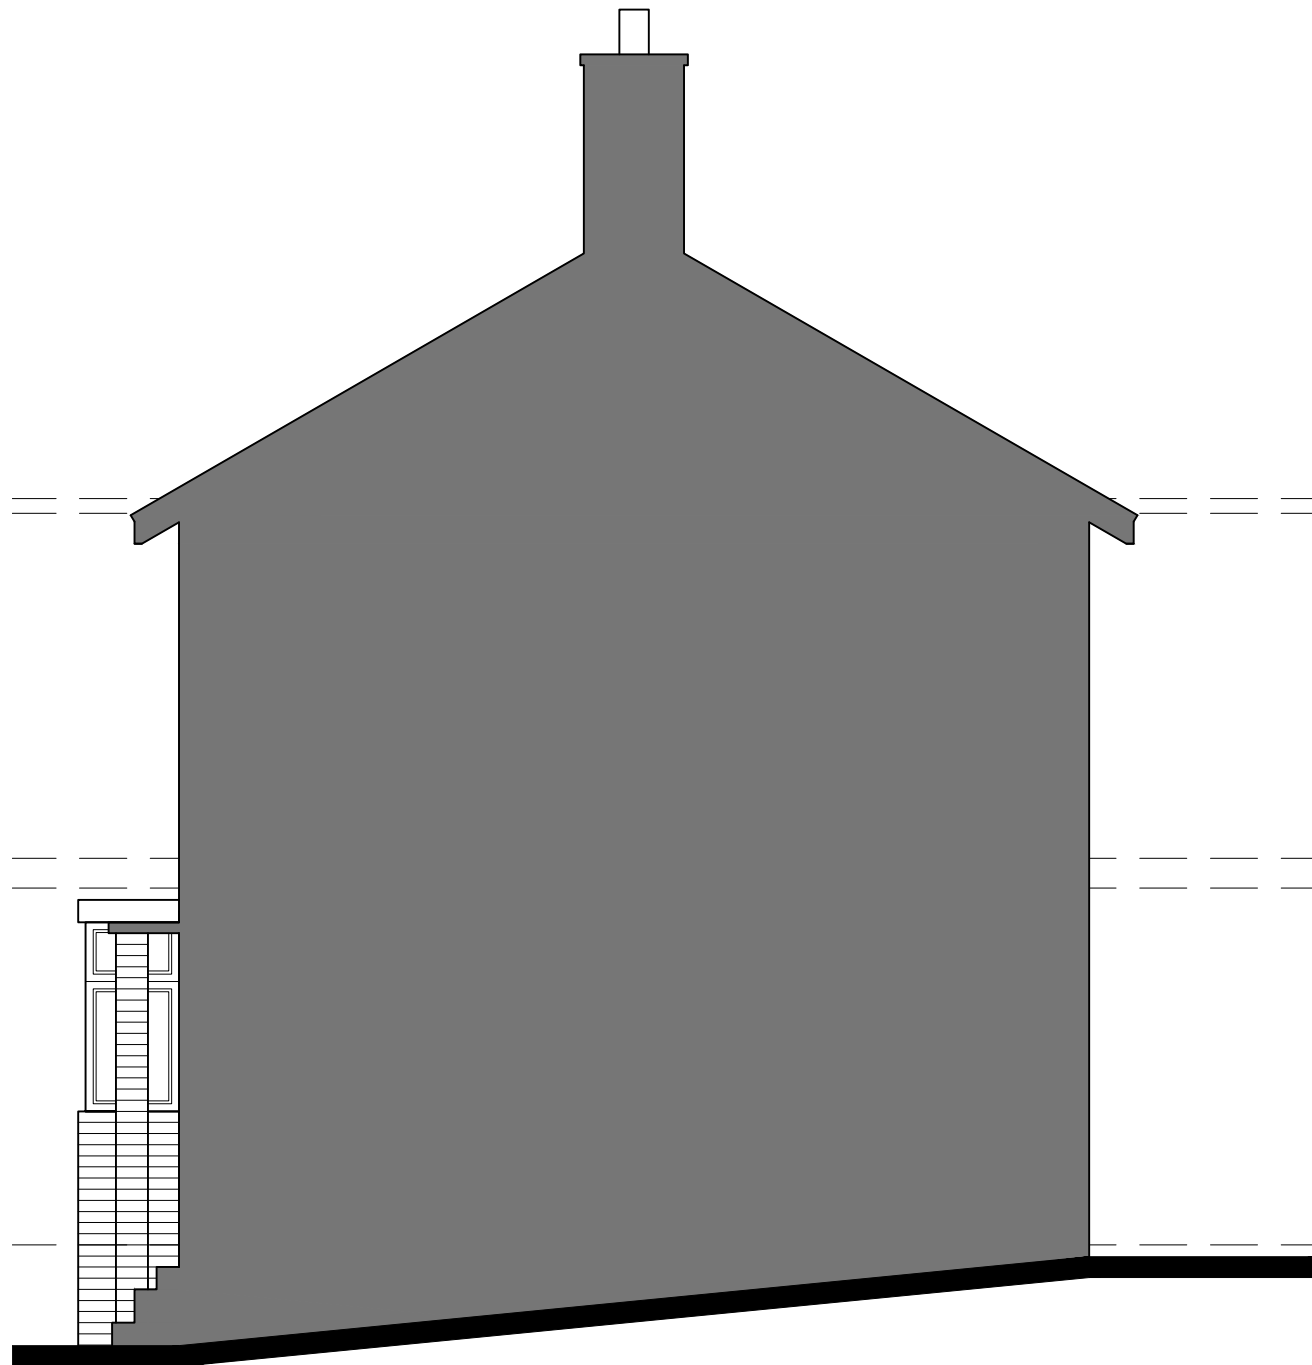


EXISTING PART SIDE ELEVATION/SECTION 1:50@A1



EXISTING REAR ELEVATION 1:50@A1

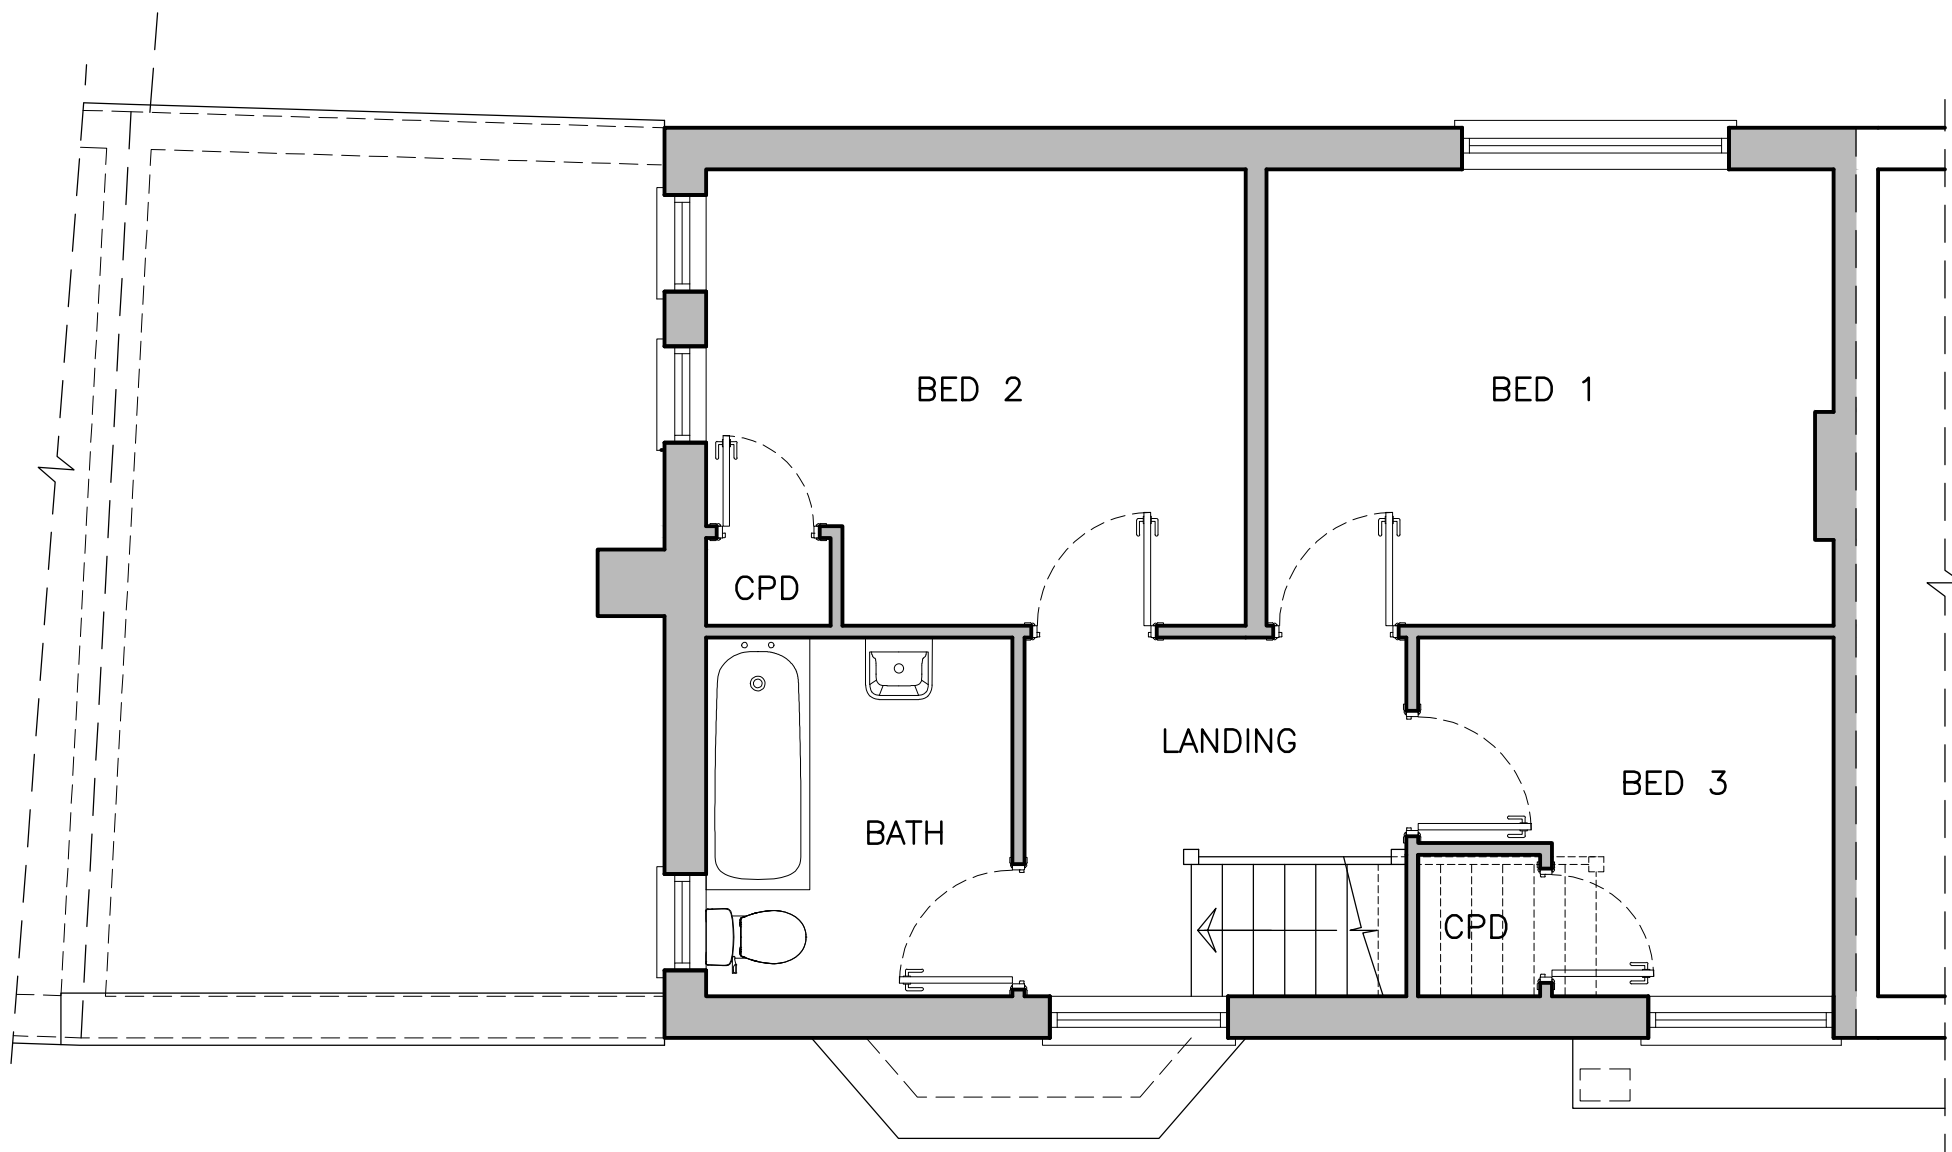


EXISTING FIRST FLOOR PLAN 1:50@A1

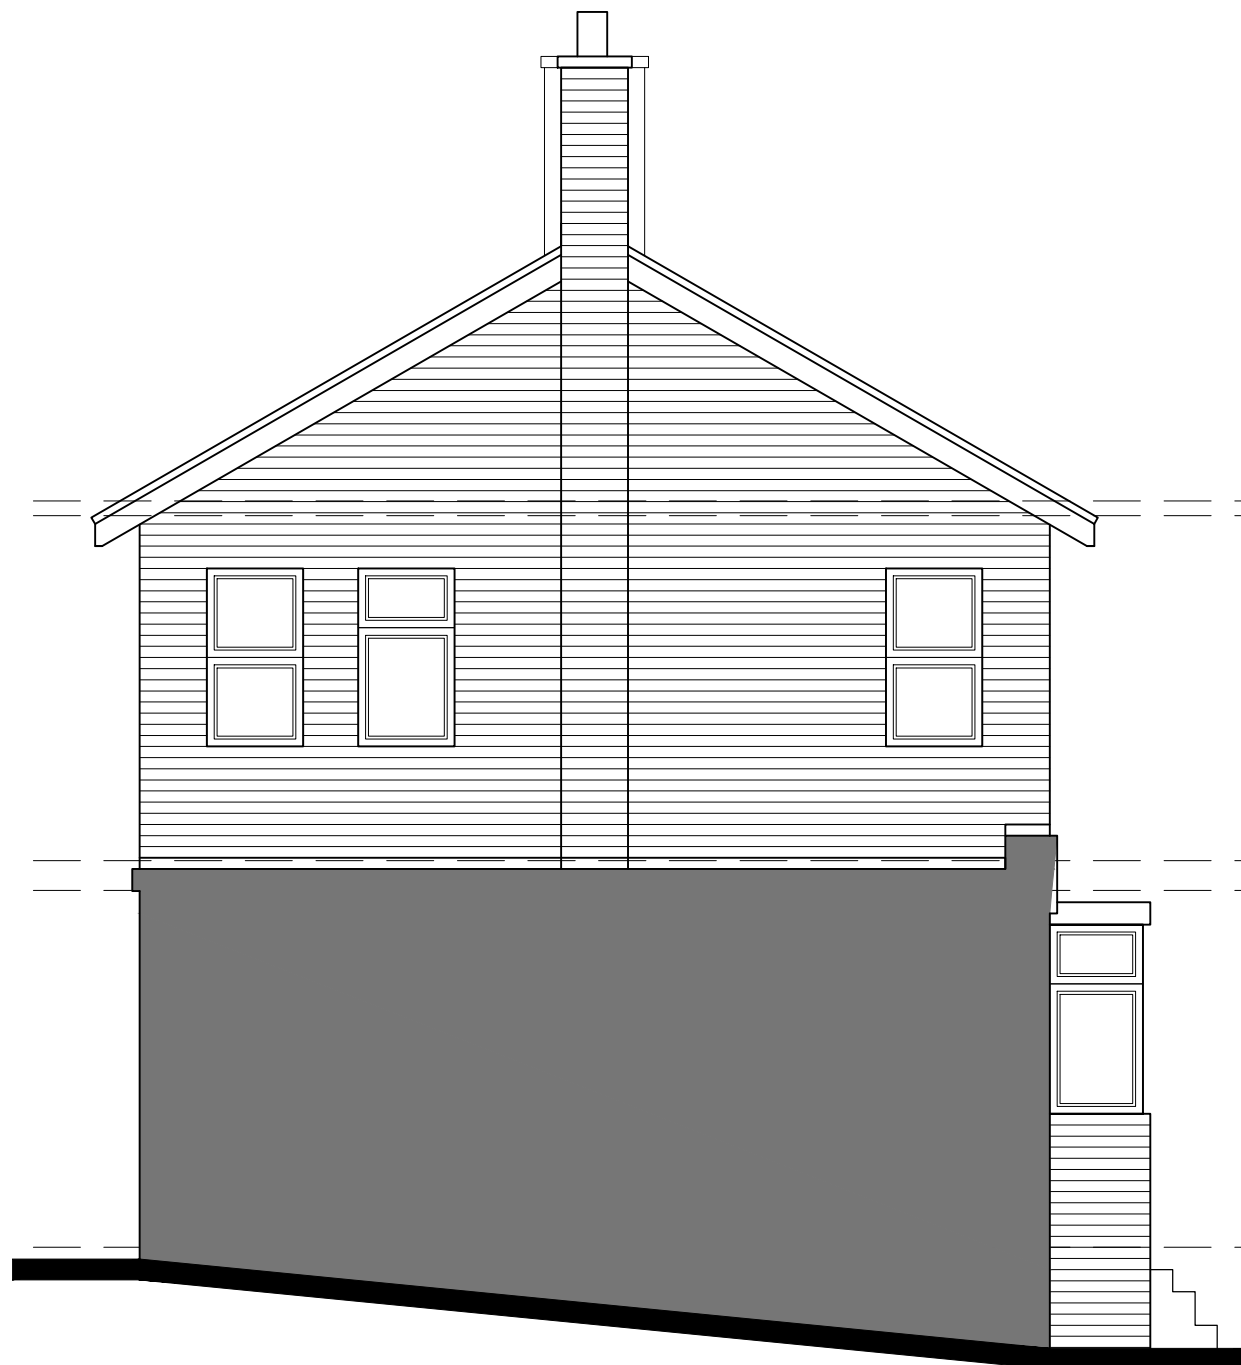


EXISTING SIDE ELEVATION 1:50@A1




EXISTING FRONT ELEVATION 1:50@A1

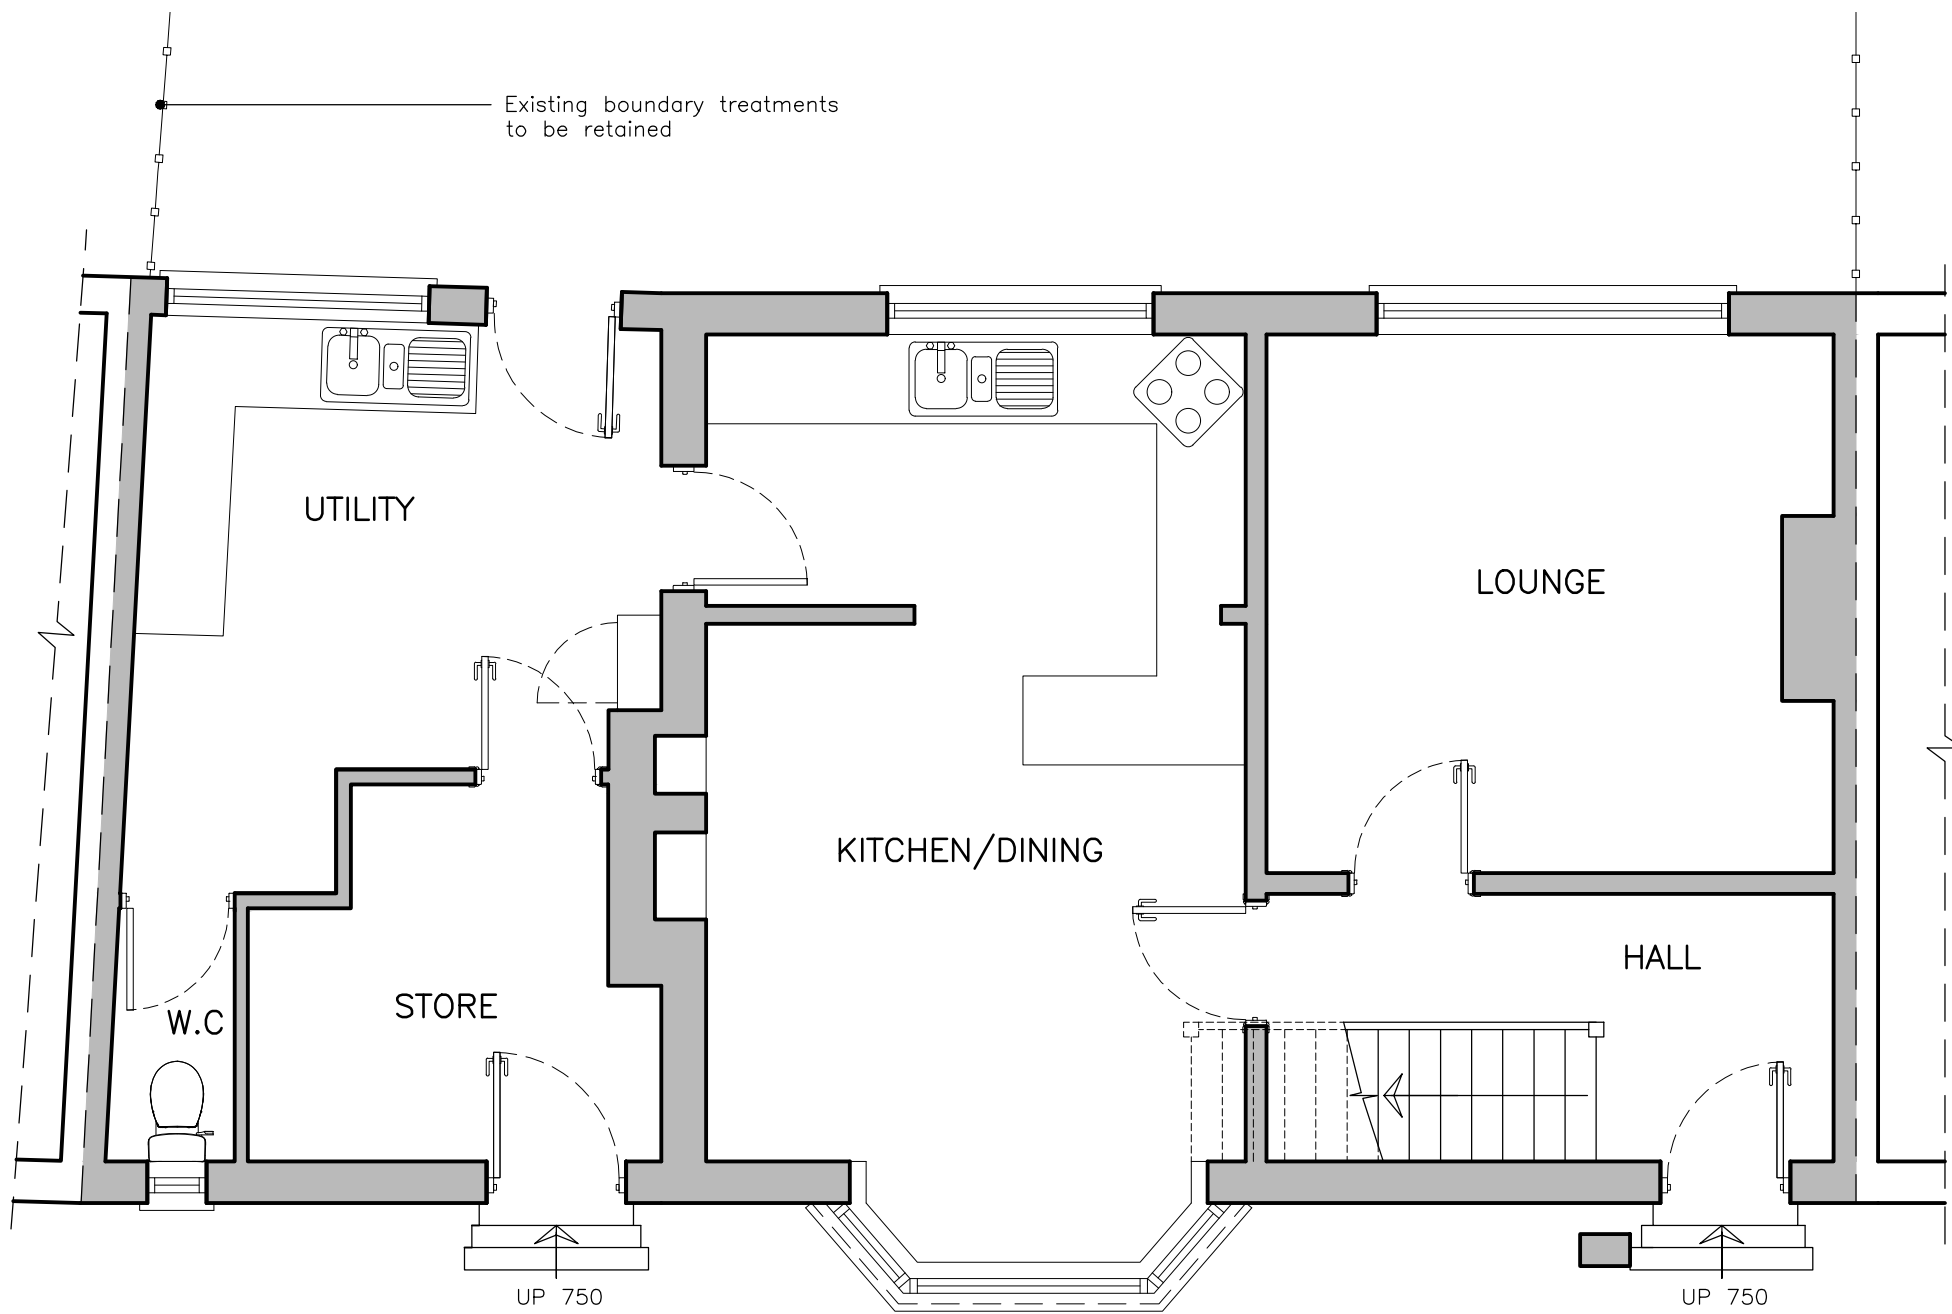

EXISTING GROUND FLOOR PLAN 1:50@A1

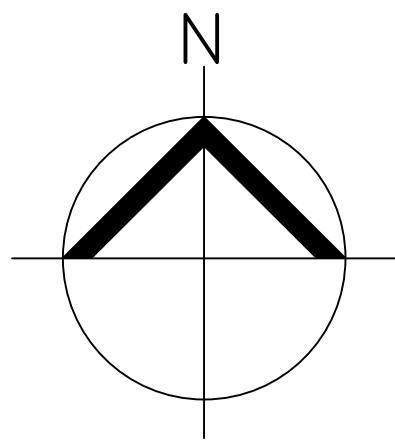

PROPOSED SITE/ROOF PLAN 1:200@A1

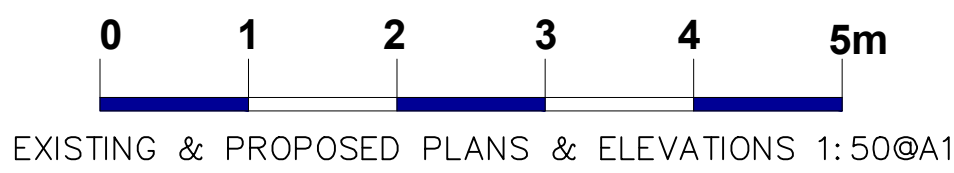

EXISTING & PROPOSED PLANS & ELEVATIONS 1:50@A1



Project
29 Bradleys Corner, Hitchin
Title
Existing Plans & Elevations, Proposed Site/Roof Plan
Scale
As shown @A1
Date
Jan 25
Drawn
JB
Checked
XXX
Drawing No.
225/25/100
Revision
-