




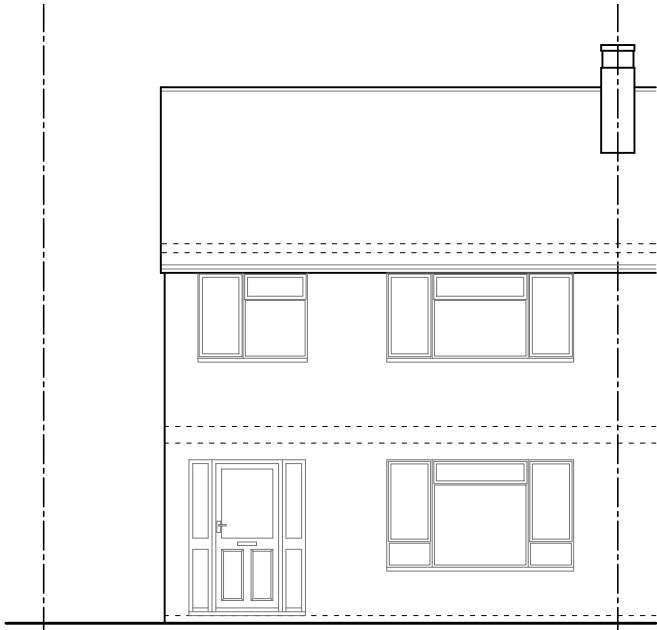


FRONT ELEVATION

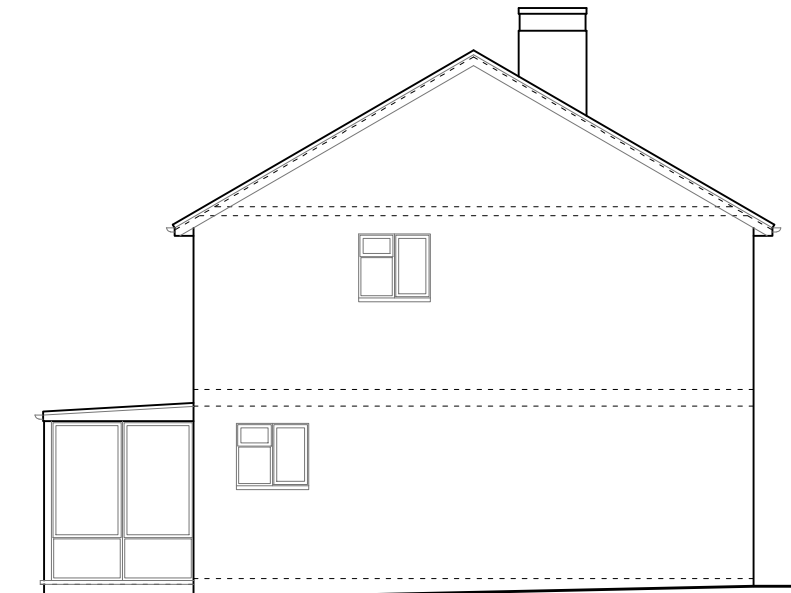


SIDE ELEVATION

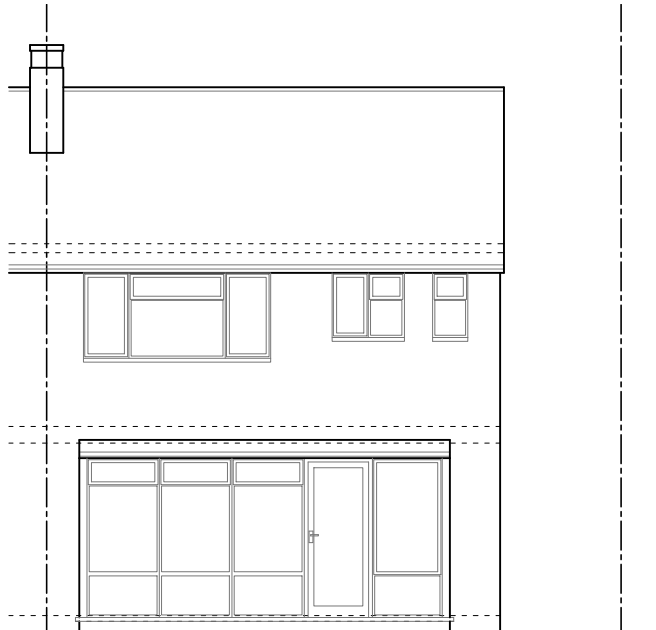


REAR ELEVATION

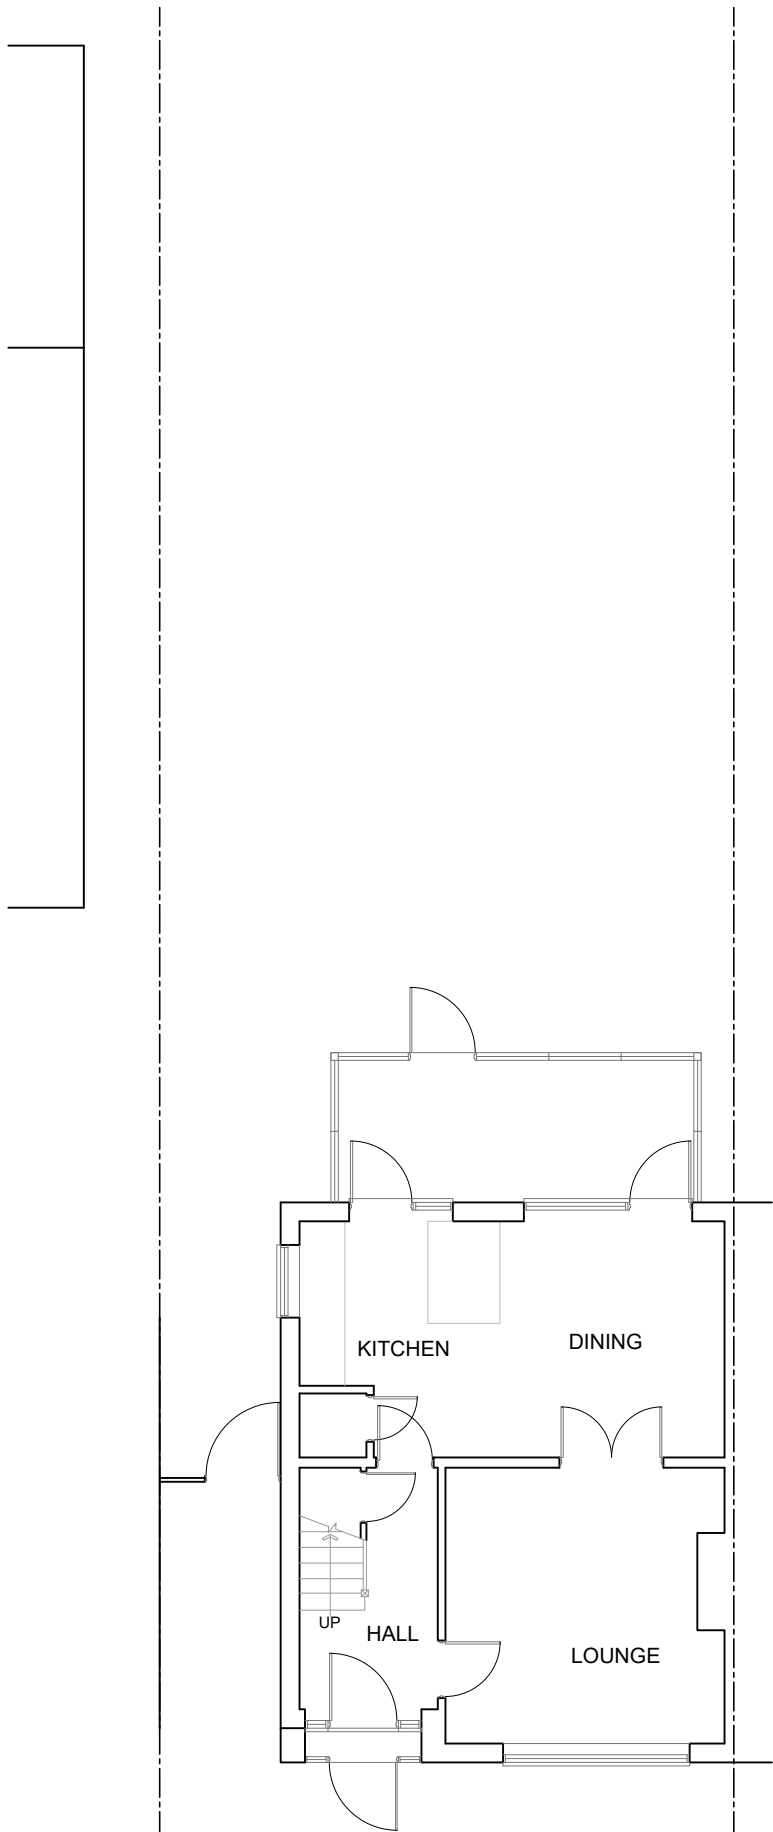

GROUND FLOOR PLAN

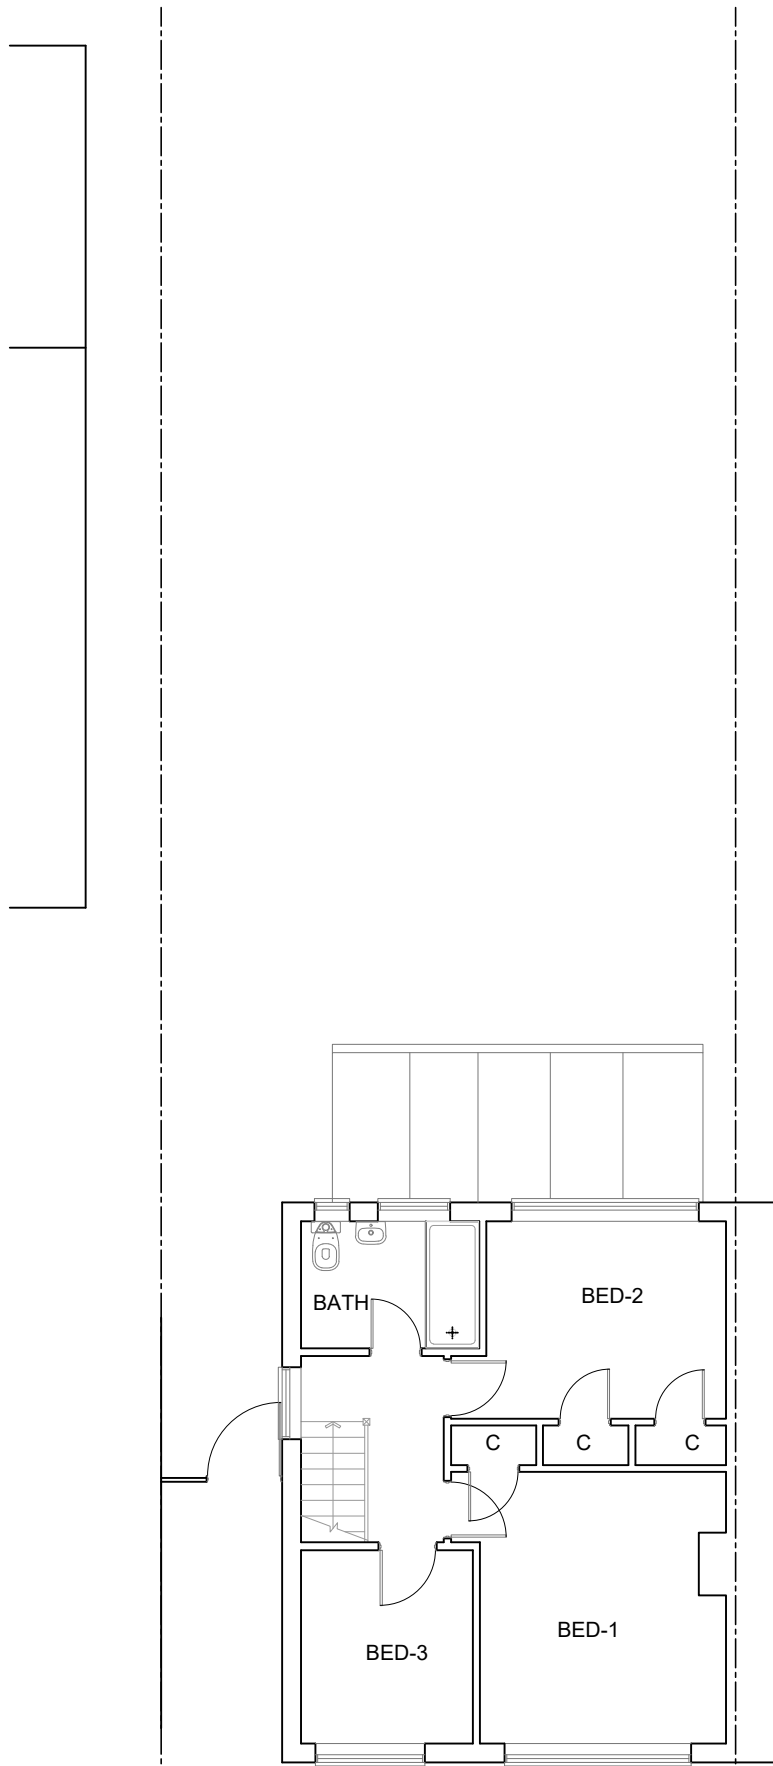

FIRST FLOOR PLAN

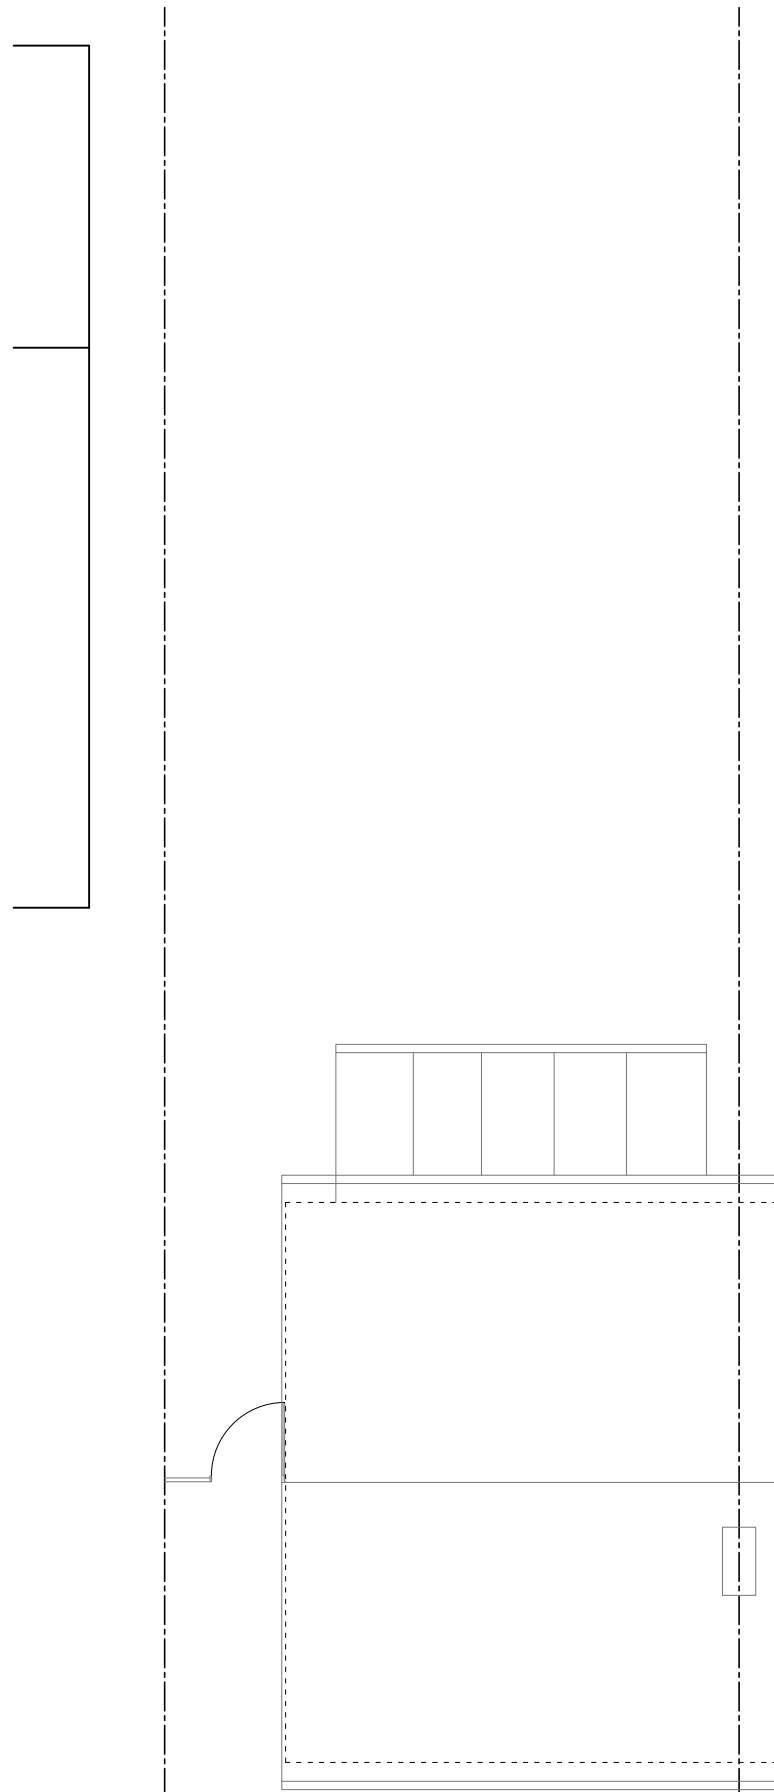

ROOF PLAN



THIS DRAWING PRINTED ON A2 SIZE PAPER



Home Extension Designs

HOME EXTENSION DESIGNS  
HED HOUSE  
60A BRIDGE ROAD EAST  
WELWYN GARDEN CITY  
HERTS AL7 1JU  
tel : 01707 393971  
e:info@hed.co.uk

Project:  
4 Aston Rise, Hitchin

Drawing Title:  
PLANS AND ELEVATIONS  
AS EXISTING

Drawn By: ALI      Scale: 1:100      Date: Oct 2024

Dwg Status: EXISTING      Checked:

Drawing No : 6070-E01      Revision:

