


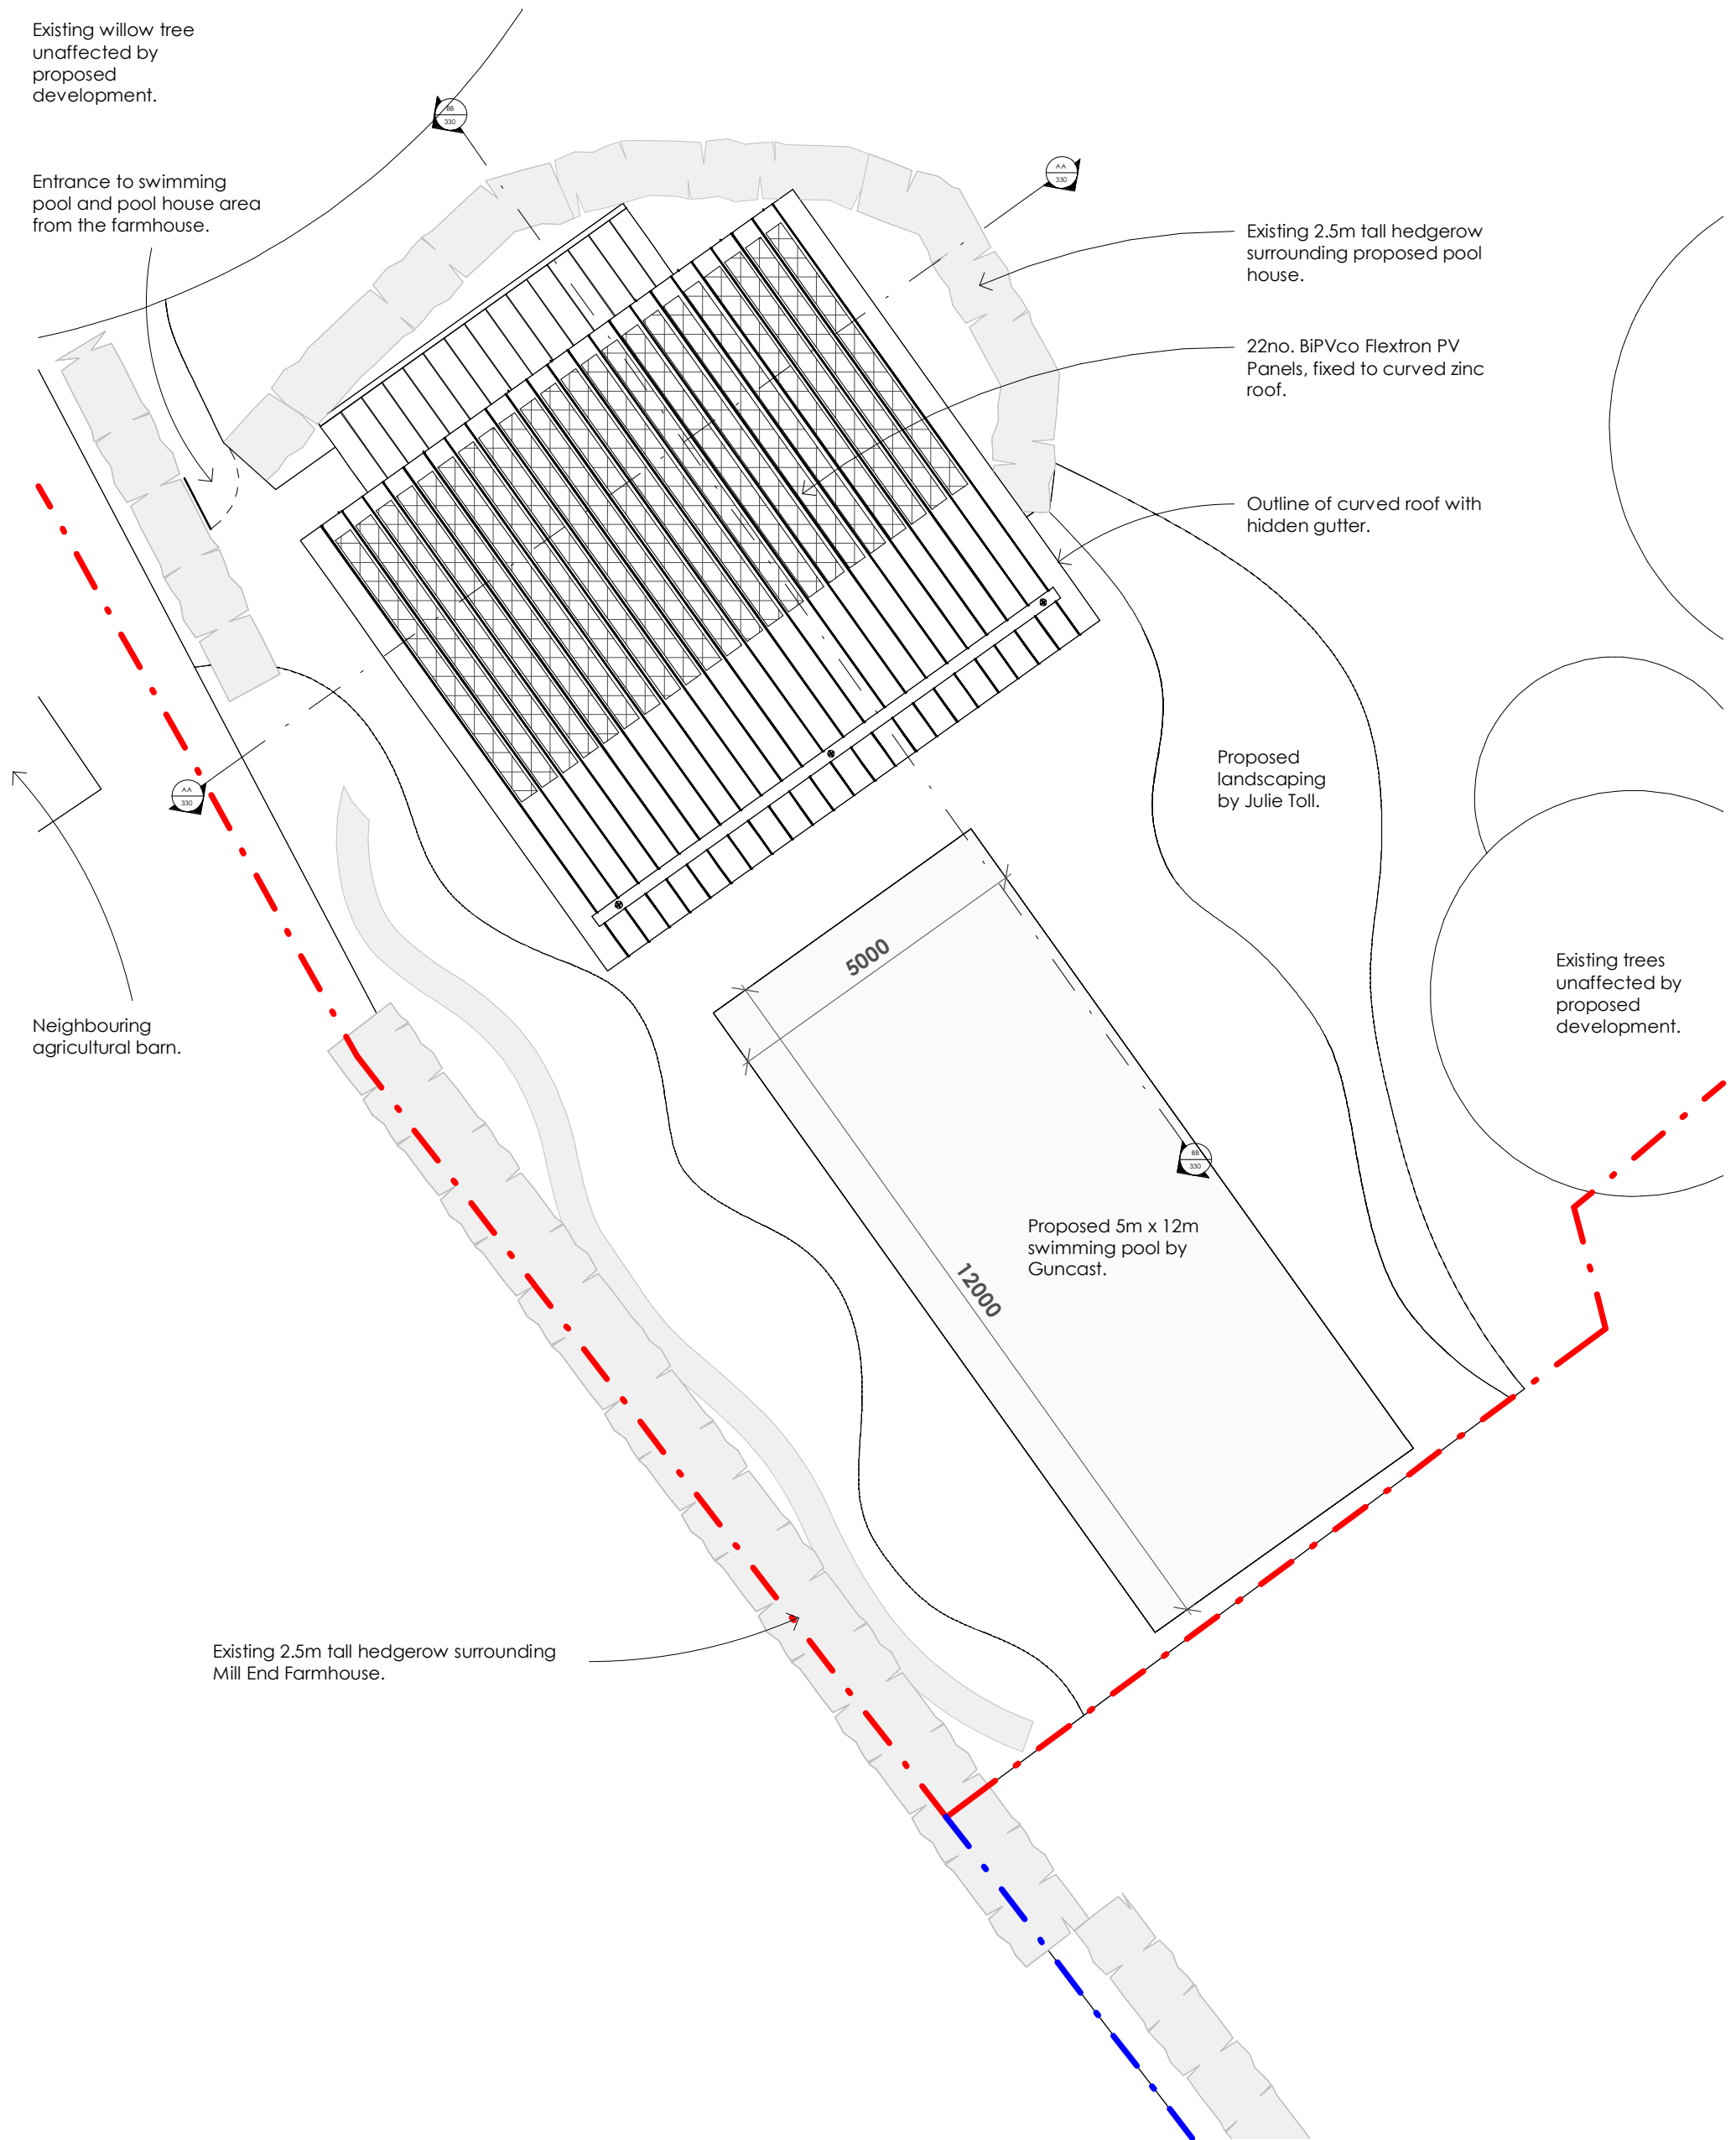

Client				
Mr and Mrs Davies				
Job Title				
Mill End Pool House, Sandon				
Drawing Title				
Roof Plan Proposed				
Scale	Date	Drawn	Drawing Number	Rev
1 : 100	11/24	MB	1018/311/A3	

This drawing is copyright and no portion should be used without consent. No dimensions are to be scaled off this drawing. All dimensions to be verified on site.

snell david

Snell David Architects
Scutches Barn
17 High Street
Whittlesford
Cambridge
CB22 4LT

Tel: 01223 830 880

e-mail: sda@snell-david.co.uk
web: www.snell-david.co.uk