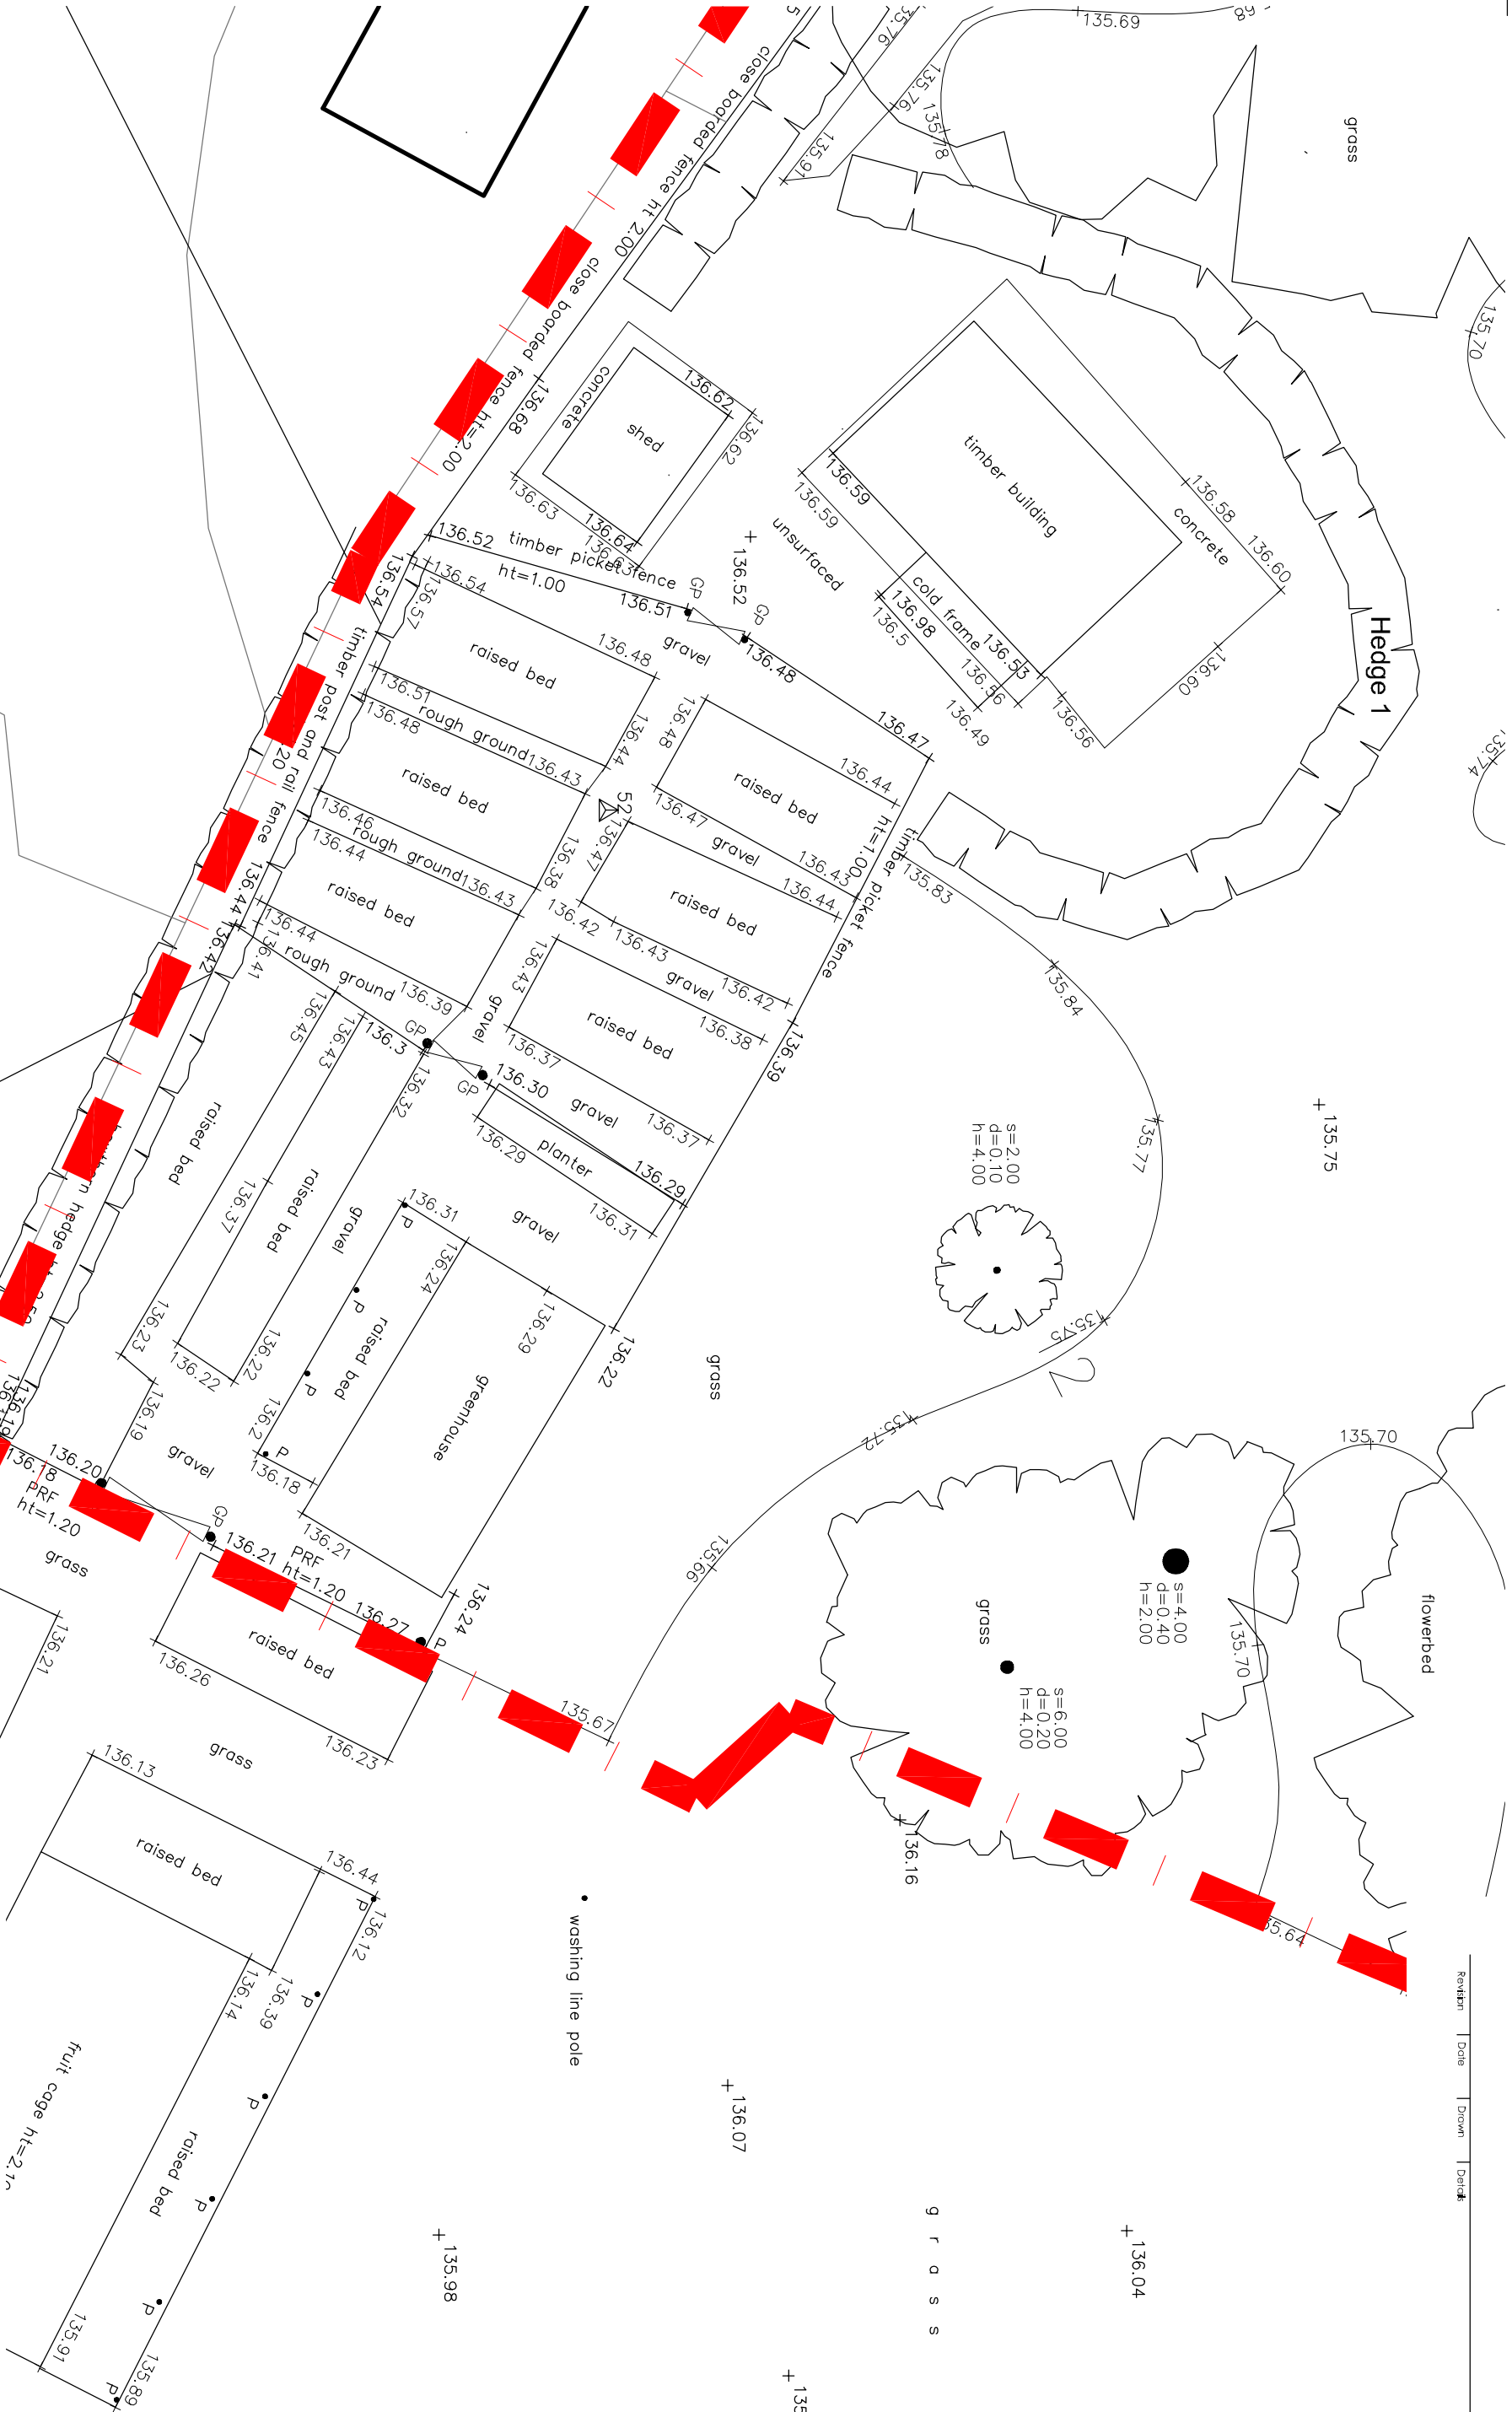


snell david

Client

Mr and Mrs Davies

Job Title

Mill End Pool House

Drawing Title

Site Plan 1:100

Survey

Scale | Date | Drawn | Drawing Number

1:100 09/24 MB 1018/106/A3 -

This drawing is copyright and no part should be used without consent. No drawings are to be made of the drawing. All dimensions are to be indicated on the drawing.

Snell David Architects
Southside Barn
17 High Street
Whitford
Carmarthen
SA31 3LJ

Tel: 01223 830880
e-mail: info@snell-david.co.uk
web: www.snell-david.co.uk