


CDM Regulations 2015


Principal contractor to plan for mitigation measures in response to hazards. CDM Regulations require that **all** projects are to:

- **Have workers to be competent and are suitably skilled for the work they carry out;**
- **Contractors to provide appropriate supervision, instruction and information to all on site workers to provide a safe working environment;**
- **Have a written construction phase plan.**

Worcester Lloyd are appointed as 'Designer' only, unless a written appointment has been completed for the formal appointment as 'Principal Designer'. If Worcester Lloyd has been appointed as '**Principal Designer**', then refer to 'Pre-construction information pack' for design health and safety information for this project.

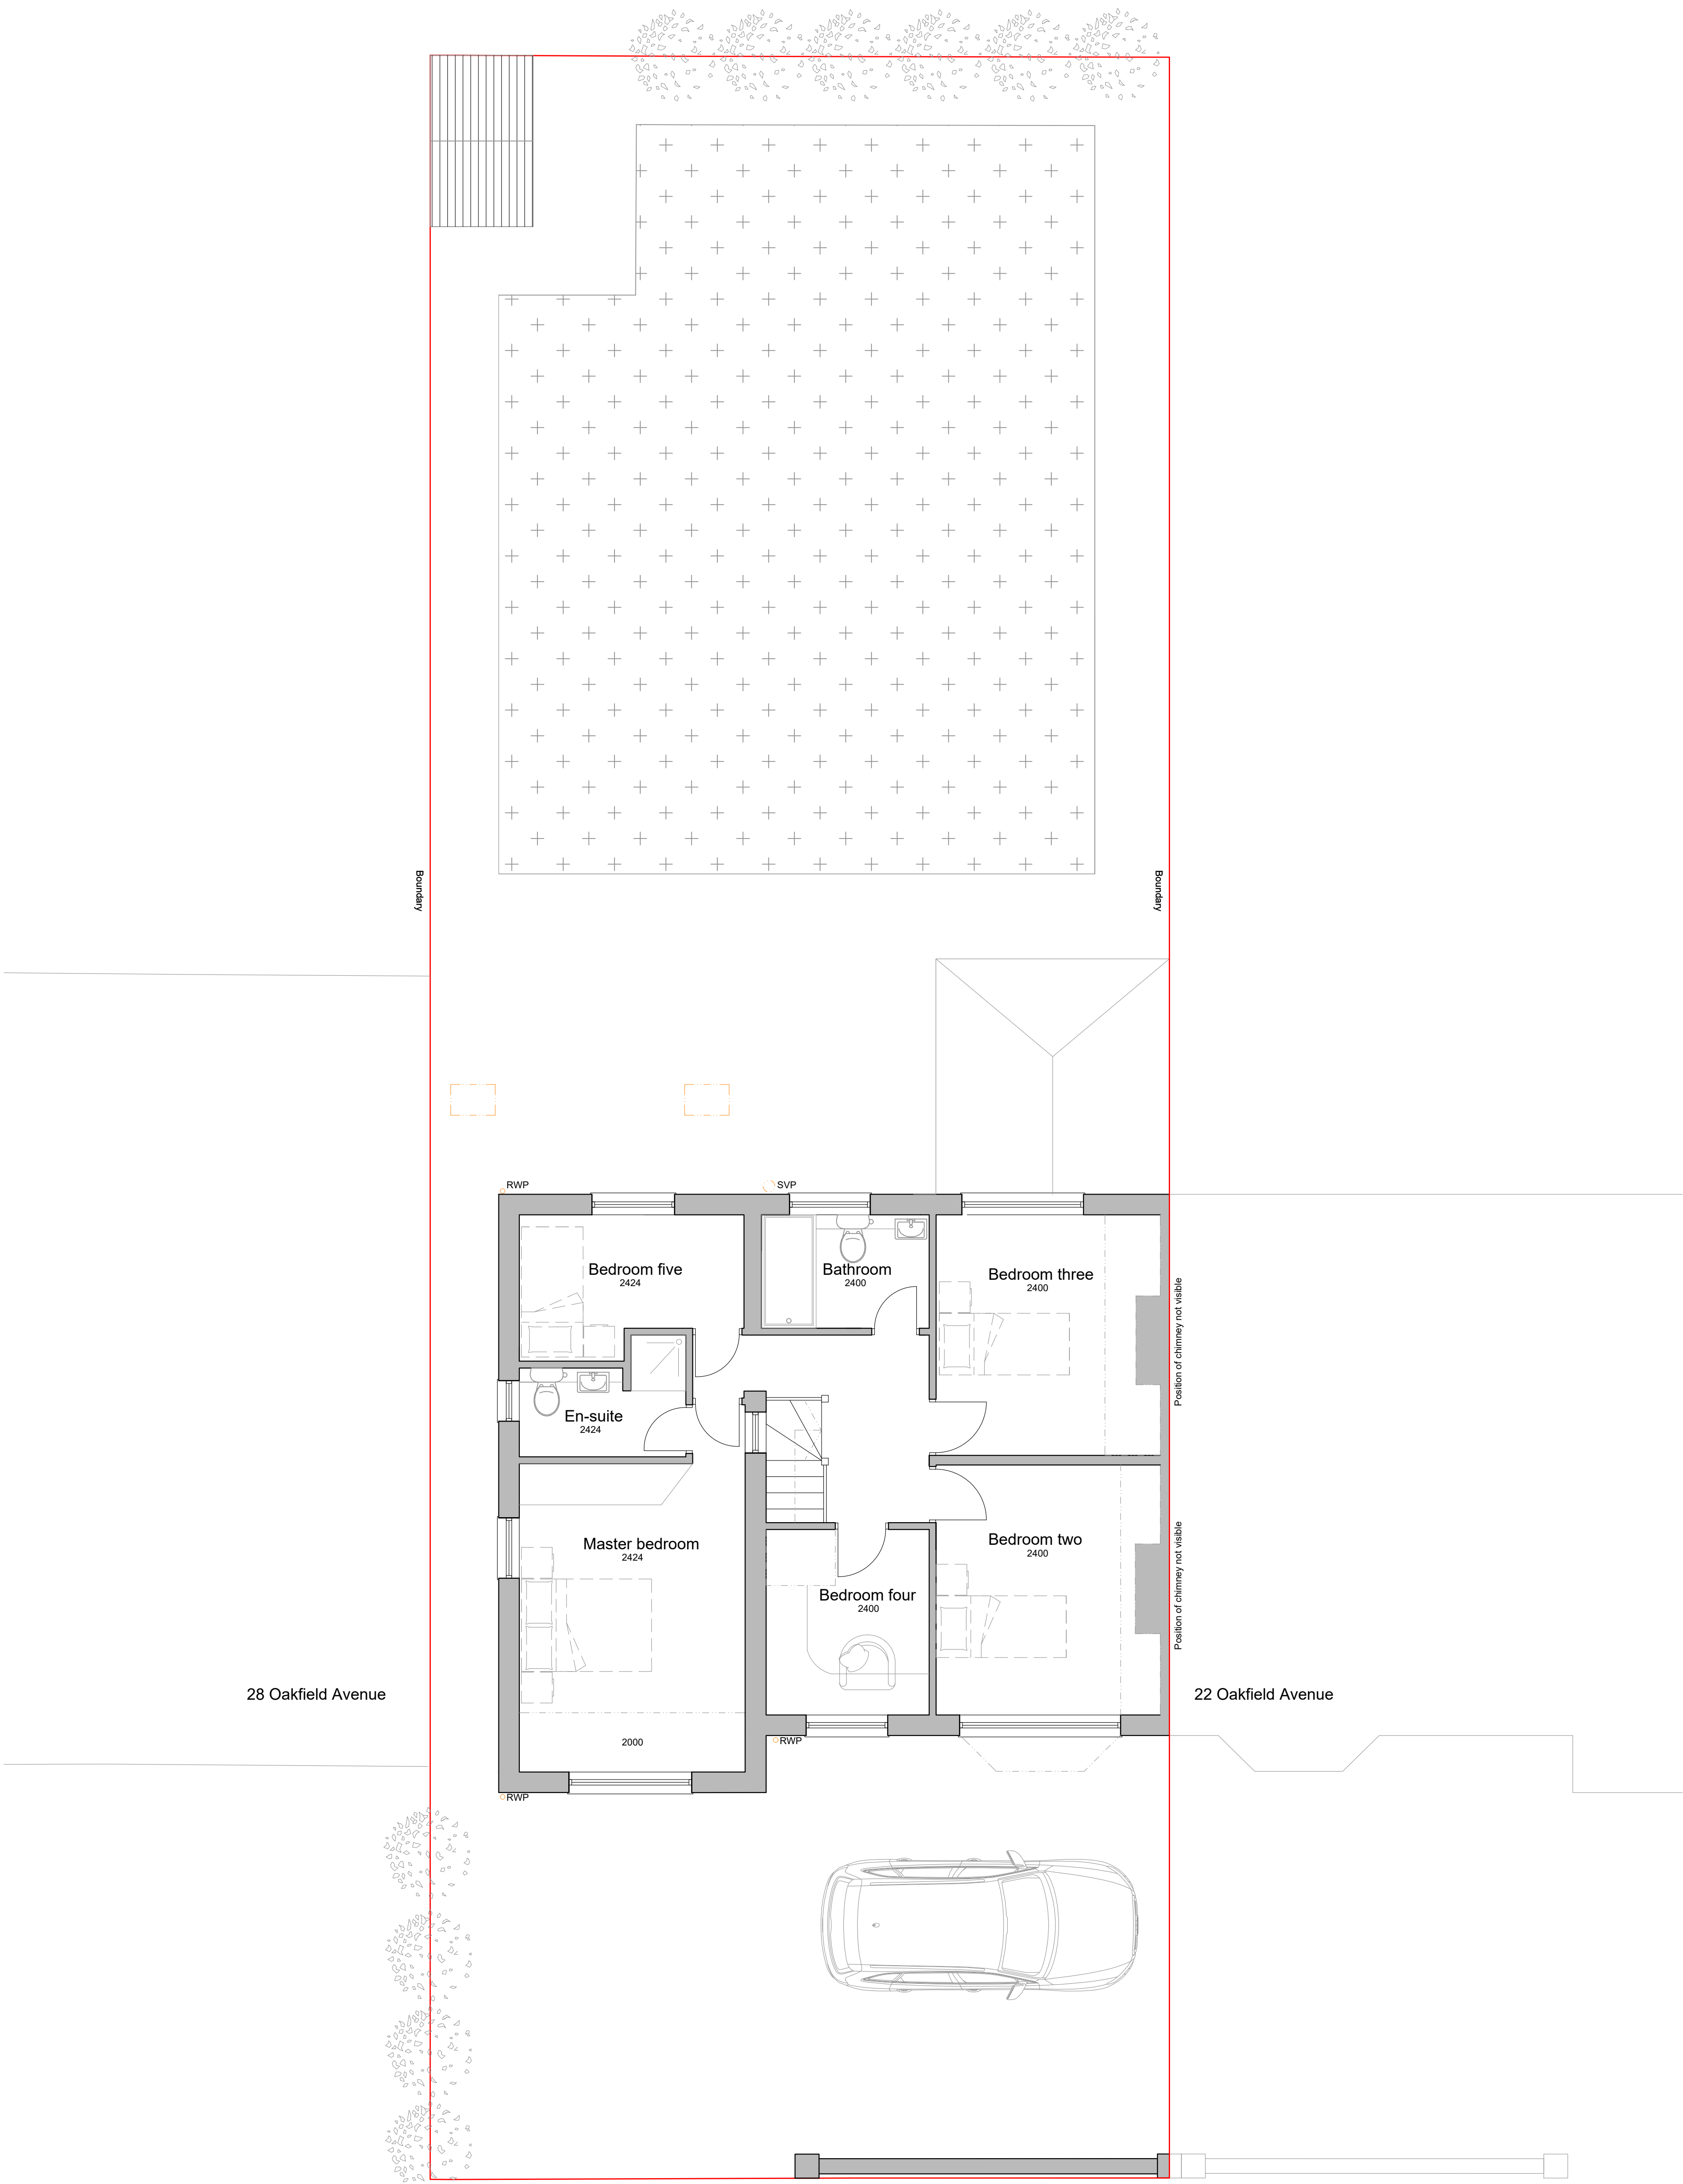

FIRST FLOOR PLAN AS EXISTING 1:50

 

Feasibility

Rev	Note	Date

WORCESTER LLOYD
ARCHITECTS & ENGINEERS

Derby Office: 01332 498 770
Hitchin Office: 01462 226 308
www.worcesterlloyd.co.uk

RIBA
Chartered Practice

Project **24 Oakfield Avenue, Hitchin**

Drawing Title **First Floor Plan as existing**

Scale 1:50	Sheet A1	Drawn By MW	Checked By MW
Date	Job No.	Drawing No.	Revision
Mar '26	024 2026	002	-