


CDM Regulations 2015
Principal contractor to plan for mitigation measures in response to hazards. CDM Regulations require that **all** projects are to:

- Have workers to be competent and are suitably skilled for the work they carry out;
- Contractors to provide appropriate supervision, instruction and information to all on site workers to provide a safe working environment;
- Have a written construction phase plan.

Worcester Lloyd are appointed as 'Designer' only, unless a written appointment has been completed for the formal appointment as 'Principal Designer'. If Worcester Lloyd has been appointed as 'Principal Designer' then refer to 'Pre-construction information pack' for design health and safety information for this project.

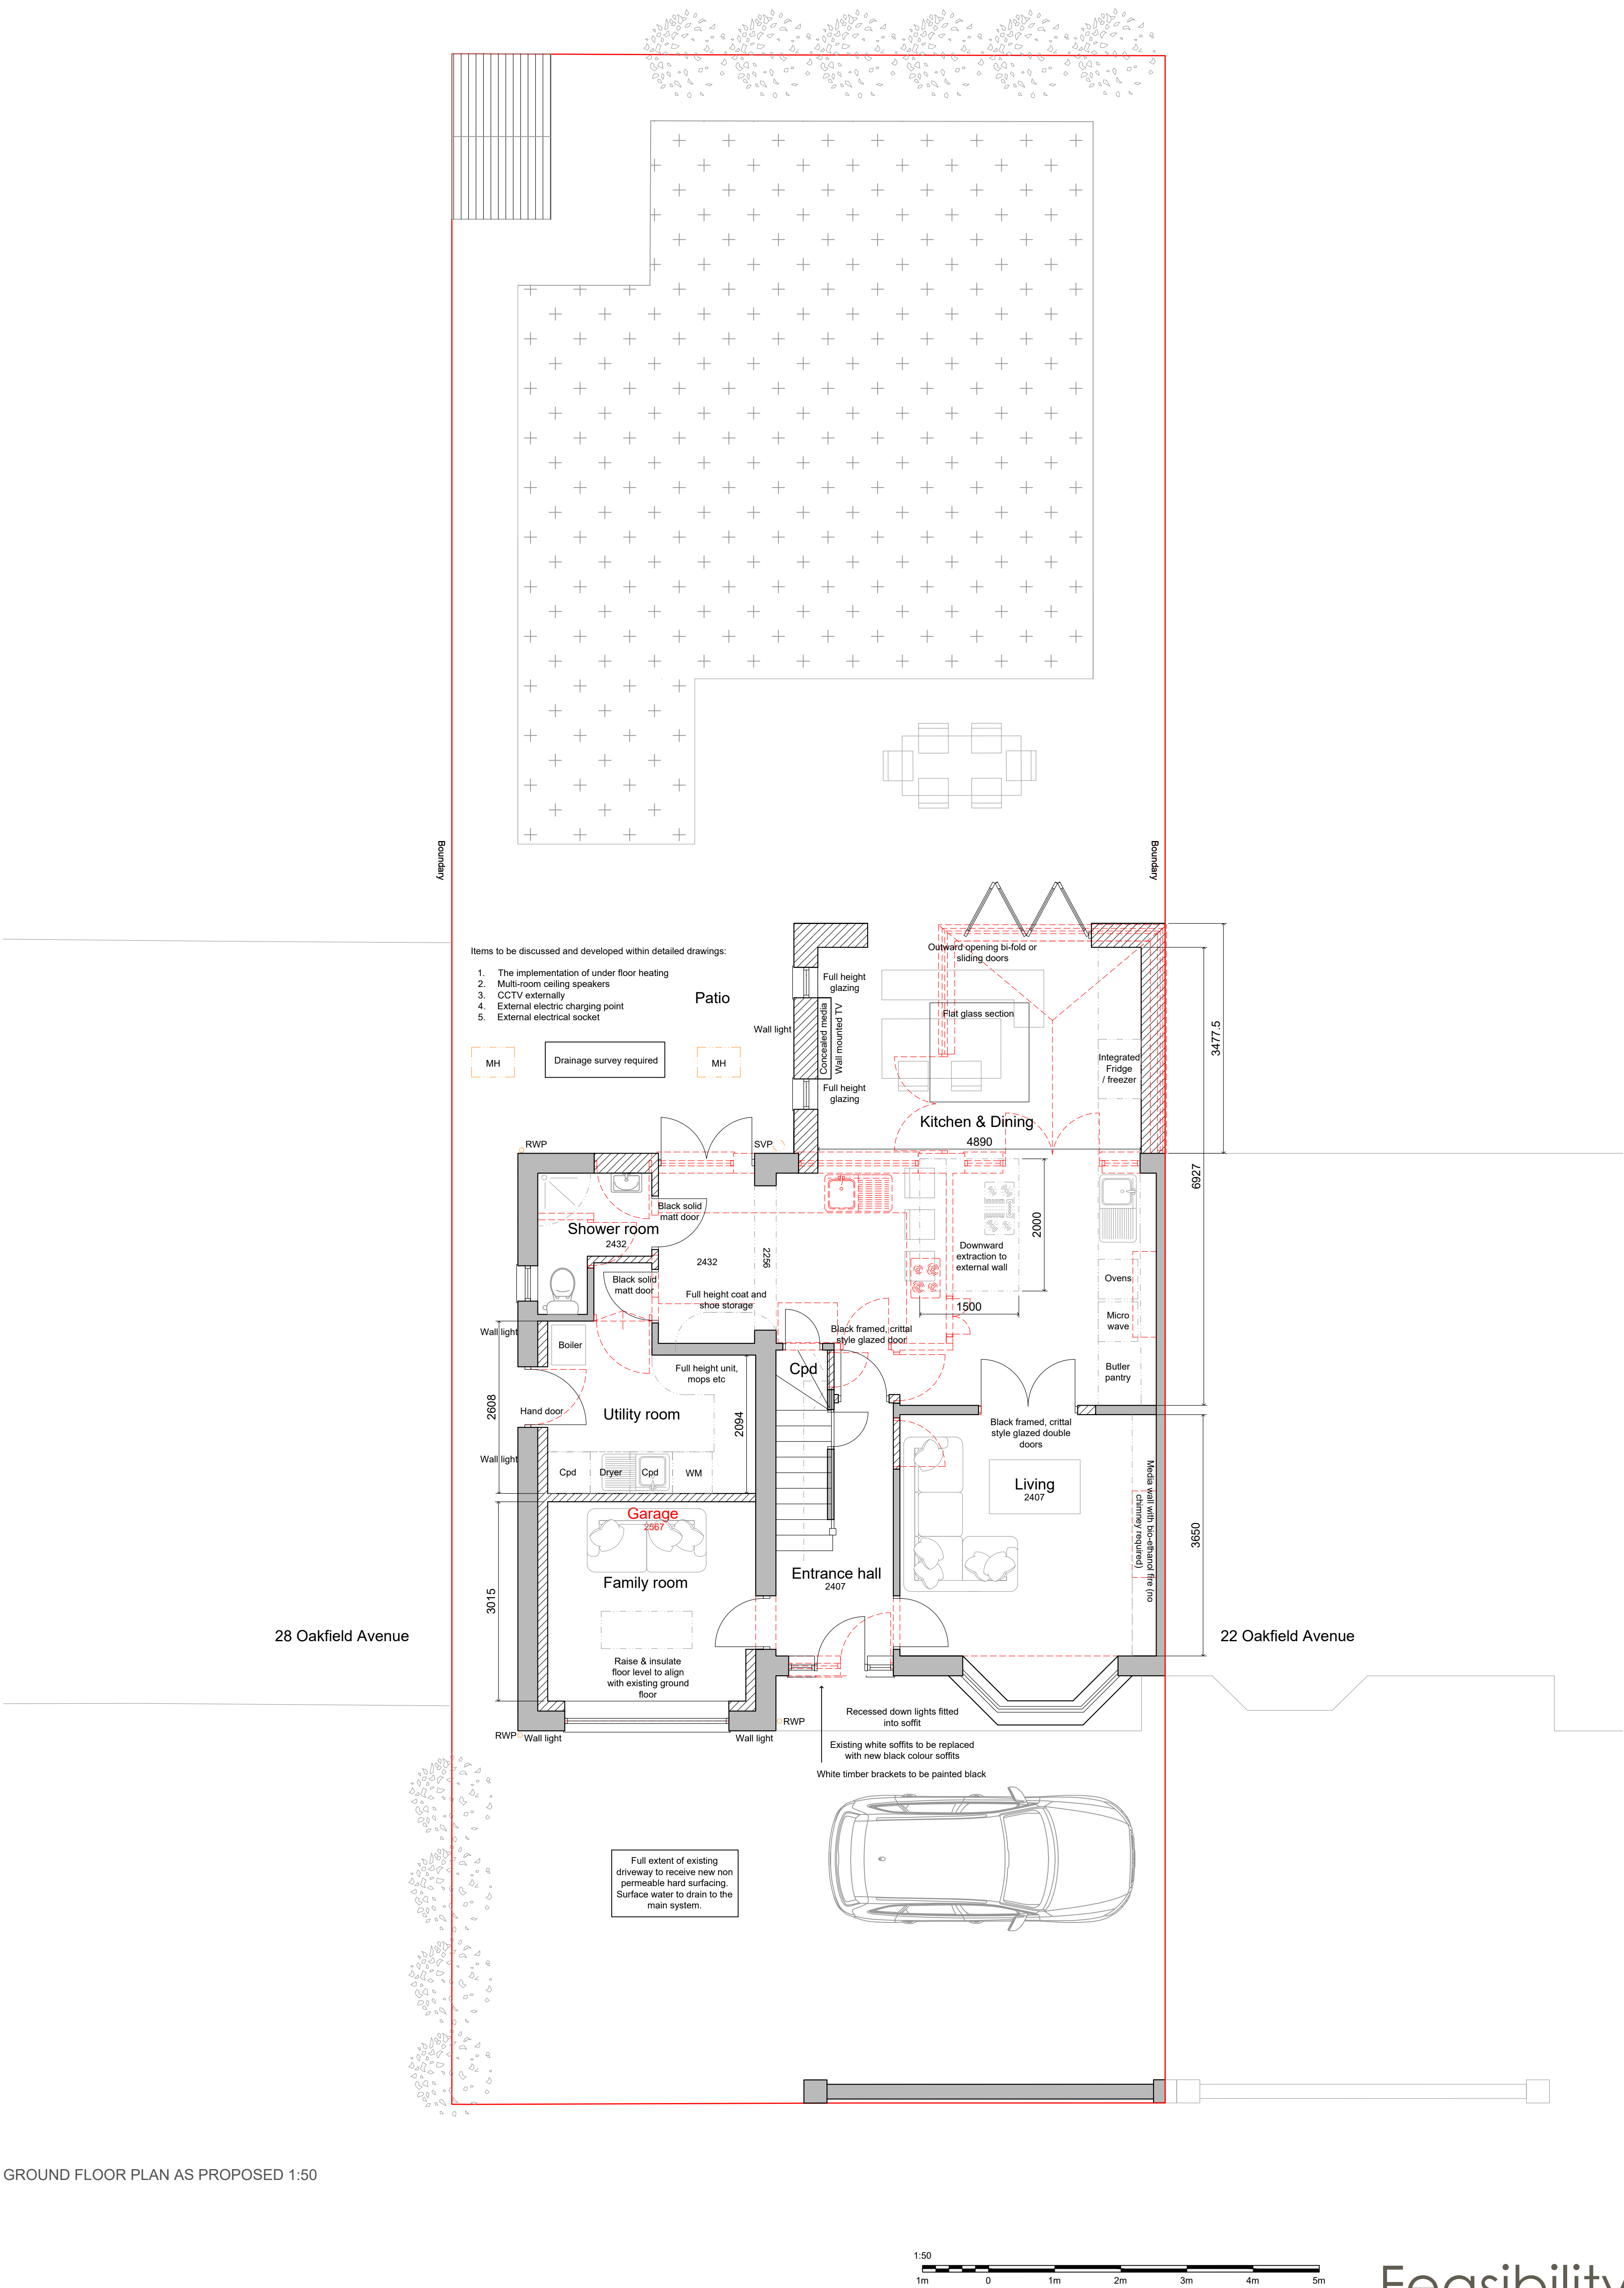

D	Amended to client comments	16.04.26
C	Amended to client comments	14.04.26
B	Amended to client comments	01.04.26
A	Amended to client comments	31.03.26

Rev	Note	Date
-----	------	------



Project **24 Oakfield Avenue, Hitchin**
Drawing Title **Ground Floor Plan as proposed**

Scale 1:50	Drawn By MW	Checked By MW
------------	-------------	---------------

Date	Job No.	Drawing No.	Revision
Mar '26	024 2026	004	D

Feasibility