





FRONT ELEVATION AS PROPOSED 1:50

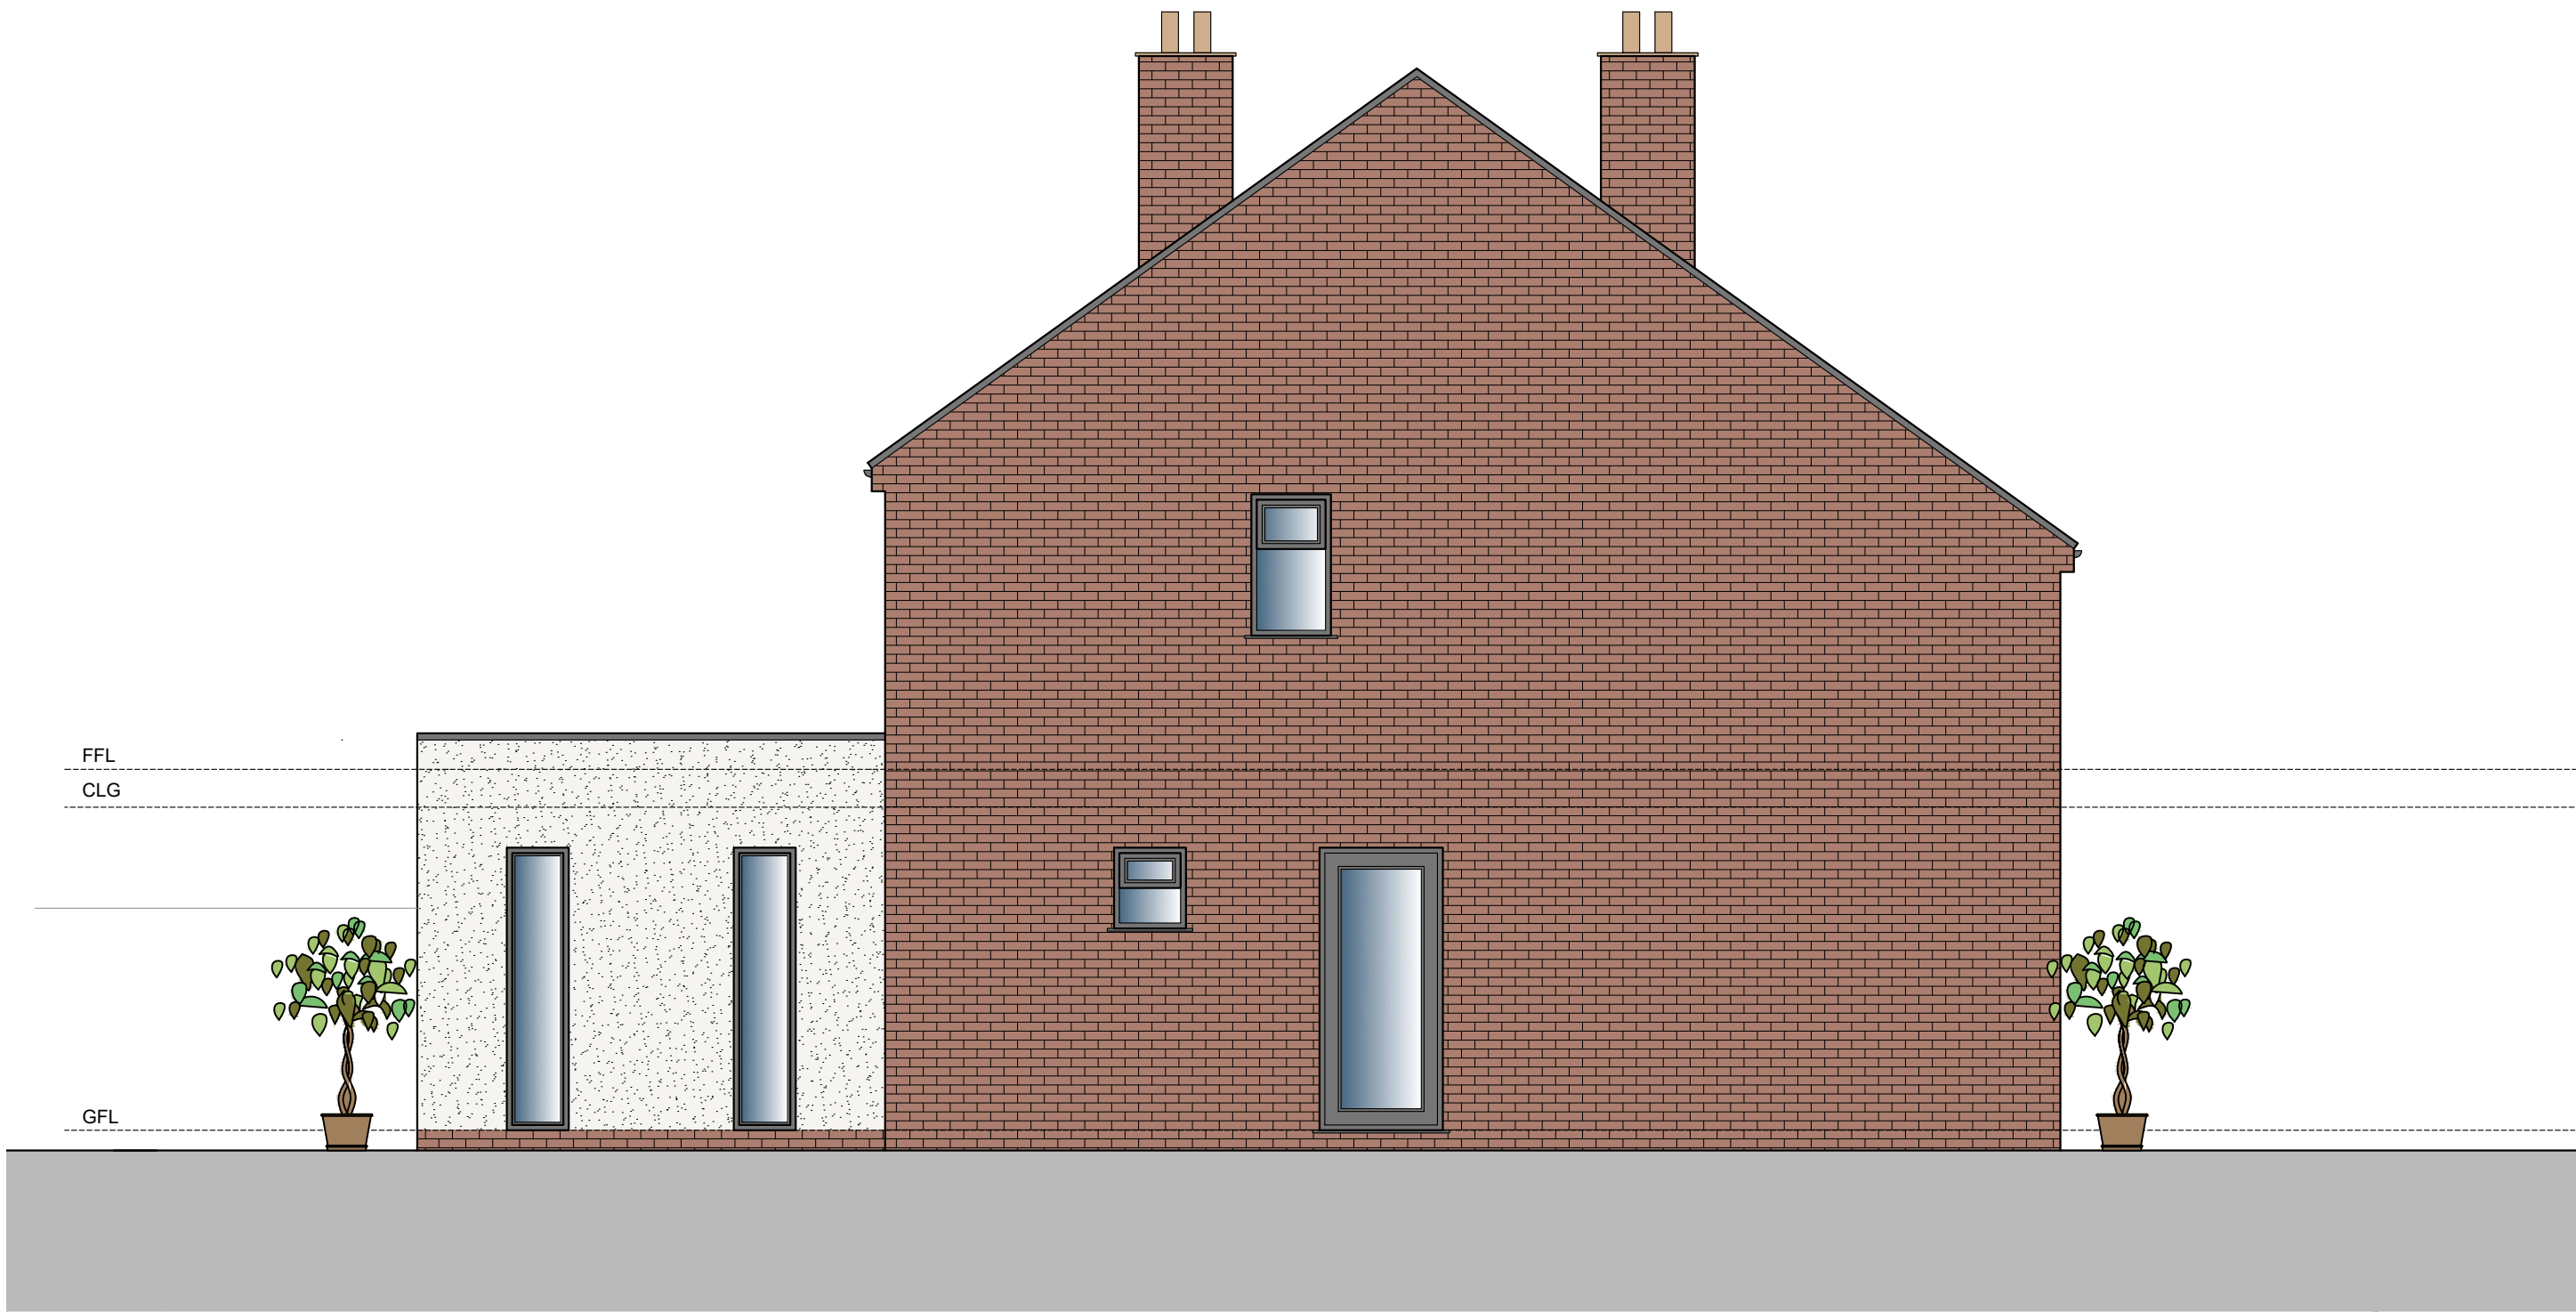


SIDE ELEVATION AS PROPOSED 1:50



REAR ELEVATION AS PROPOSED 1:50

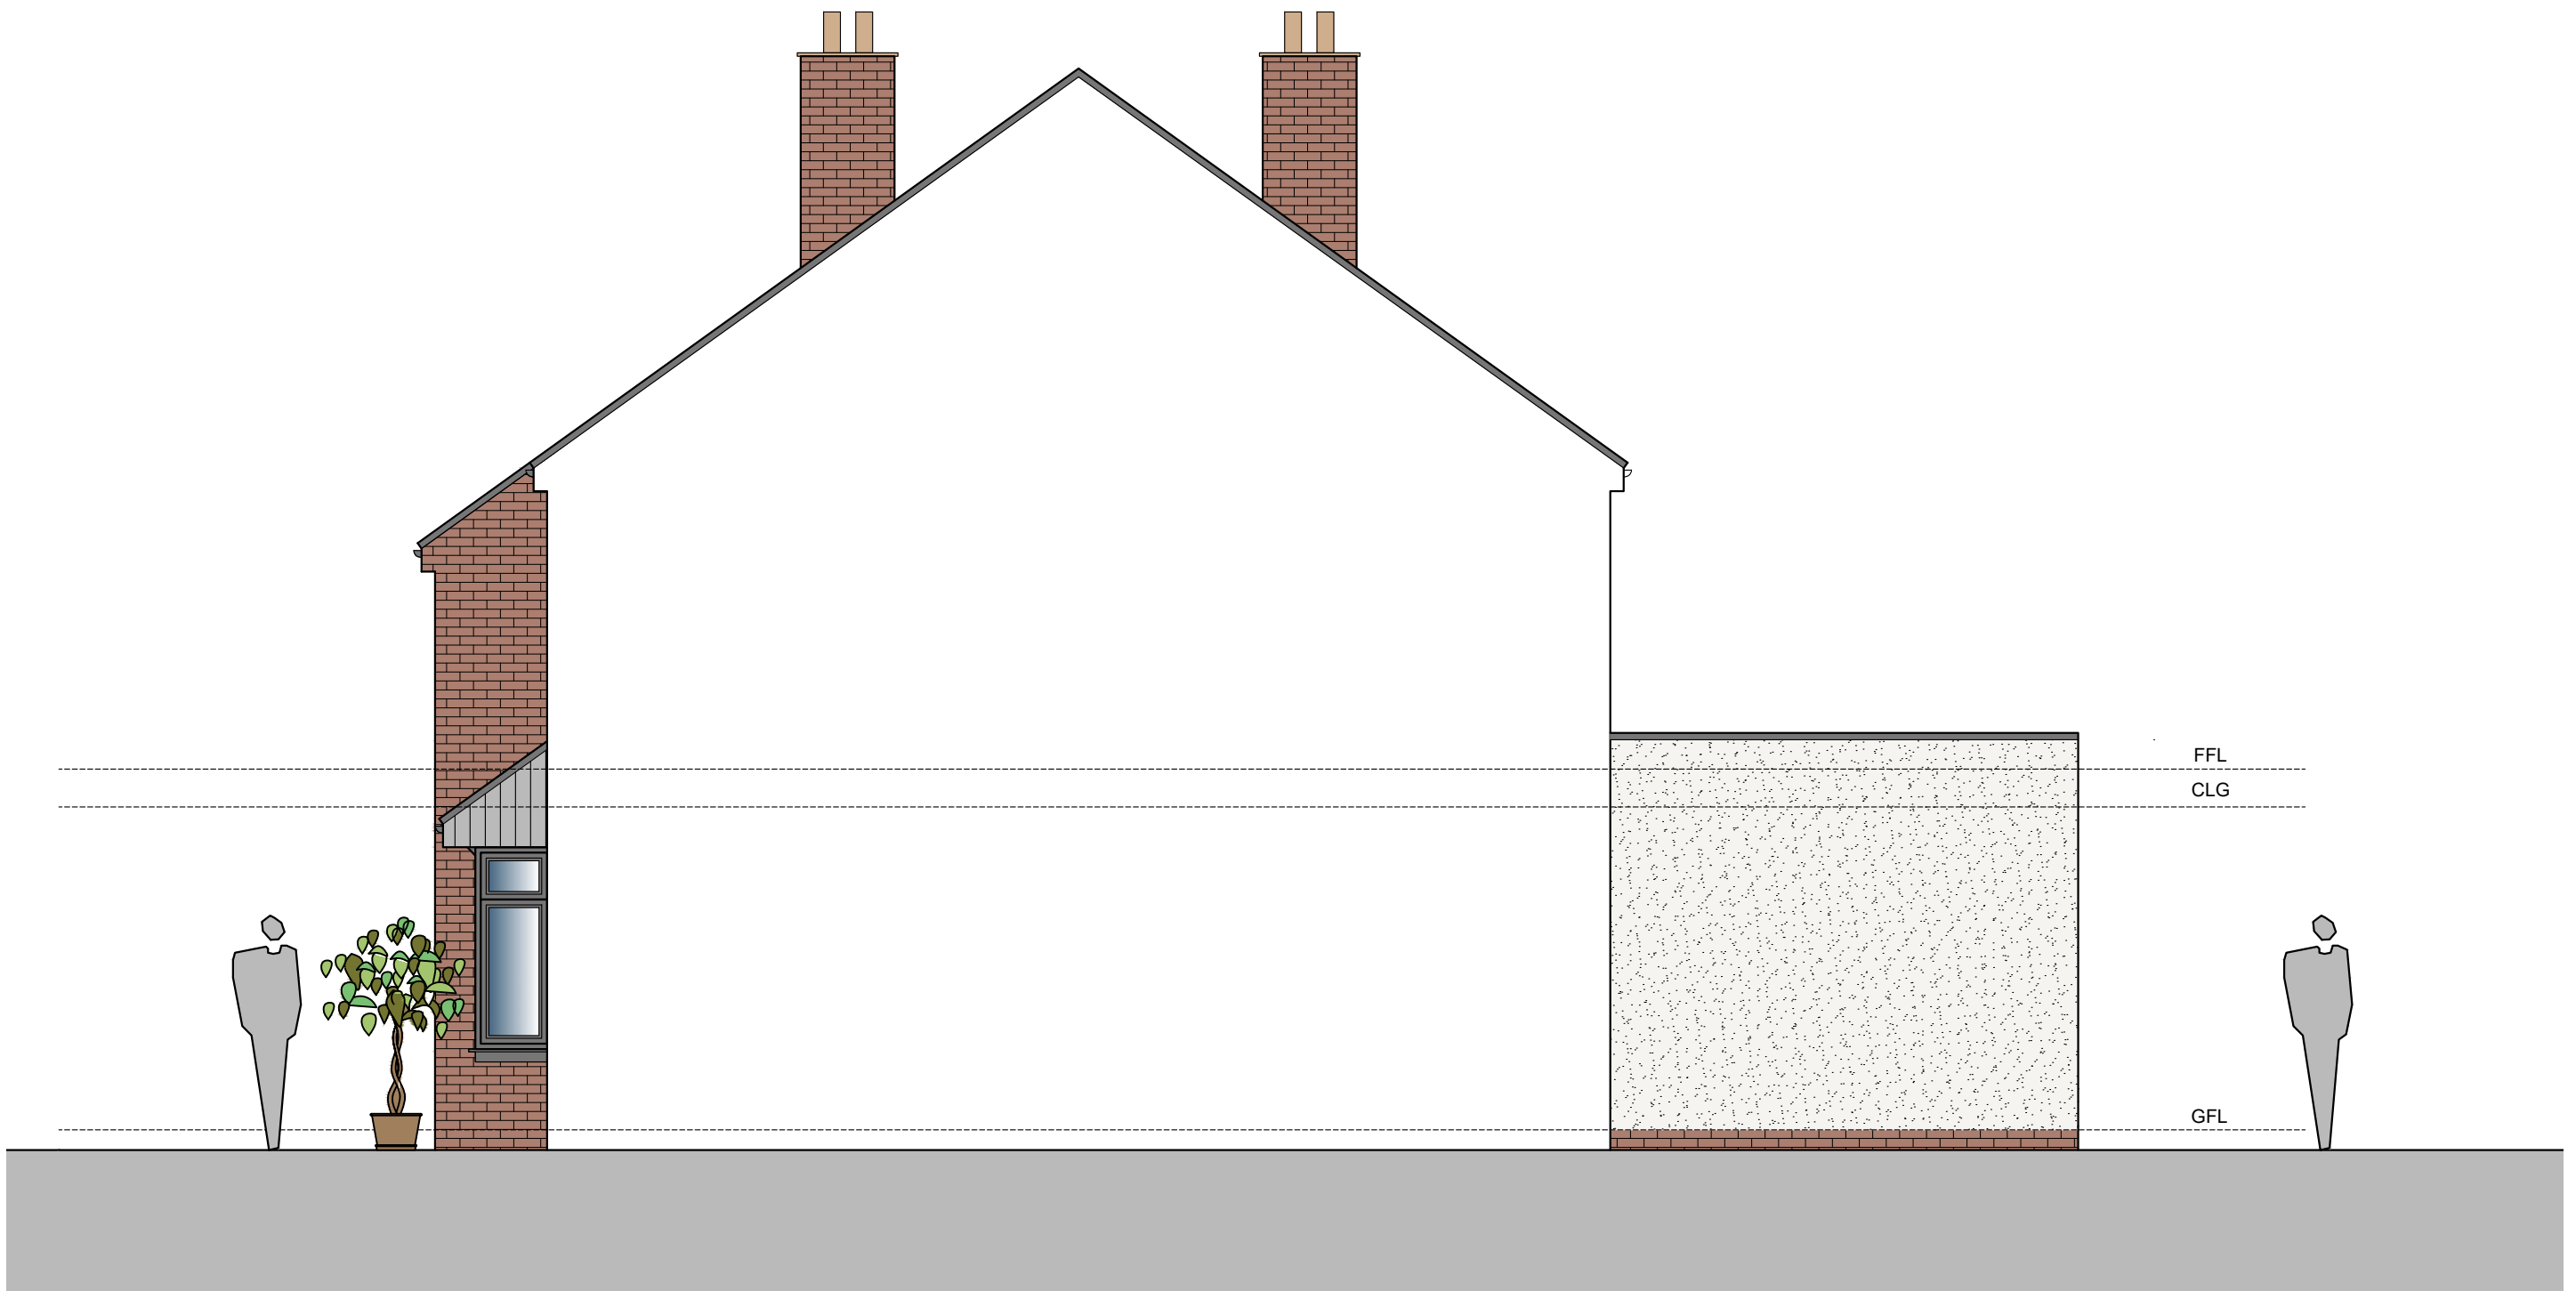

SIDE ELEVATION AS PROPOSED 1:50

 

Copyright retained in accordance with the copyright, design, and patents act 1988.

DO NOT SCALE OFF DRAWINGS UNLESS FOR PLANNING PURPOSES
Dimensions to be checked on site.

CDM Regulations 2015

Principal contractor to plan for mitigation measures in response to hazards.
CDM Regulations require that all projects are to:

- Have workers to be competent and are suitably skilled for the work they carry out;
- Contractors to provide appropriate supervision, instruction and information to all on site workers to provide a safe working environment;
- Have a written construction phase H&S plan

Worcester Lloyd are appointed as 'Designer' only, unless a written appointment has been completed for the formal appointment as 'Principal Designer'. If Worcester Lloyd has been appointed as 'Principal Designer' then refer to 'Pre-construction information pack' for design health and safety information for this project.

D	Amended to client comments	16.04.26
C	Amended to client comments	14.04.26
B	Amended to client comments	01.04.26
A	Amended to client comments	31.03.26
Rev	Note	Date



Project 24 Oakfield Avenue, Hitchin

Drawing Title Elevations as proposed

Scale 1:50
Sheet A1 Drawn By MW Checked By MW

Date	Job No.	Drawing No.	Revision
Mar '26	024 2026	006	D