



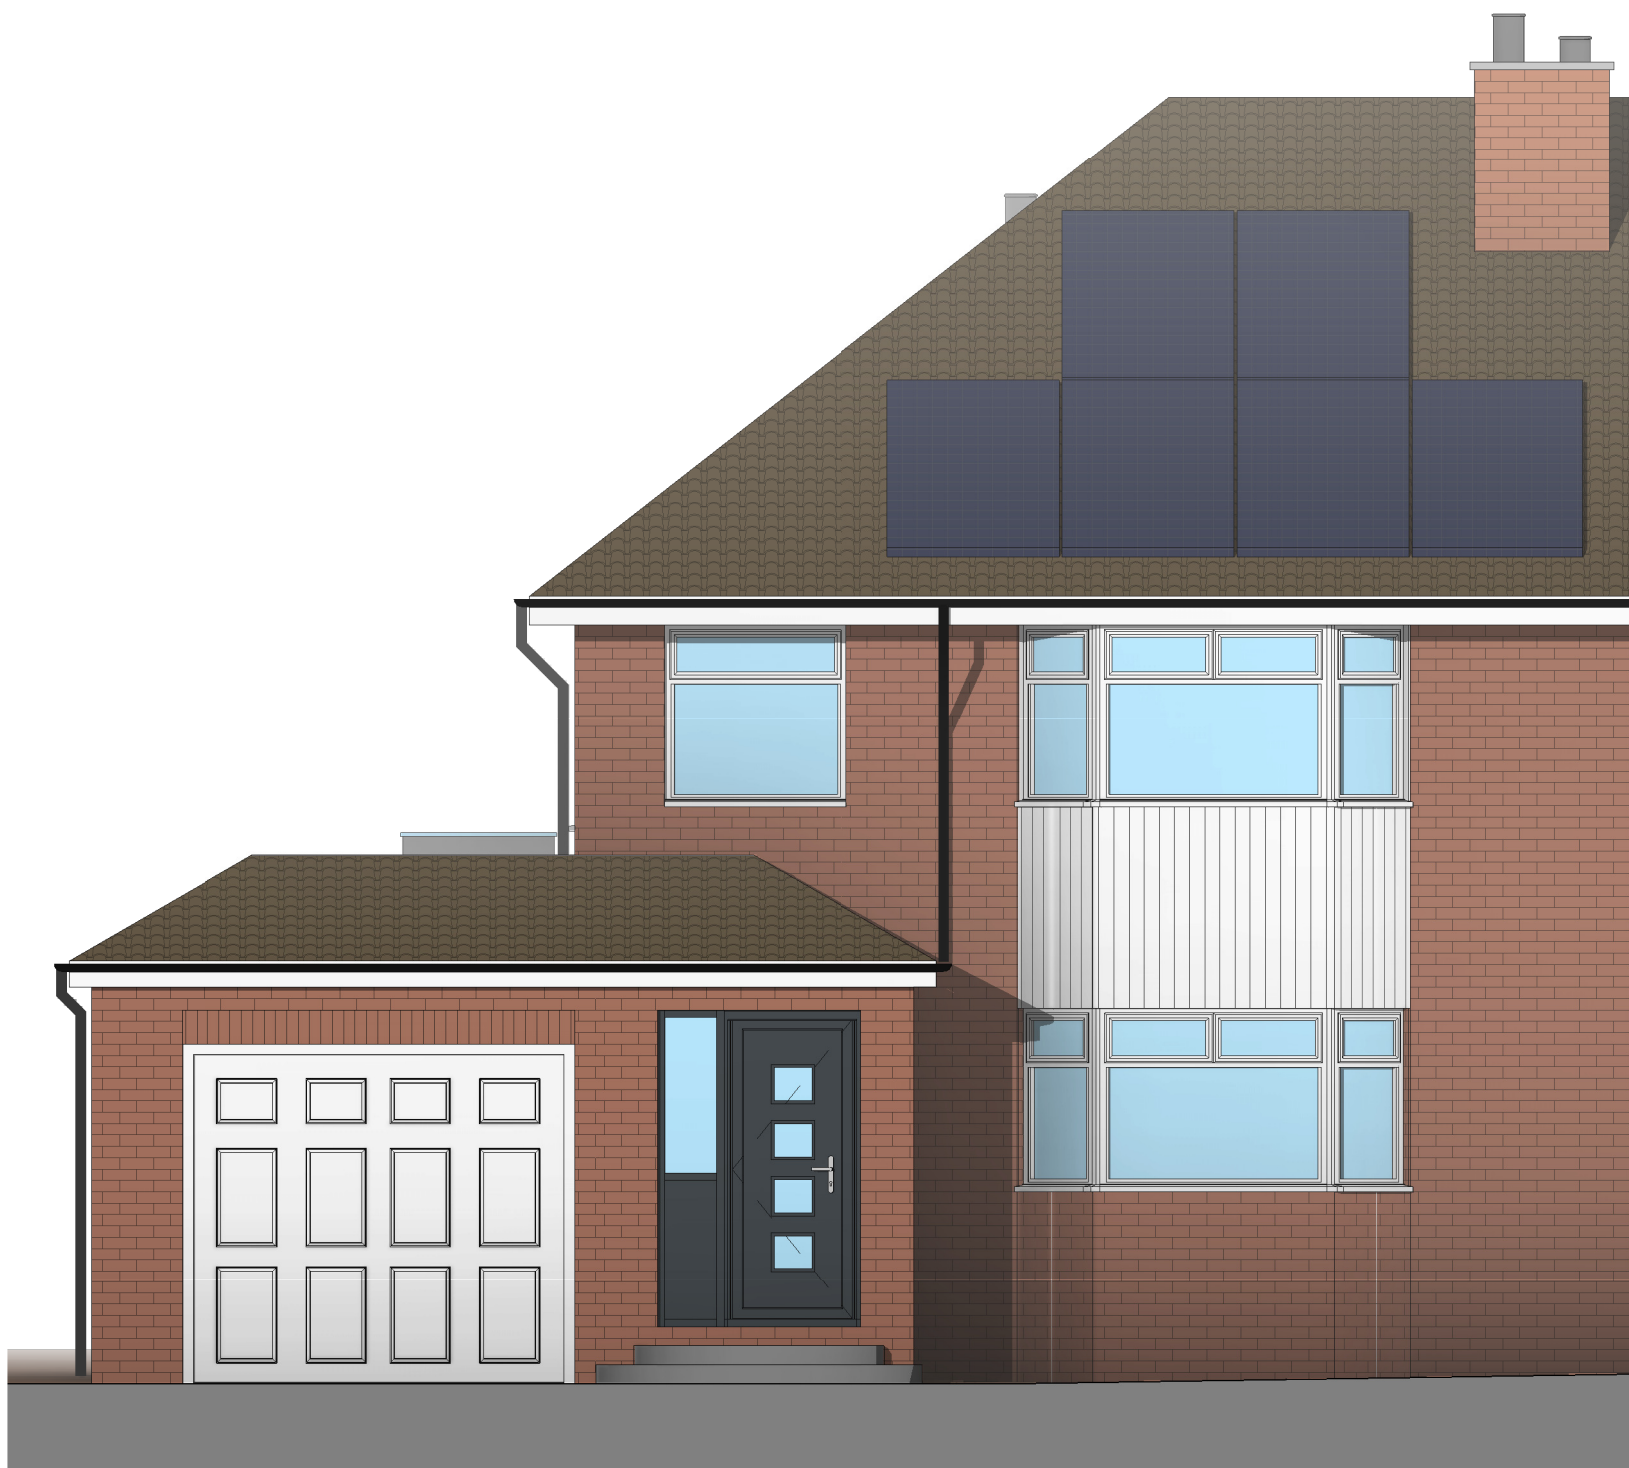

1 Front Elevation - Existing
1 : 50

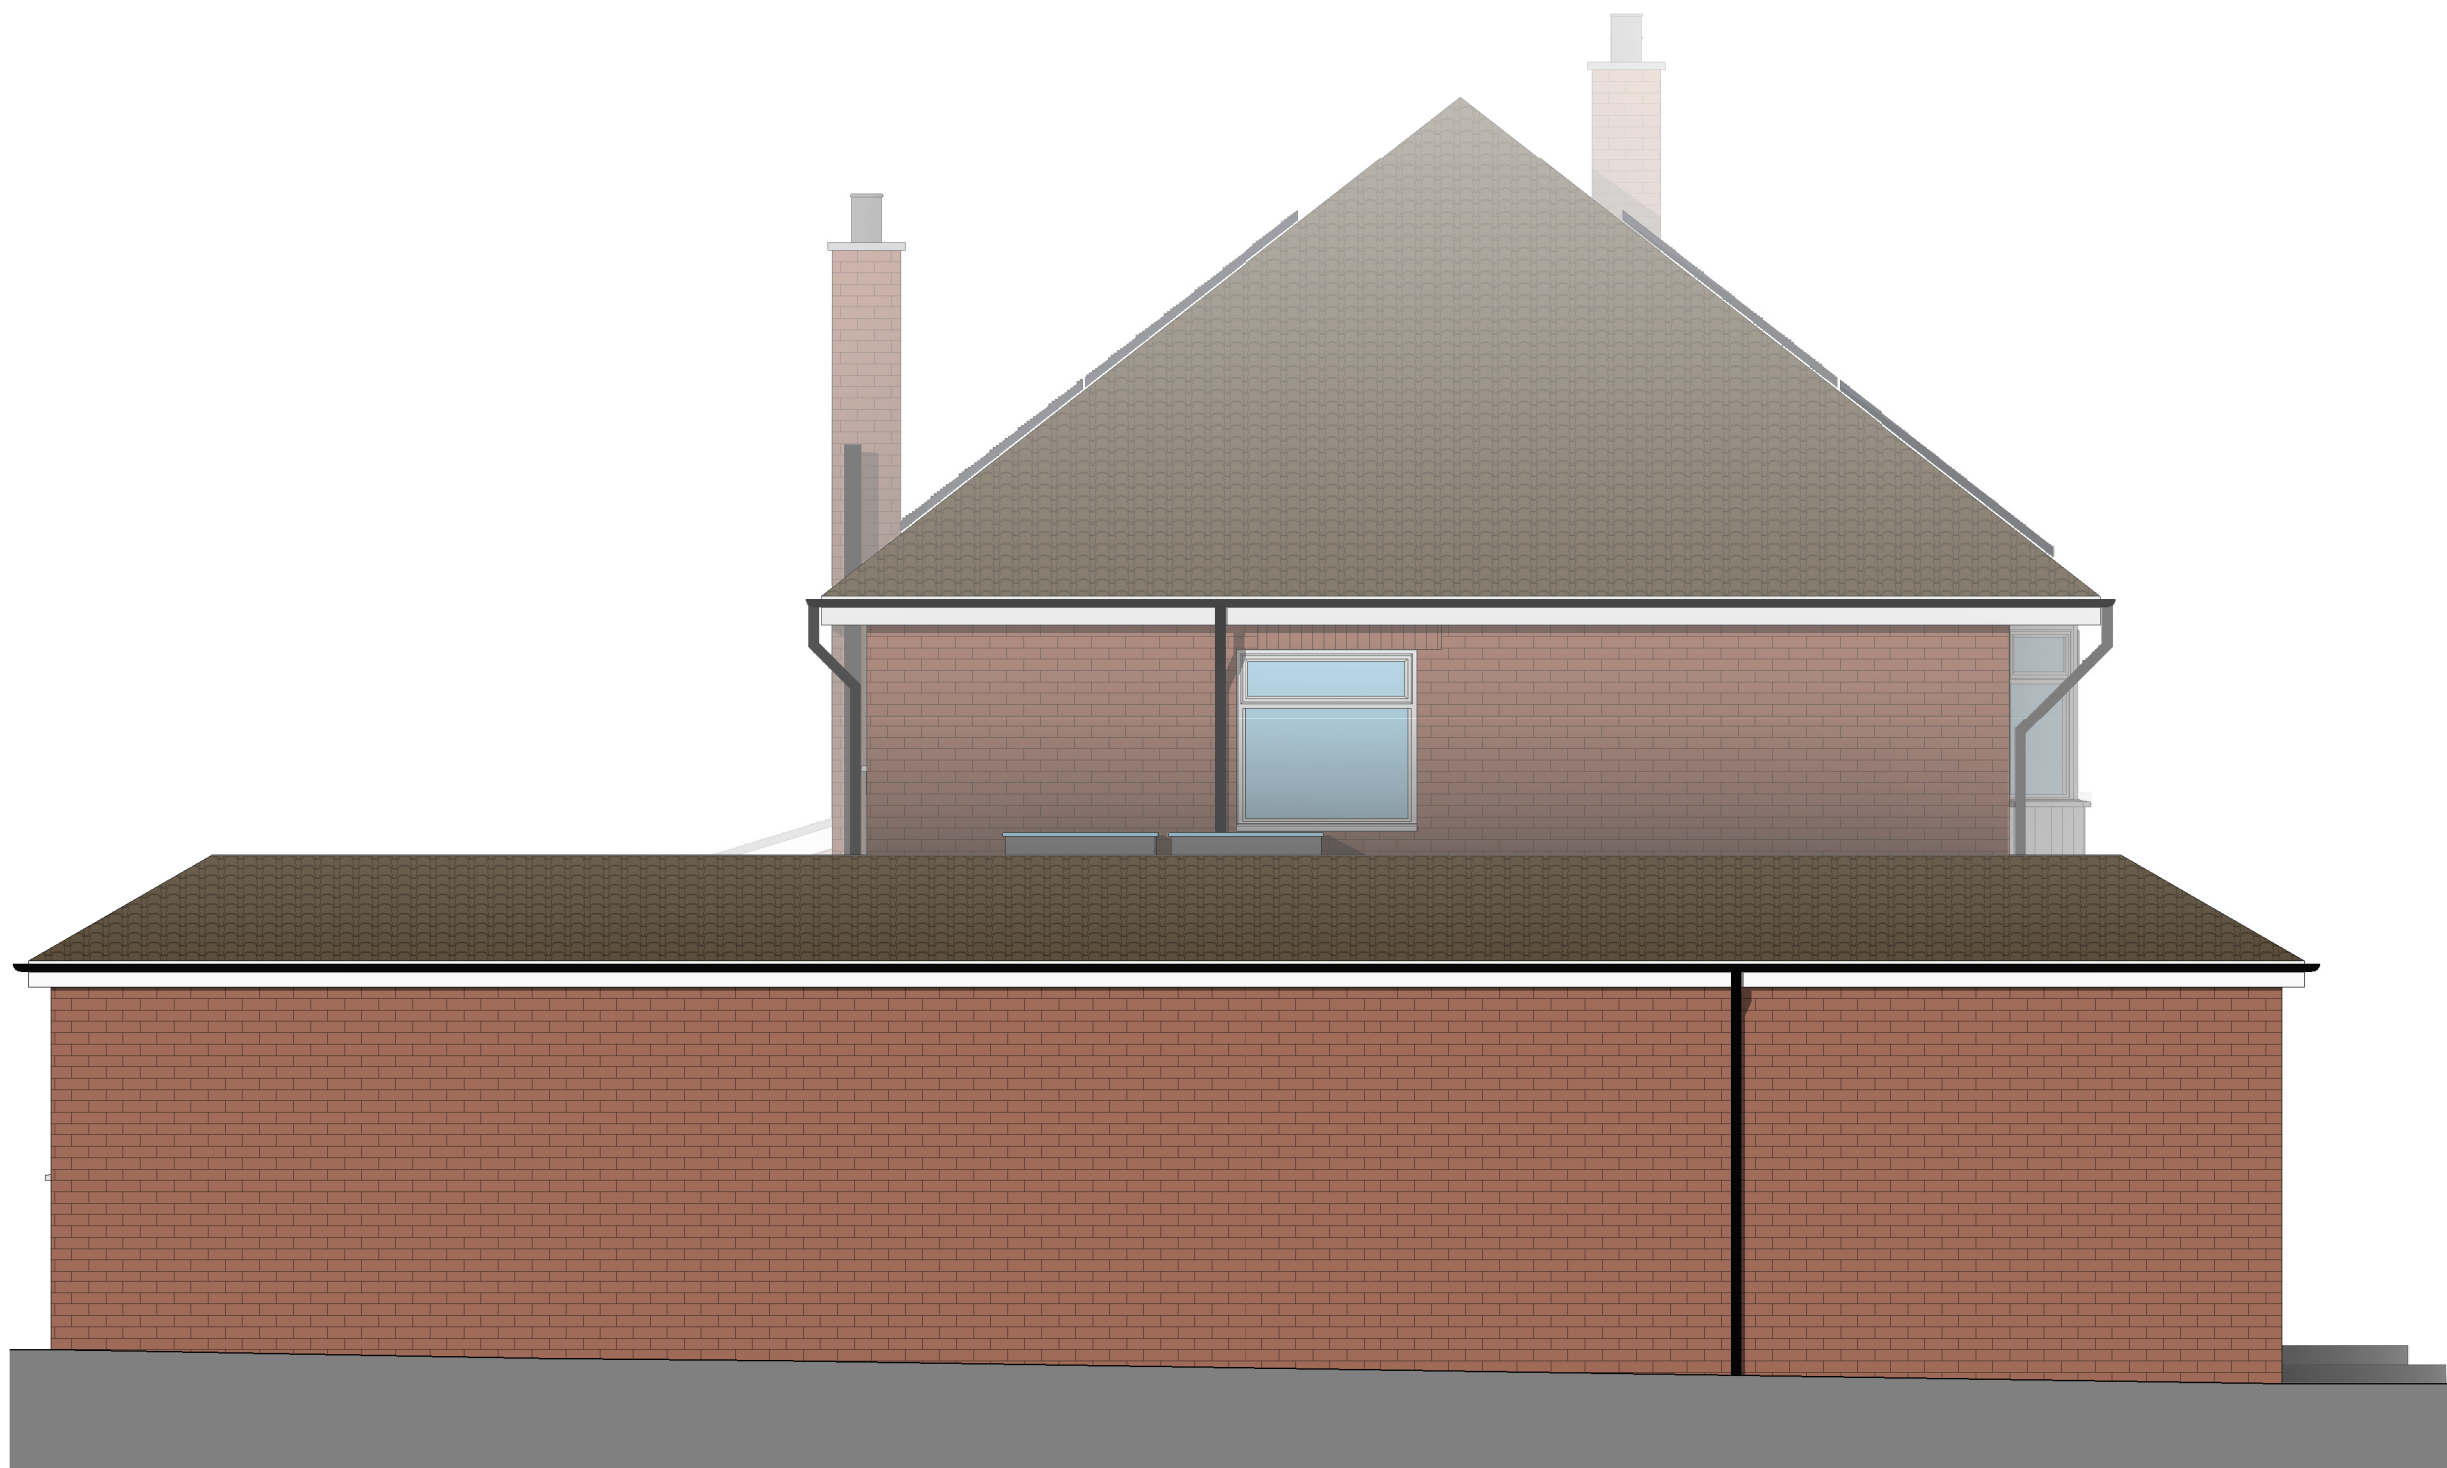

2 Side 1 Elevation - Existing
1 : 50



3 Rear Elevation - Existing
1 : 50



4 Side 2 Elevation - Existing
1 : 50

0		1 to 50		5m	
1	14.01.25	Existing garage door, front door and rear first floor window updated.			
Rev	Date	Details		Drawn	Checked

Project/Client:		Project No:	
53 Lawrence Avenue		Project Number	
		Dwg No:	
		A101	
		Rev:	
		1	
Drawing:		Scale:	@A1
Existing Elevations		1 : 50	
		Drawn By:	Date:
		Author	
		Checked By:	Date:
		Checker	

