


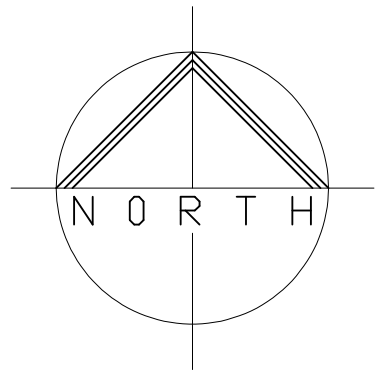


PLOT 2 FRONT (West) ELEVATION

SUDS DETAILS

Dwellings to collect surface water from roofs via gutters & downpipes into water butts for garden use, watter butts to have overflows which run to 2 cubic M soakaways in chalk sub soil.
Soakaways formed in plastic attenuation crates wrapped in geotextile.

Areas of existing concrete and tarmac (other than access road) to be broken up and replaced with permeable brick pavers

Provide bird nesting boxes (swift & house martin), number & location to be agreed
Provide bat nesting boxes, number & location to be agreed
Provide hedgehog nesting boxes, number & location to be agreed

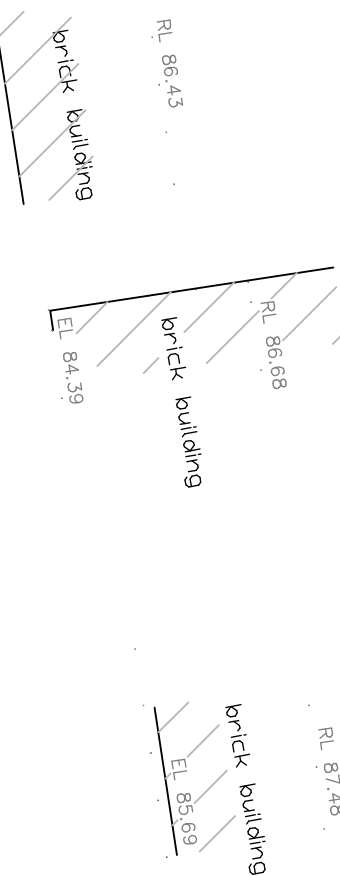

Project
**RESIDENTIAL DEVELOPMENT
AT THE WHITE HOUSE,
VALLEY RISE, ROYSTON,
HERTS SG8 9GH**

Client
MR DAVID WHITE


Drawing

PROPOSED SITE PLAN

Scale 1:200 @ A1 Drawn C.R.
Checked Date Dec 23

Drawing No.

WHI/24/02A

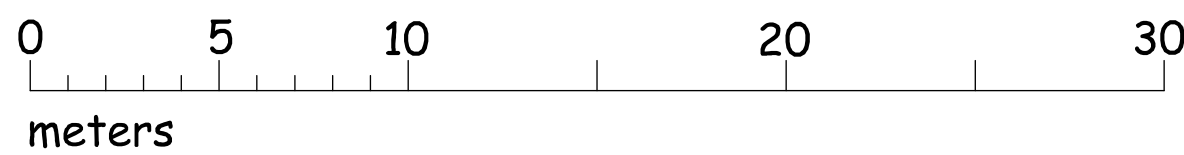

SITE PLAN 1:200

This drawing and design is copyright and must not be reproduced in part or in whole without prior written consent. Contractors must verify all dimensions on site before commencing work