

SHEET NO.

1566-G2-P005.2

PROPOSED GARAGE
ELEVATIONS

DATE	CURRENT REVISION
------	------------------

PROJECT NAME

HOUSE TYPE 1

PROJECT NUMBER	1566
PROJECT STATUS	FOR PLANNING
PROJECT ADDRESS	Ashwell Tennis Courts, Rollys Lane, Ashwell, Baldock

NOTES

ALL DIMENSIONS AND MEASUREMENTS PRESENTED ARE APPROXIMATE AND SHOULD BE VERIFIED ON-SITE PRIOR TO CONSTRUCTION.

VARIATIONS MAY EXIST DUE TO SITE CONDITIONS, ADJUSTMENTS, OR OTHER UNFORESEEN FACTORS.

CONTRACTORS SHOULD PROMPTLY REPORT ANY DISCREPANCIES, DEFECTS, OR ISSUES ENCOUNTERED DURING CONSTRUCTION TO G2 ARCHITECTURE LIMITED. IF YOU HAVE ANY QUESTIONS, PLEASE DO NOT HESITATE TO CONTACT US ON 07449 626262.

THE CONTRACTOR IS RESPONSIBLE FOR INTERPRETING AND EXECUTING THE DRAWINGS ACCURATELY AND ACCORDING TO BEST PRACTICES.

THESE DRAWINGS ARE PROTECTED BY COPYRIGHT AND ARE PROVIDED FOR THE SOLE PURPOSE OF THE CURRENT PROJECT. THEY ARE NOT TO BE COPIED, TRACED, OR USED FOR ANY FUTURE WORK WITHOUT PRIOR WRITTEN CONSENT FROM G2 ARCHITECTURE LIMITED.

© G2 ARCHITECTURE LIMITED 2025.
ALL RIGHTS RESERVED.

DRAWN BY	CHECKED BY
GW	GD
SCALE	PAPER SIZE
1 : 50	A2

GREY SLATE ROOF TILES.

BLACK METAL GUTTERING AND
DOWN PIPES.

TIMBER GARAGE DOORS.

HAND MADE RED BRICKS.




FRONT ELEVATION




SIDE ELEVATION

PAINTED TIMBER WEATHER
BOARD - CREAM COLOUR.

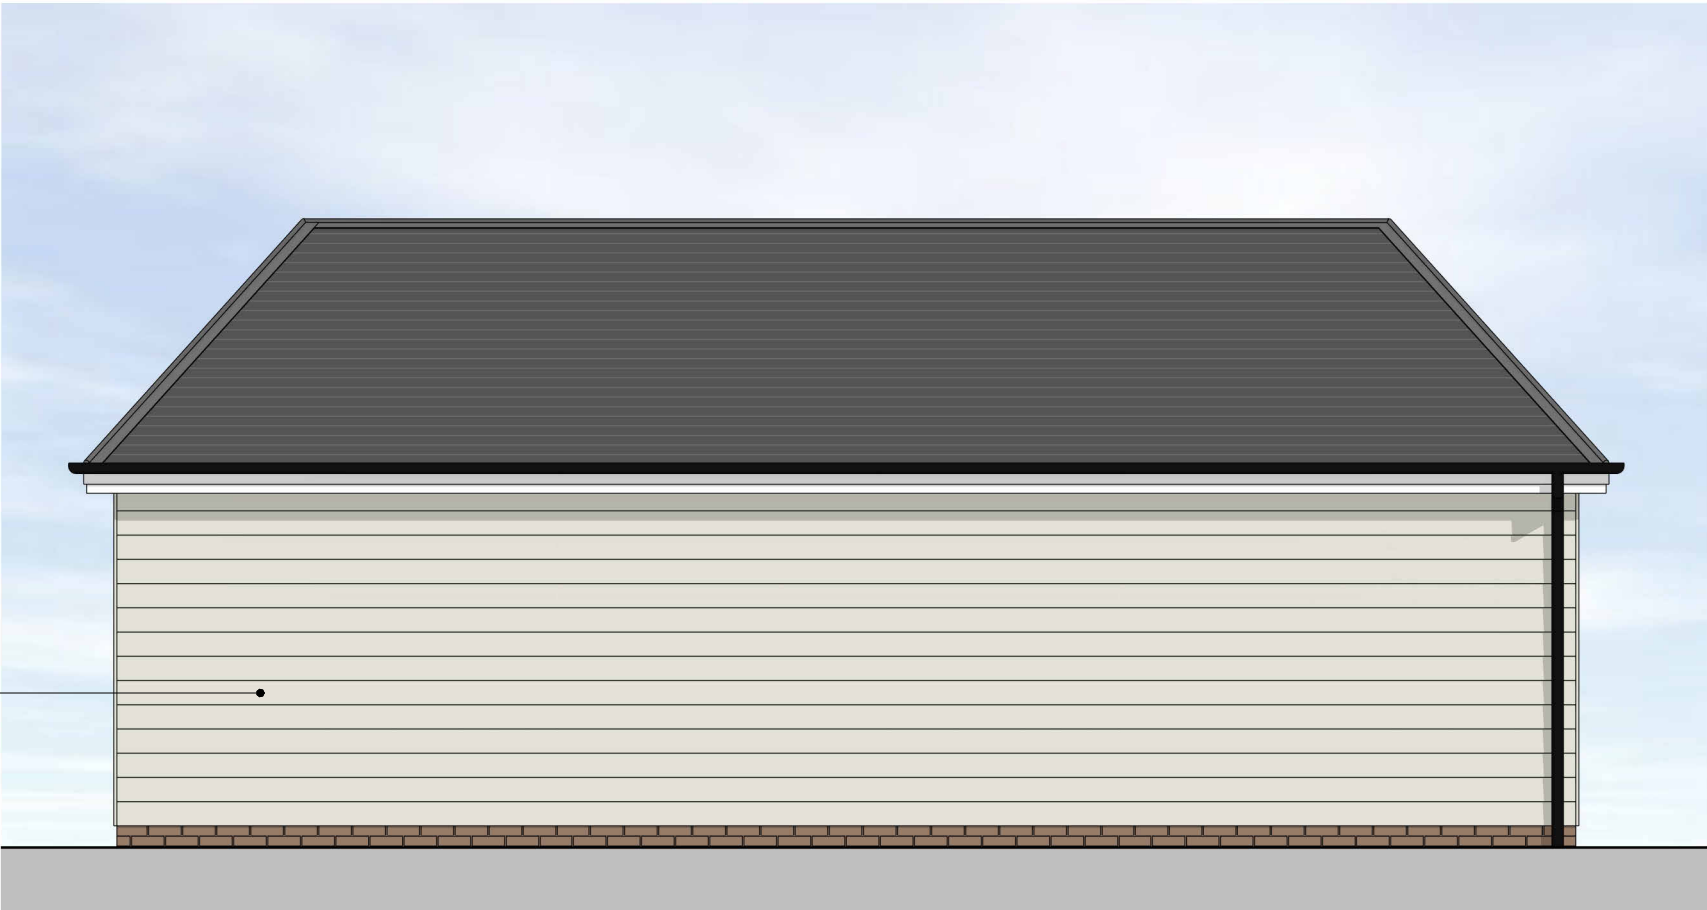

REAR ELEVATION

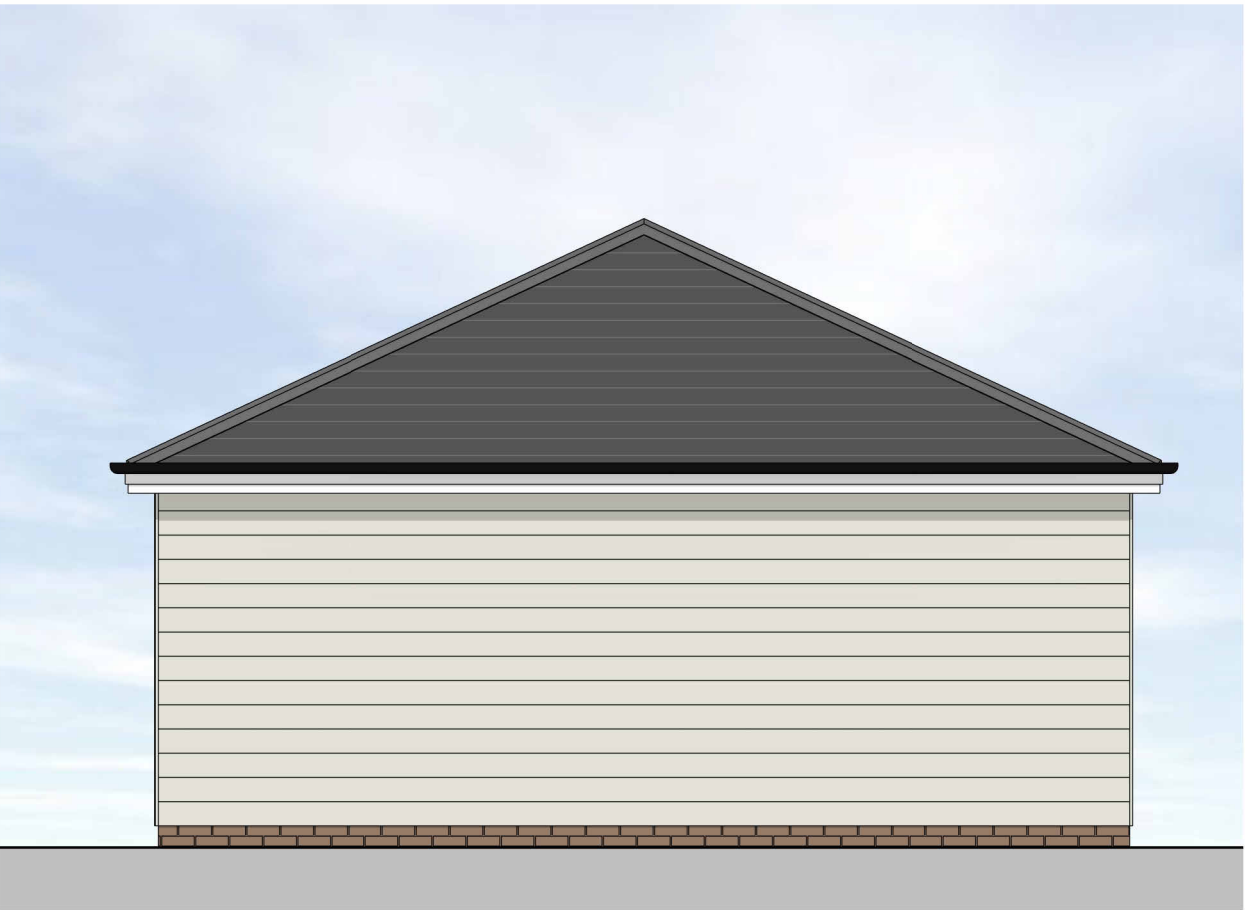

SIDE ELEVATION