



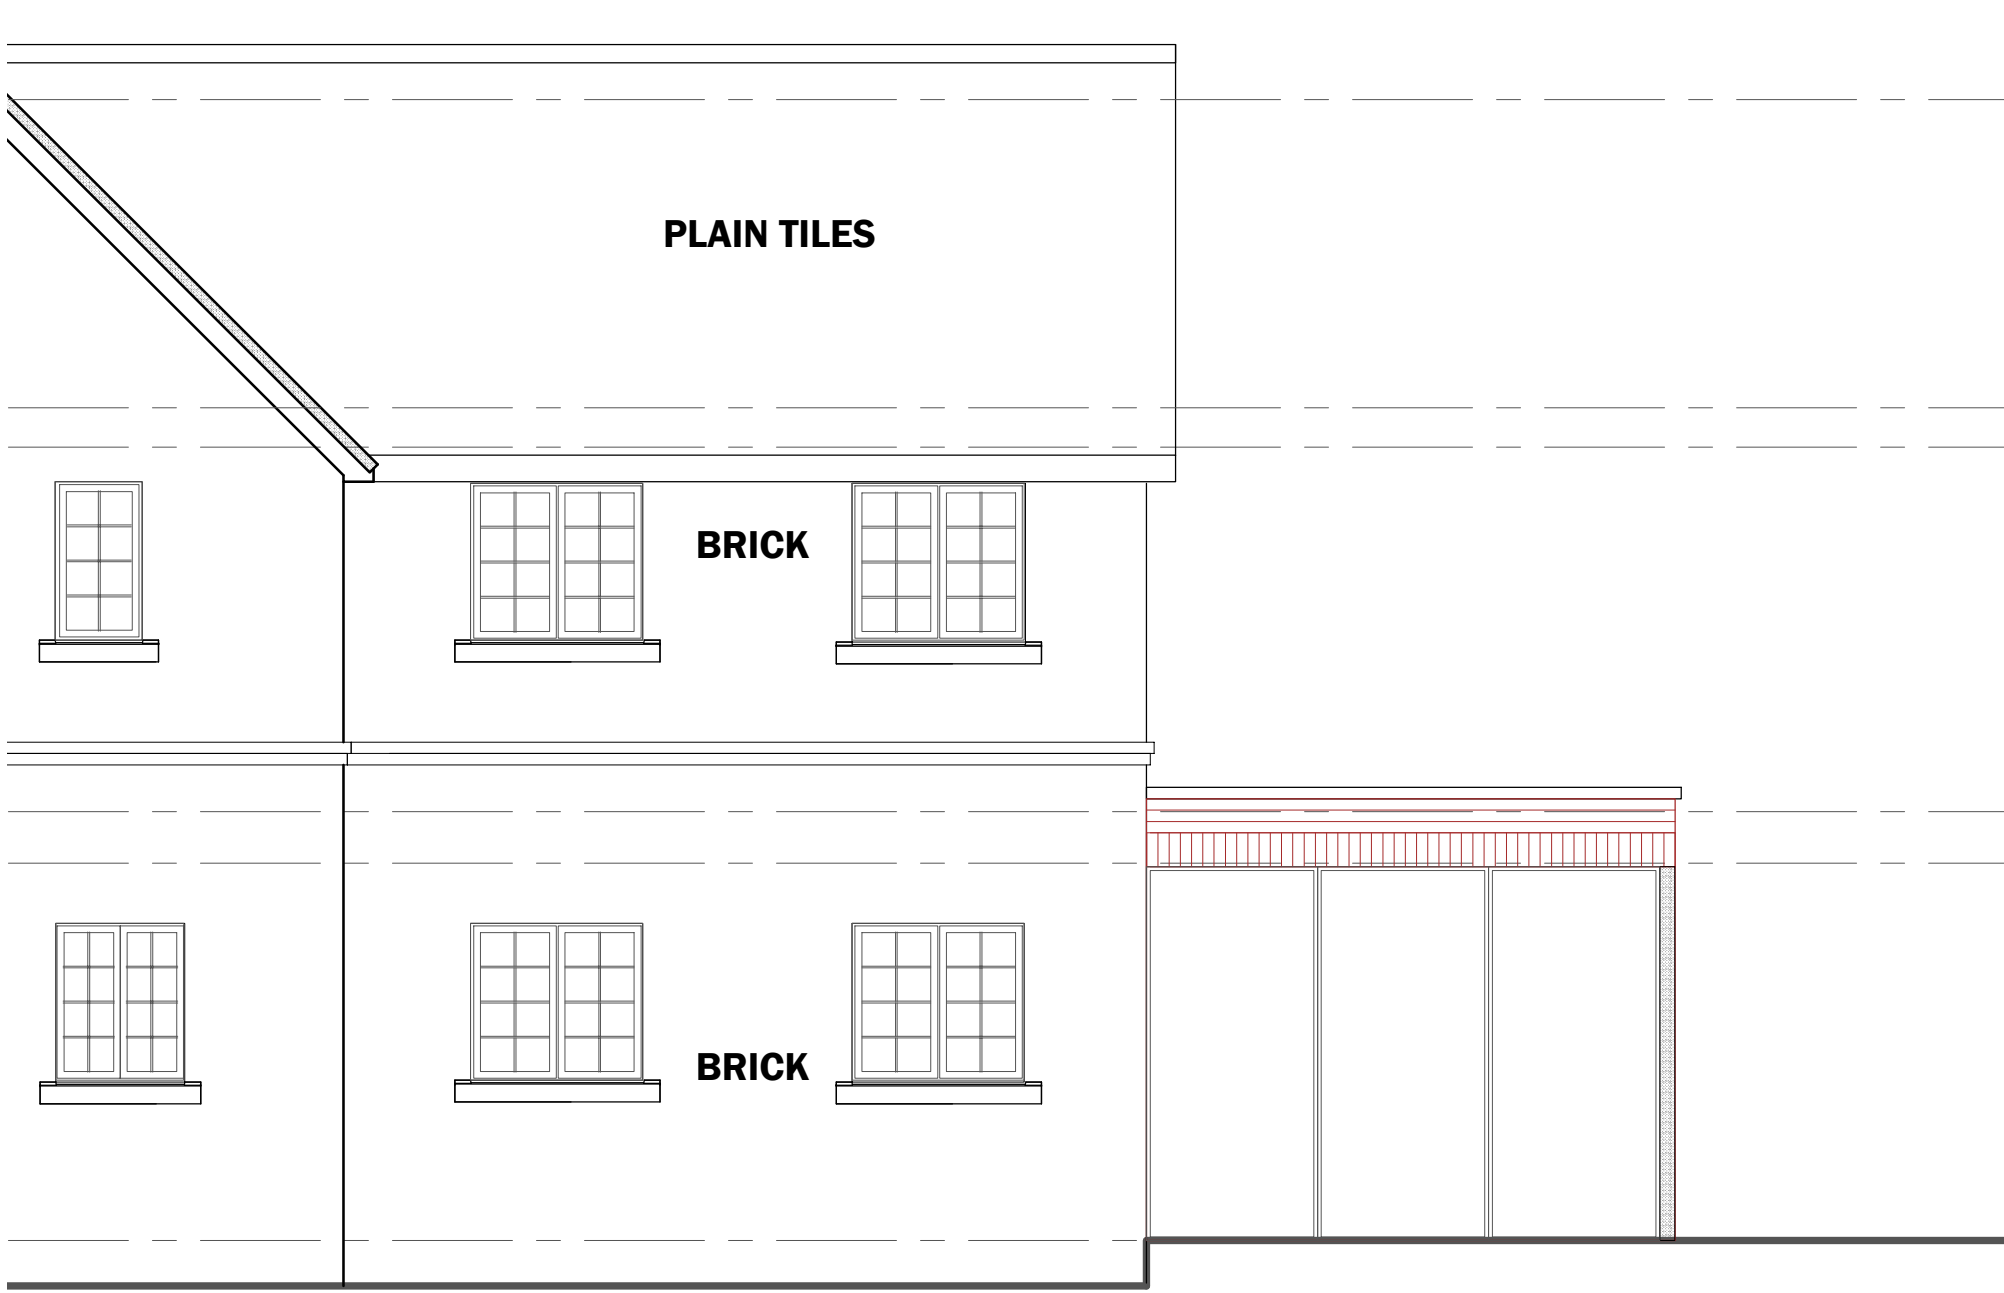


NORTH EAST ELEVATION

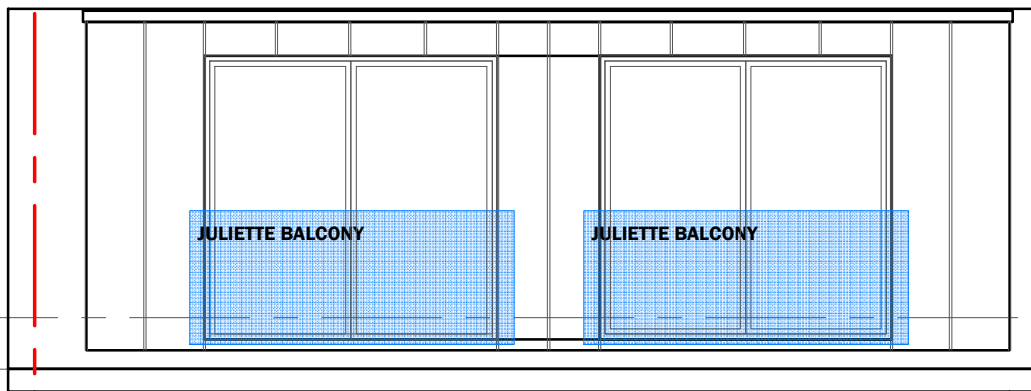


NORTH WEST ELEVATION

NOTE: THE EXISTING FRONT
ELEVATION REMAINS UNCHANGED

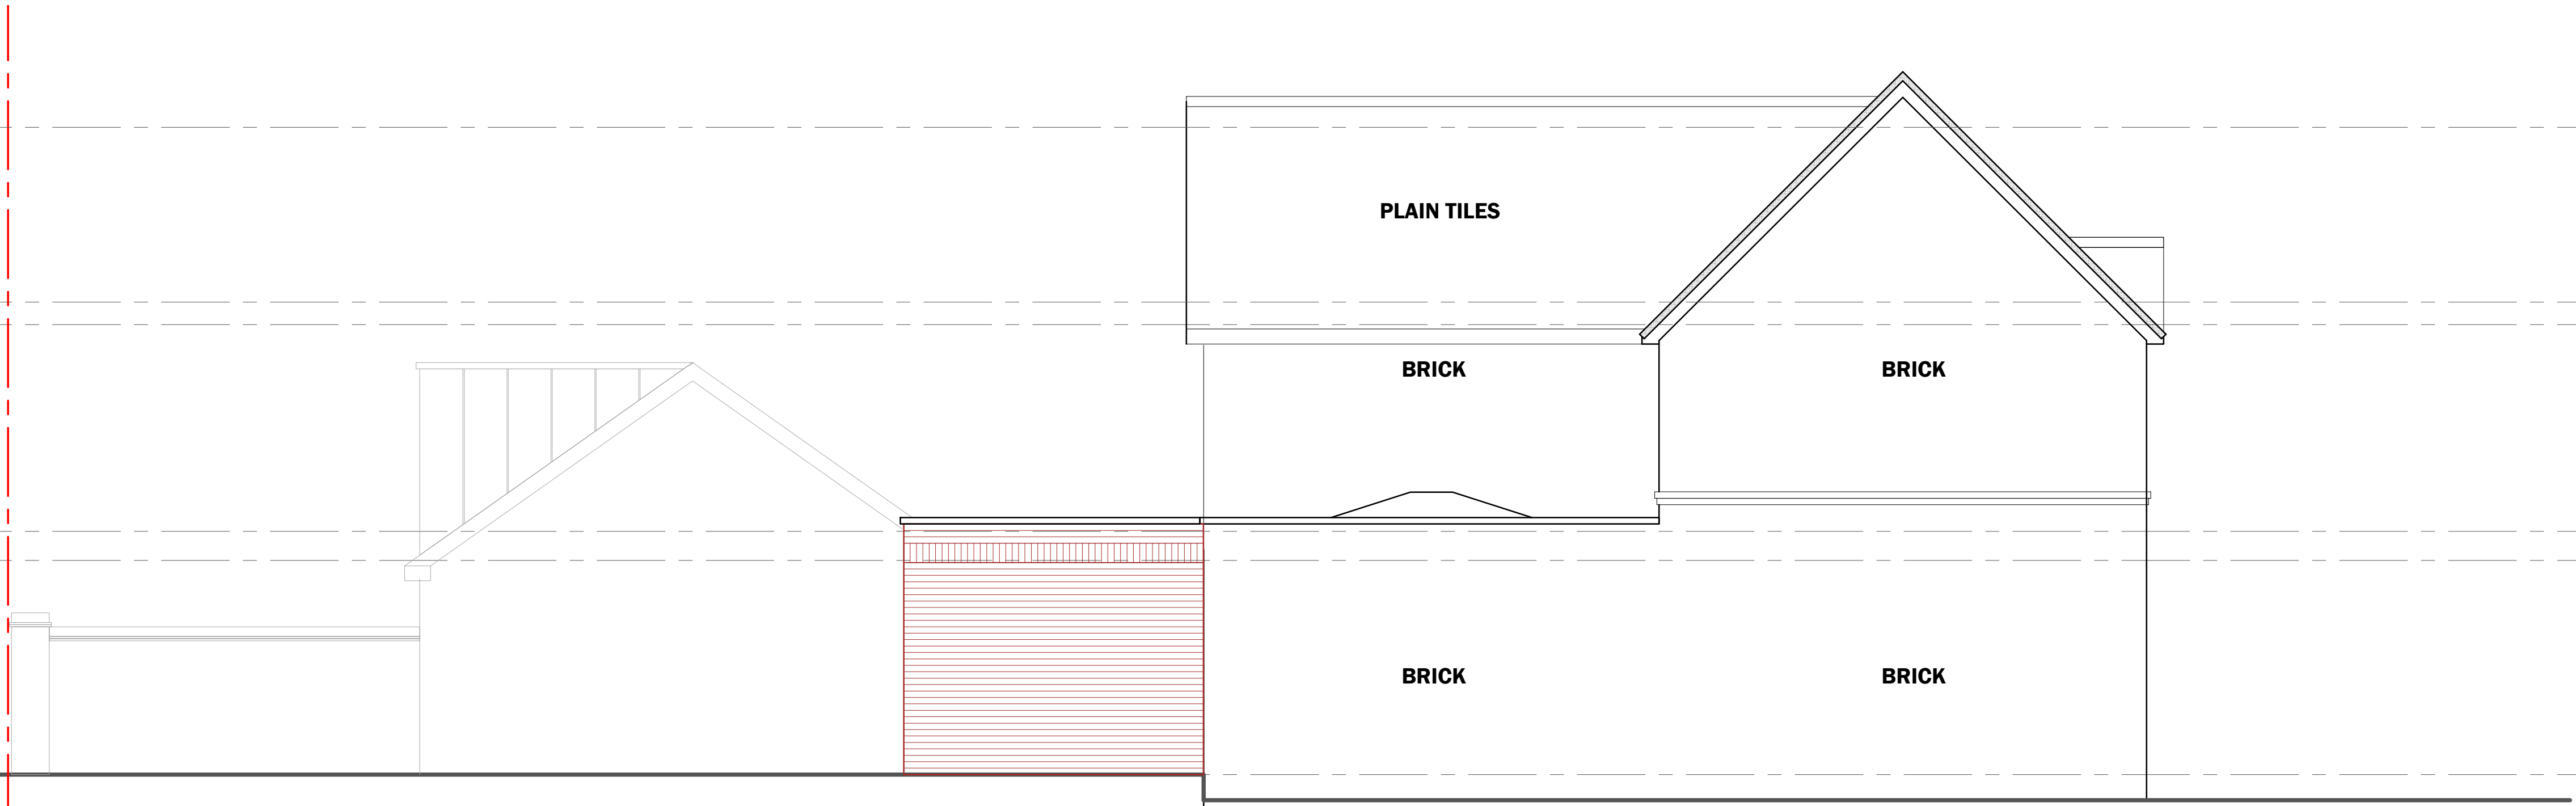

SOUTH WEST ELEVATION

 

Rev	Description	Date
-----	-------------	------

Project title:

12 BOWLERS END,
HITCHIN,
HERTS
SG5 2EA

Drawing title:

PROPOSED ELEVATIONS

Date: JUNE 2024	Project No: 654
Scale: 1:50 @ A1	Drawing No: PL. 002

MARLIN
DESIGN

01279 933039 | 0207 1183039

01438 530039 | 01787 738988

www.marlin-design.co.uk