




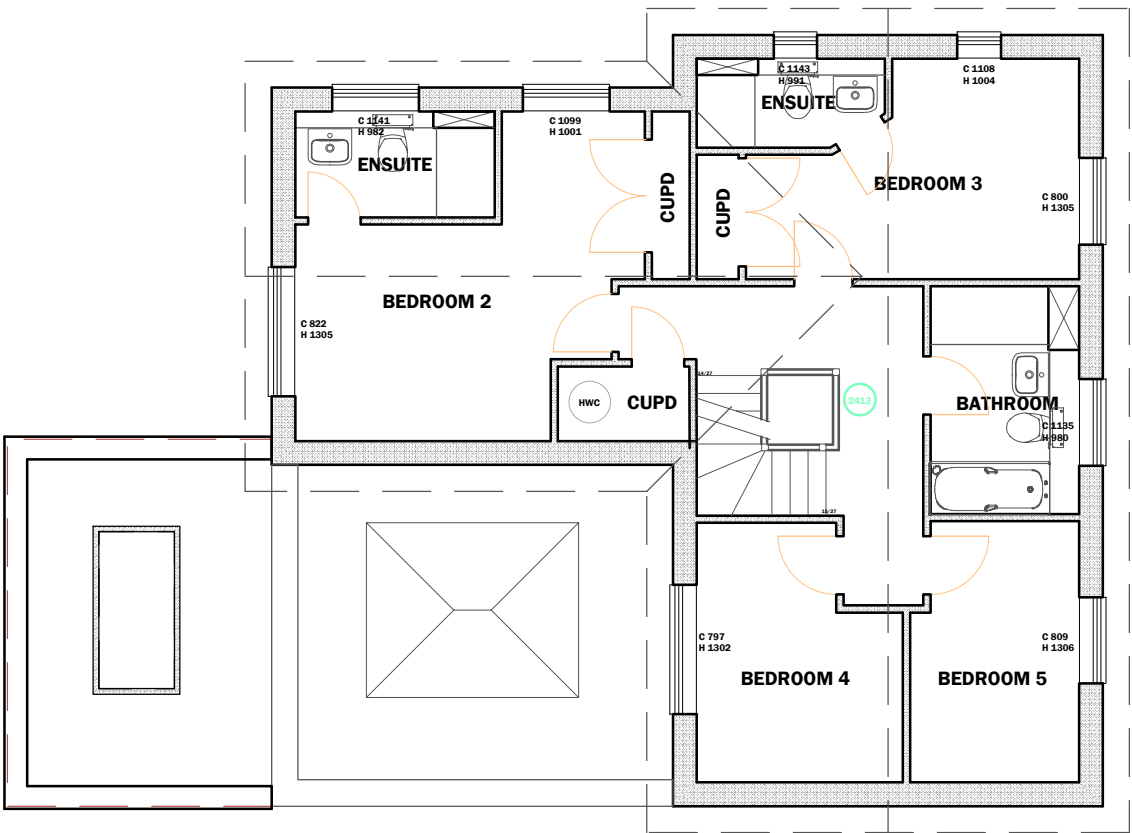


OFF-STREET PARKING TREATMENT

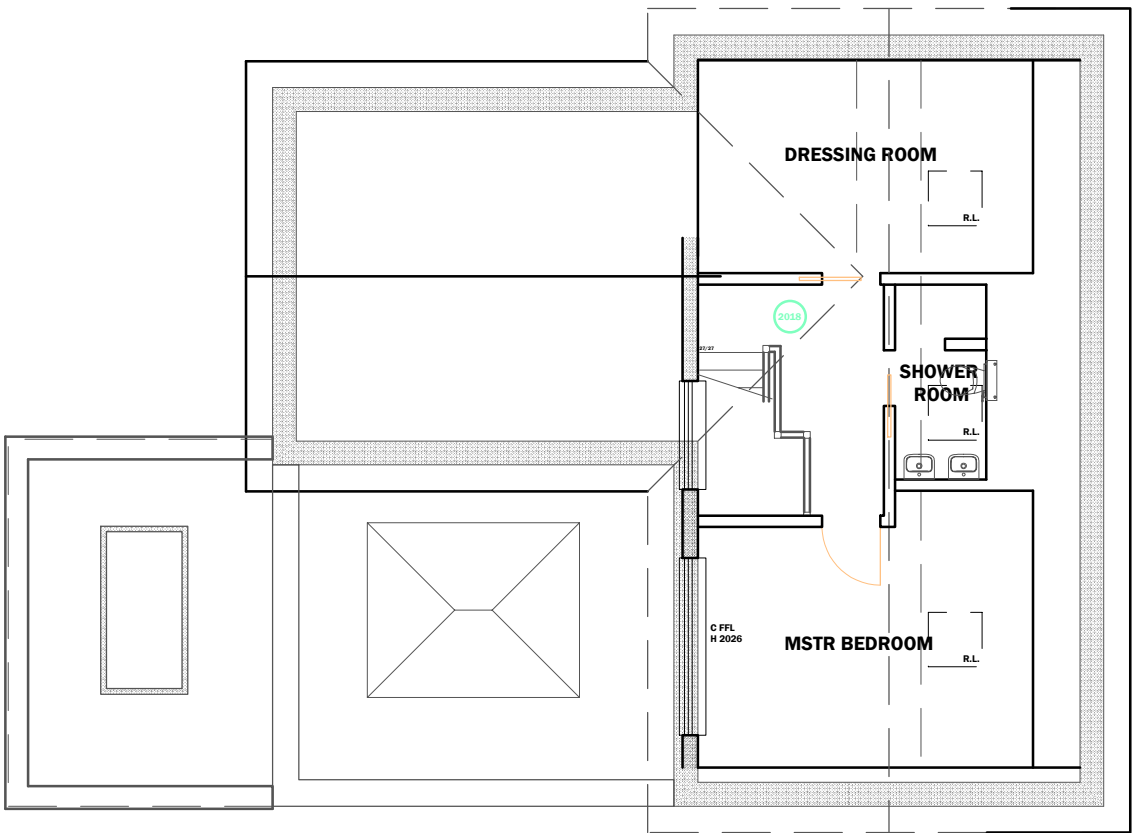



FIRST FLOOR PLAN

 



SECOND FLOOR PLAN

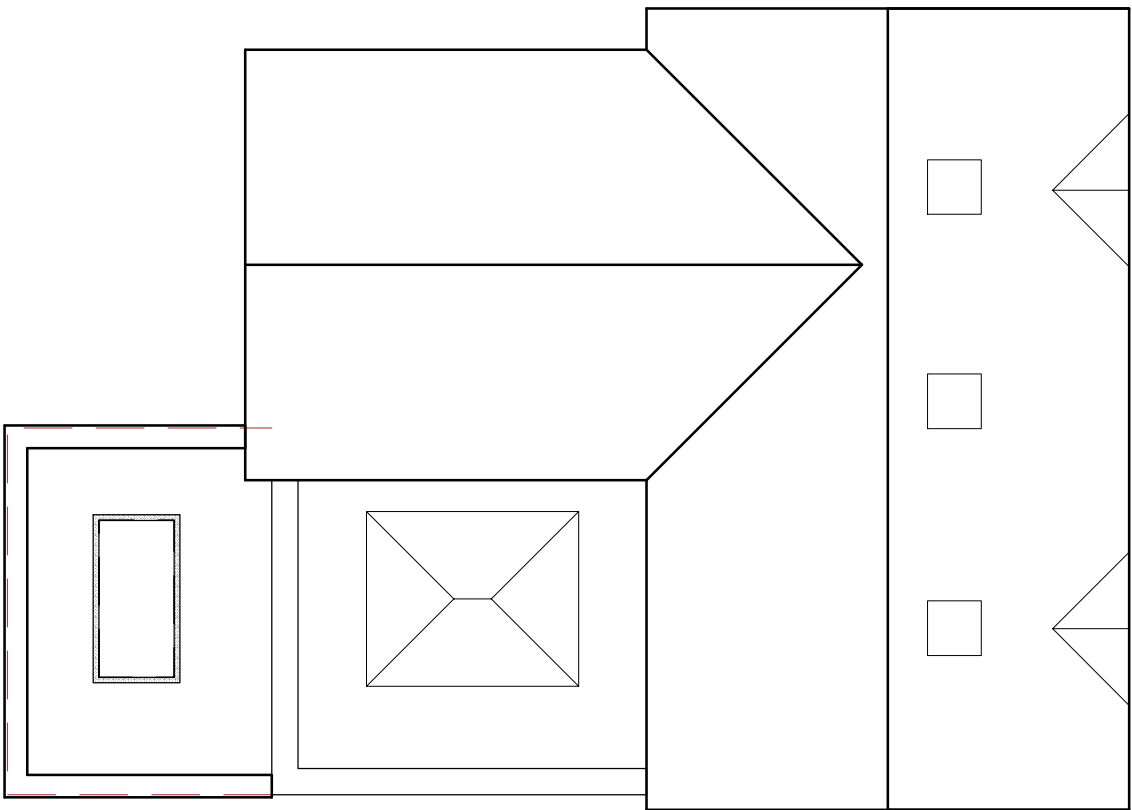


ROOF PLAN

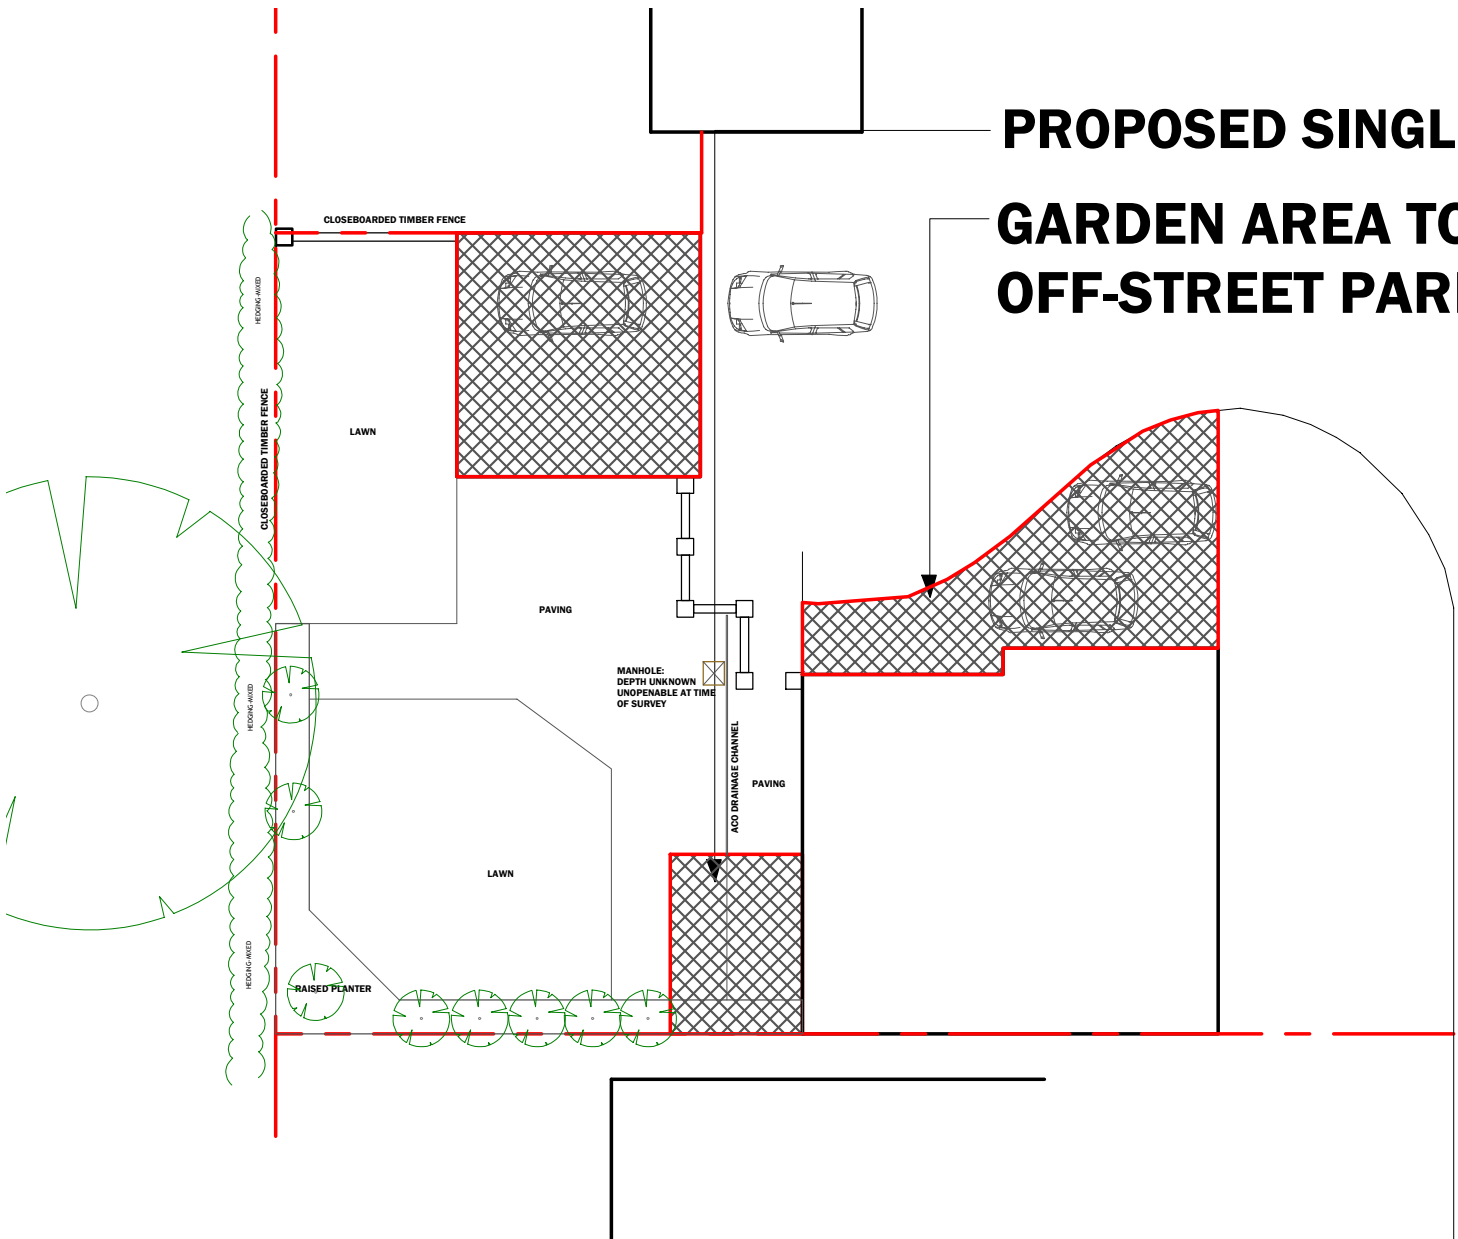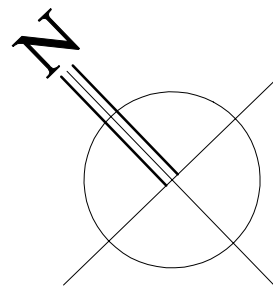

SITE/BLOCK PLAN

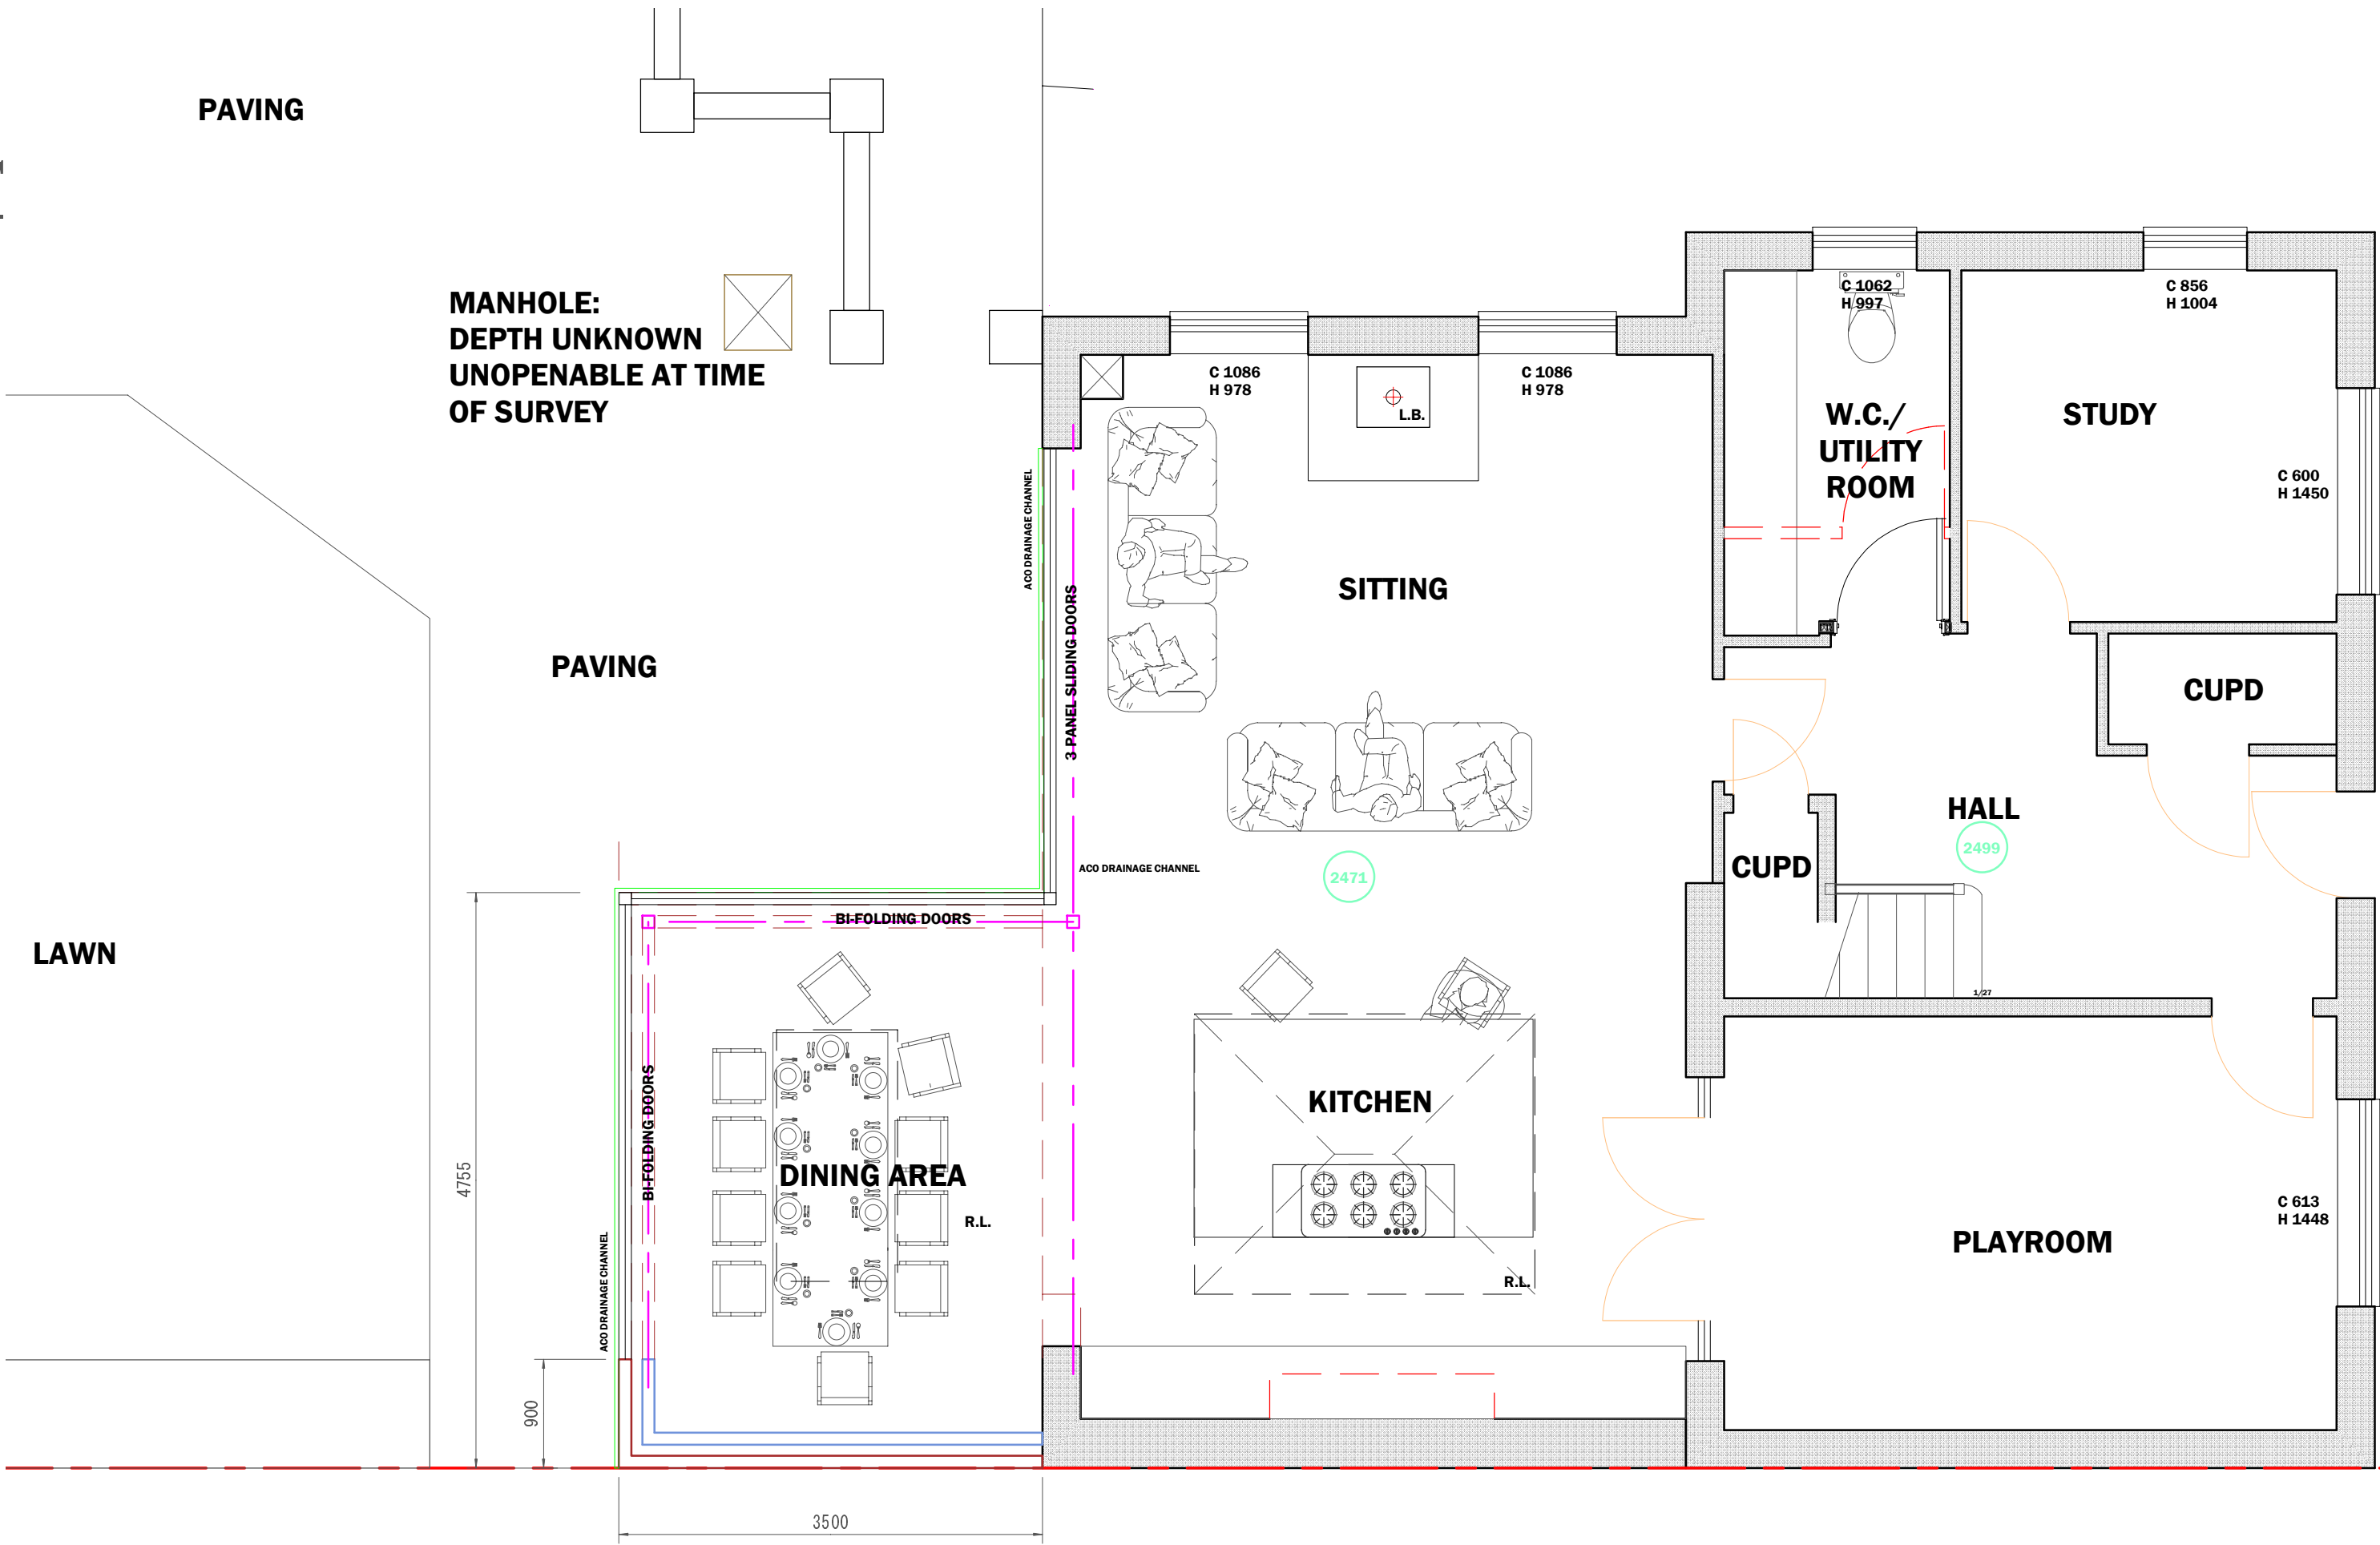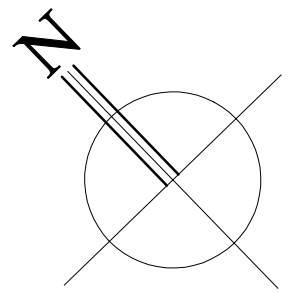

GROUND FLOOR PLAN

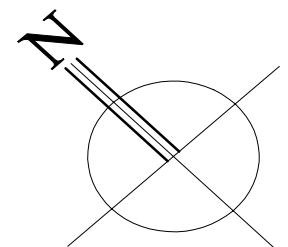

Rev	Description	Date
-----	-------------	------

Project title:

12 BOWLERS END,
HITCHIN,
HERTS
SG5 2EA

Drawing title:

PROPOSED SITE/BLOCK PLAN
& FLOOR PLANS

Date: JUNE 2024	Project No: 654
Scale: 1:200 / 1:100 & 1:50 @ A1	Drawing No: PL. 001



01279 933039 | 0207 1183039

01438 530039 | 01787 738988

www.marlin-design.co.uk