




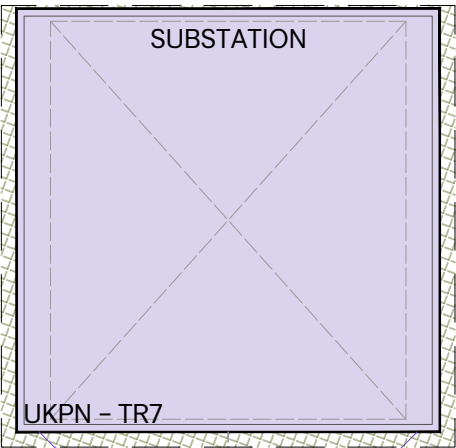


Key

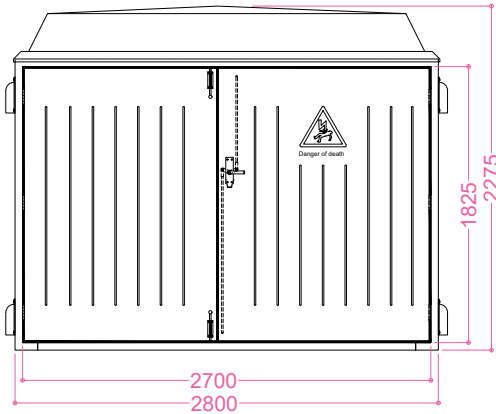


A – Front Elevation

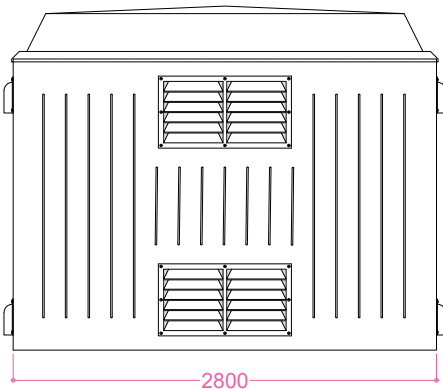


B – Rear Elevation

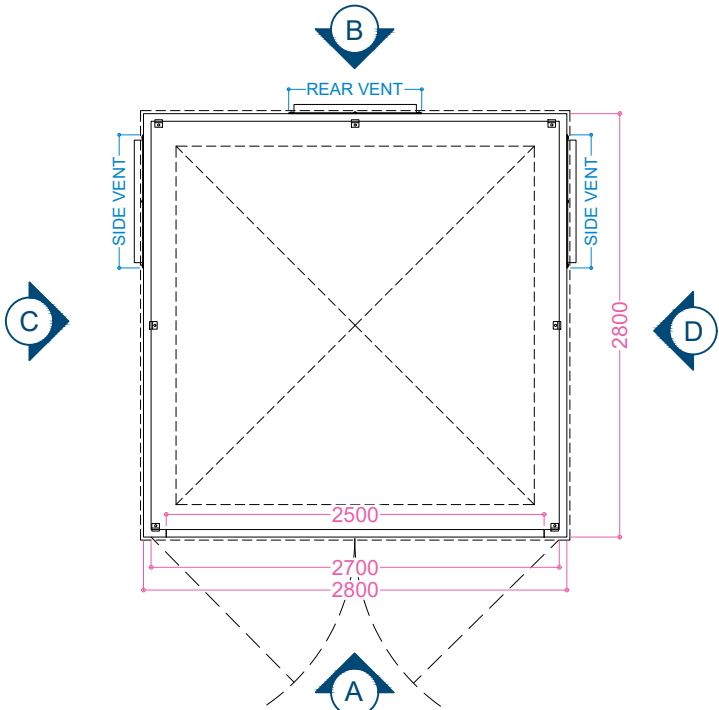


Plan

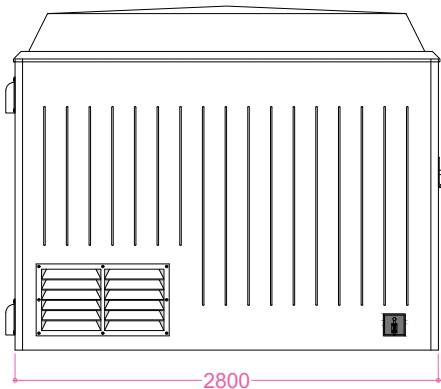

C – Side Elevation

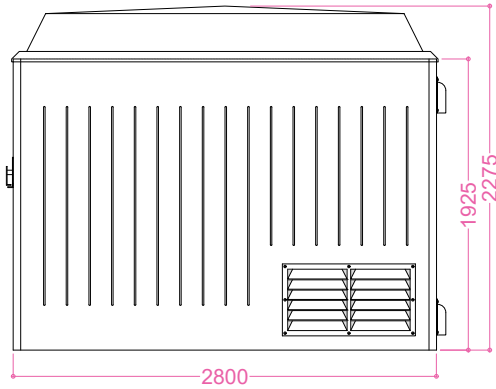

D – Side Elevation

 

rev	date	by	description
Drawing Title: EV Equipment Sub Station UKPN - TR7			
 Unit 1, Maxted Corner, Maxted Road, Hemel Hempstead, HP2 7RA +44 20 8421 2411 support@PoGoCharge.com			
Stage: STANDARDS			
Date: January 2024	Drawn By: MT	Size: A3	
Scale: 1:50	Drawing Number: SI24-SD-14-05	Rev:	