





|             |                    |                |      |
|-------------|--------------------|----------------|------|
|             |                    | m <sup>2</sup> | acre |
| <div></div> | Proposed Site Area | 244            | 0.06 |


Disclaimer :  
COPYRIGHT of PoGo Charge. All right reserved. Details of this drawing must not be reproduced or copied without prior written consent. Do not scale from this drawing, use figured dimensions only. All dimensions to be checked on site.

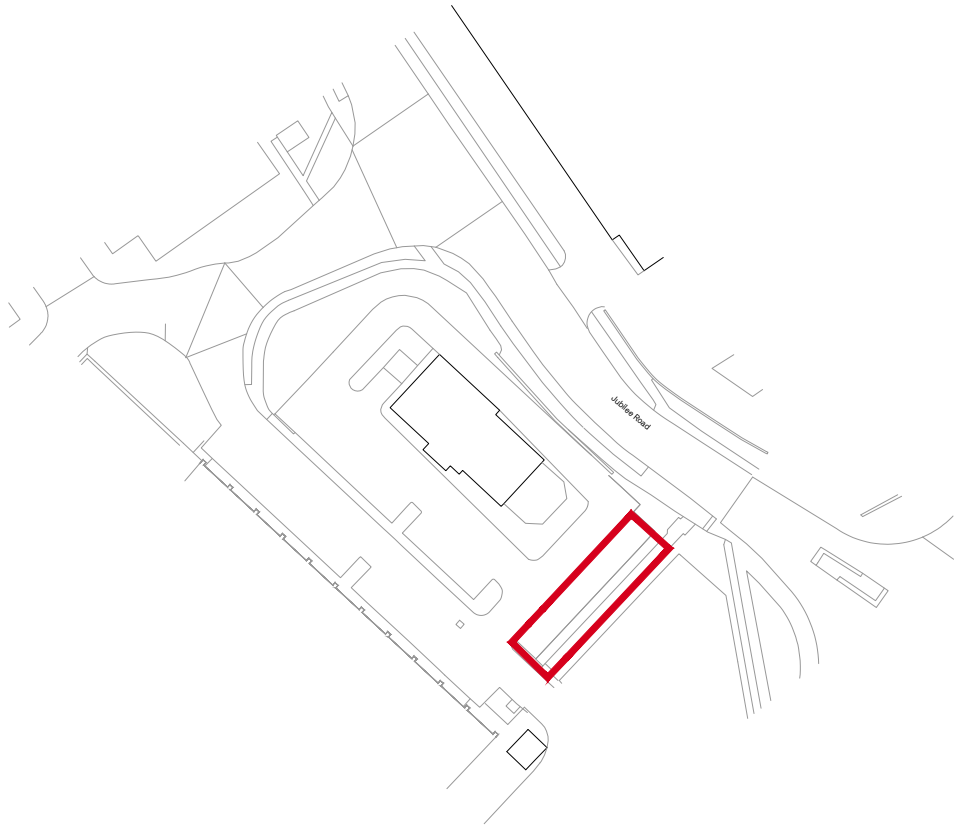


Location Plan  
Scale - 1:1250

 

OS Reference - 1015542/1369836

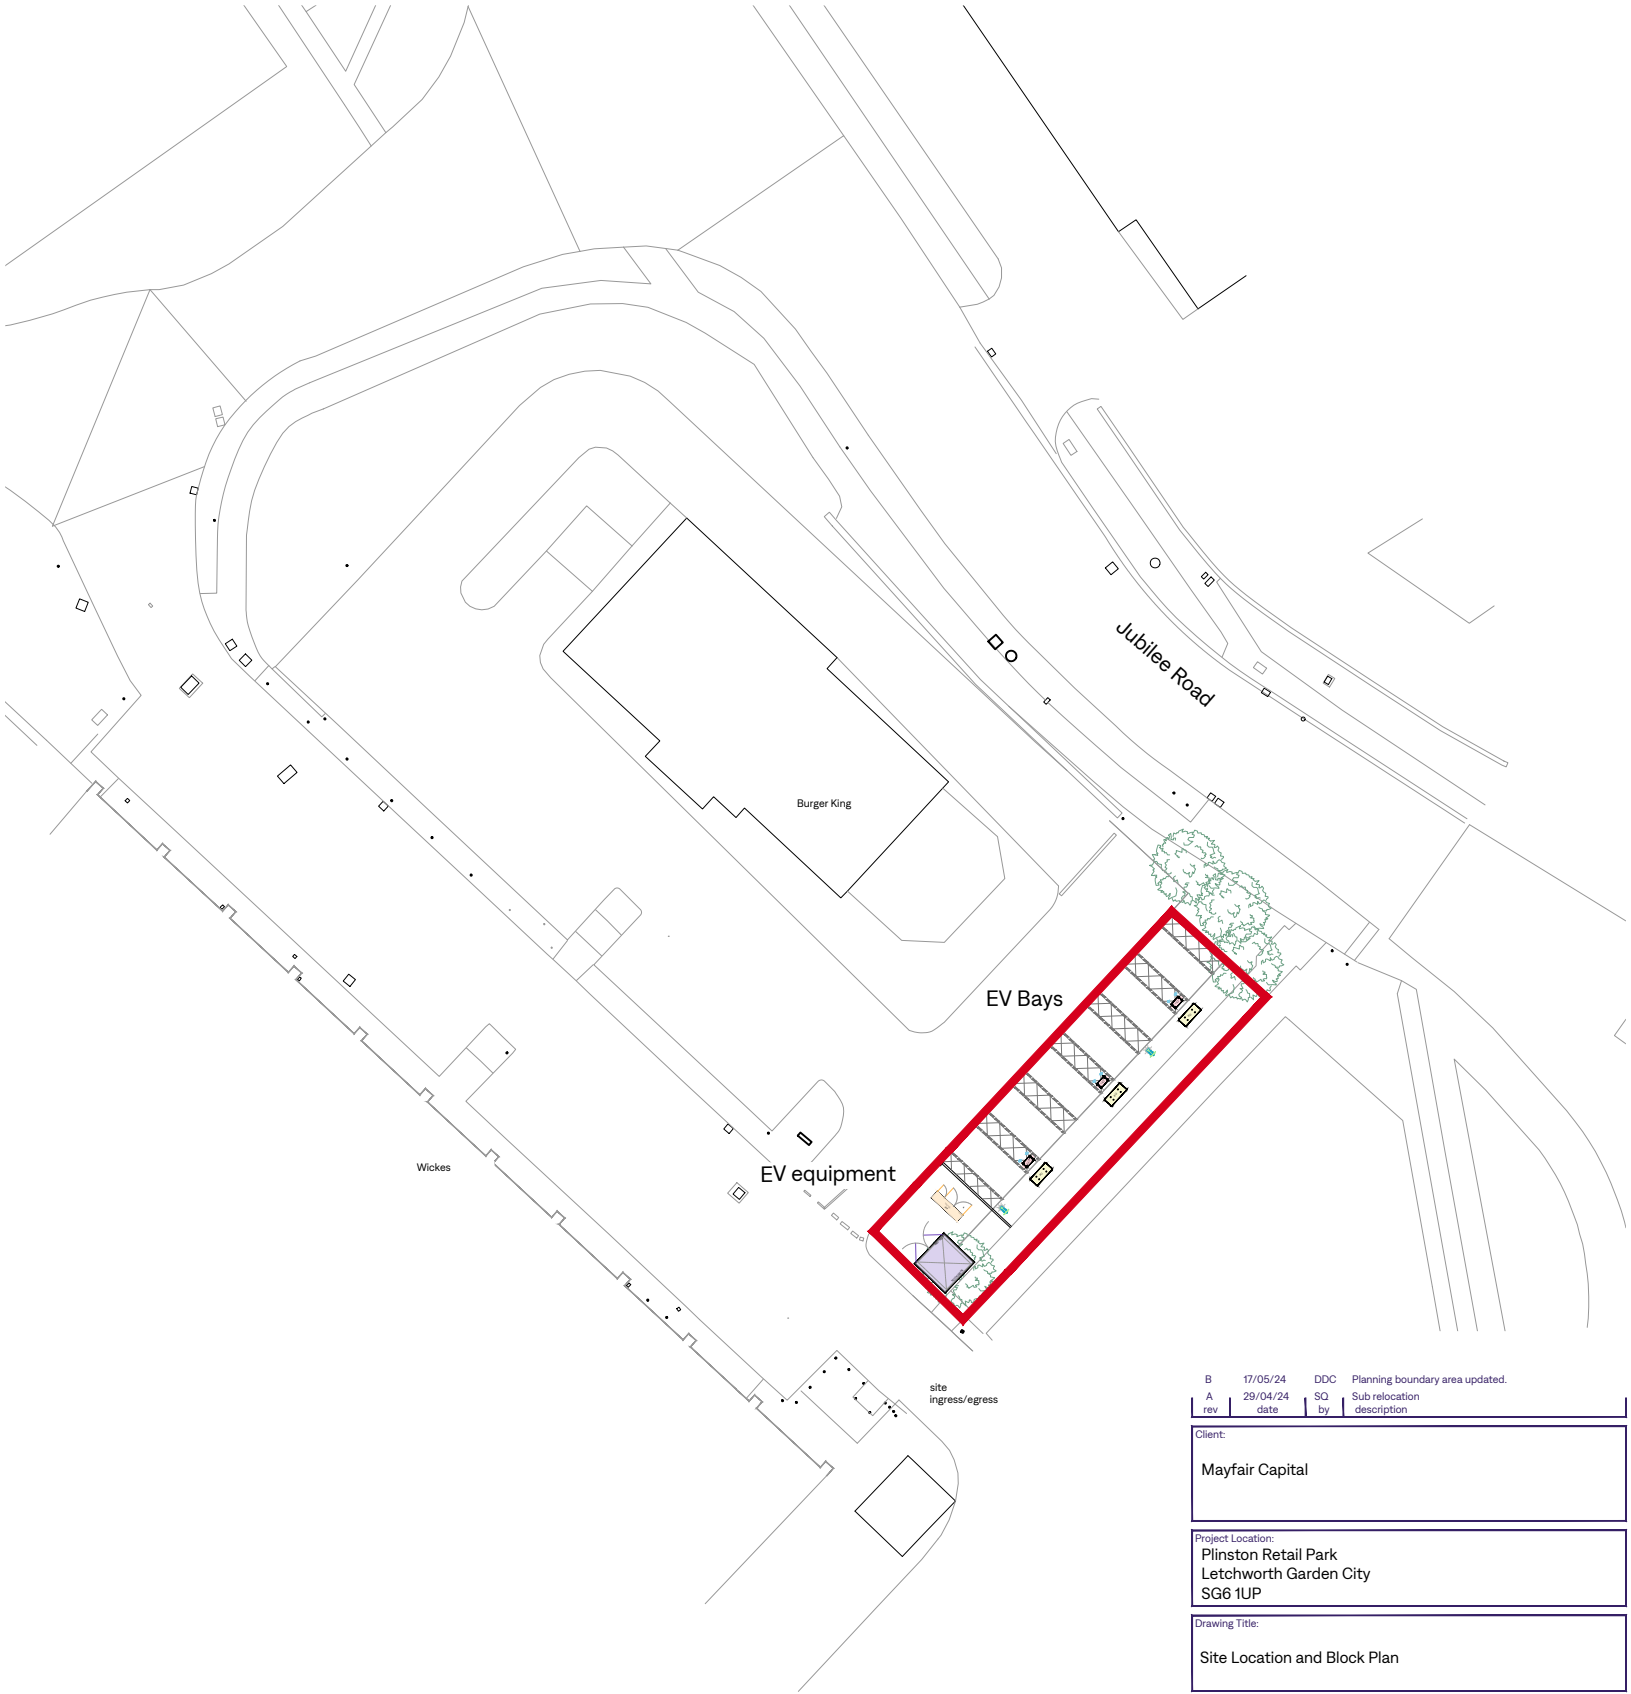

Block Plan  
Scale - 1:500

 

|     |          |     |                                 |
|-----|----------|-----|---------------------------------|
| B   | 17/05/24 | DDC | Planning boundary area updated. |
| A   | 29/04/24 | SQ  | Sub relocation                  |
| rev | date     | by  | description                     |

Client:  
**Mayfair Capital**

Project Location:  
**Plinston Retail Park  
Letchworth Garden City  
SG6 1UP**

Drawing Title:  
**Site Location and Block Plan**



Unit 1, Maxted Corner, Maxted Road, Hemel Hempstead, HP2 7RA  
+44 20 8421 2411 support@PoGoCharge.com

Stage: **PLANNING**

|                                 |                                            |                           |                    |
|---------------------------------|--------------------------------------------|---------------------------|--------------------|
| Date:<br><b>31/01/24</b>        | Drawn By:<br><b>SQ</b>                     | Checked By:<br><b>SPS</b> | Size:<br><b>A3</b> |
| Scale:<br><b>1:1250 / 1:500</b> | Drawing Number:<br><b>SI22-033-03-P-03</b> | Rev:<br><b>B</b>          |                    |