



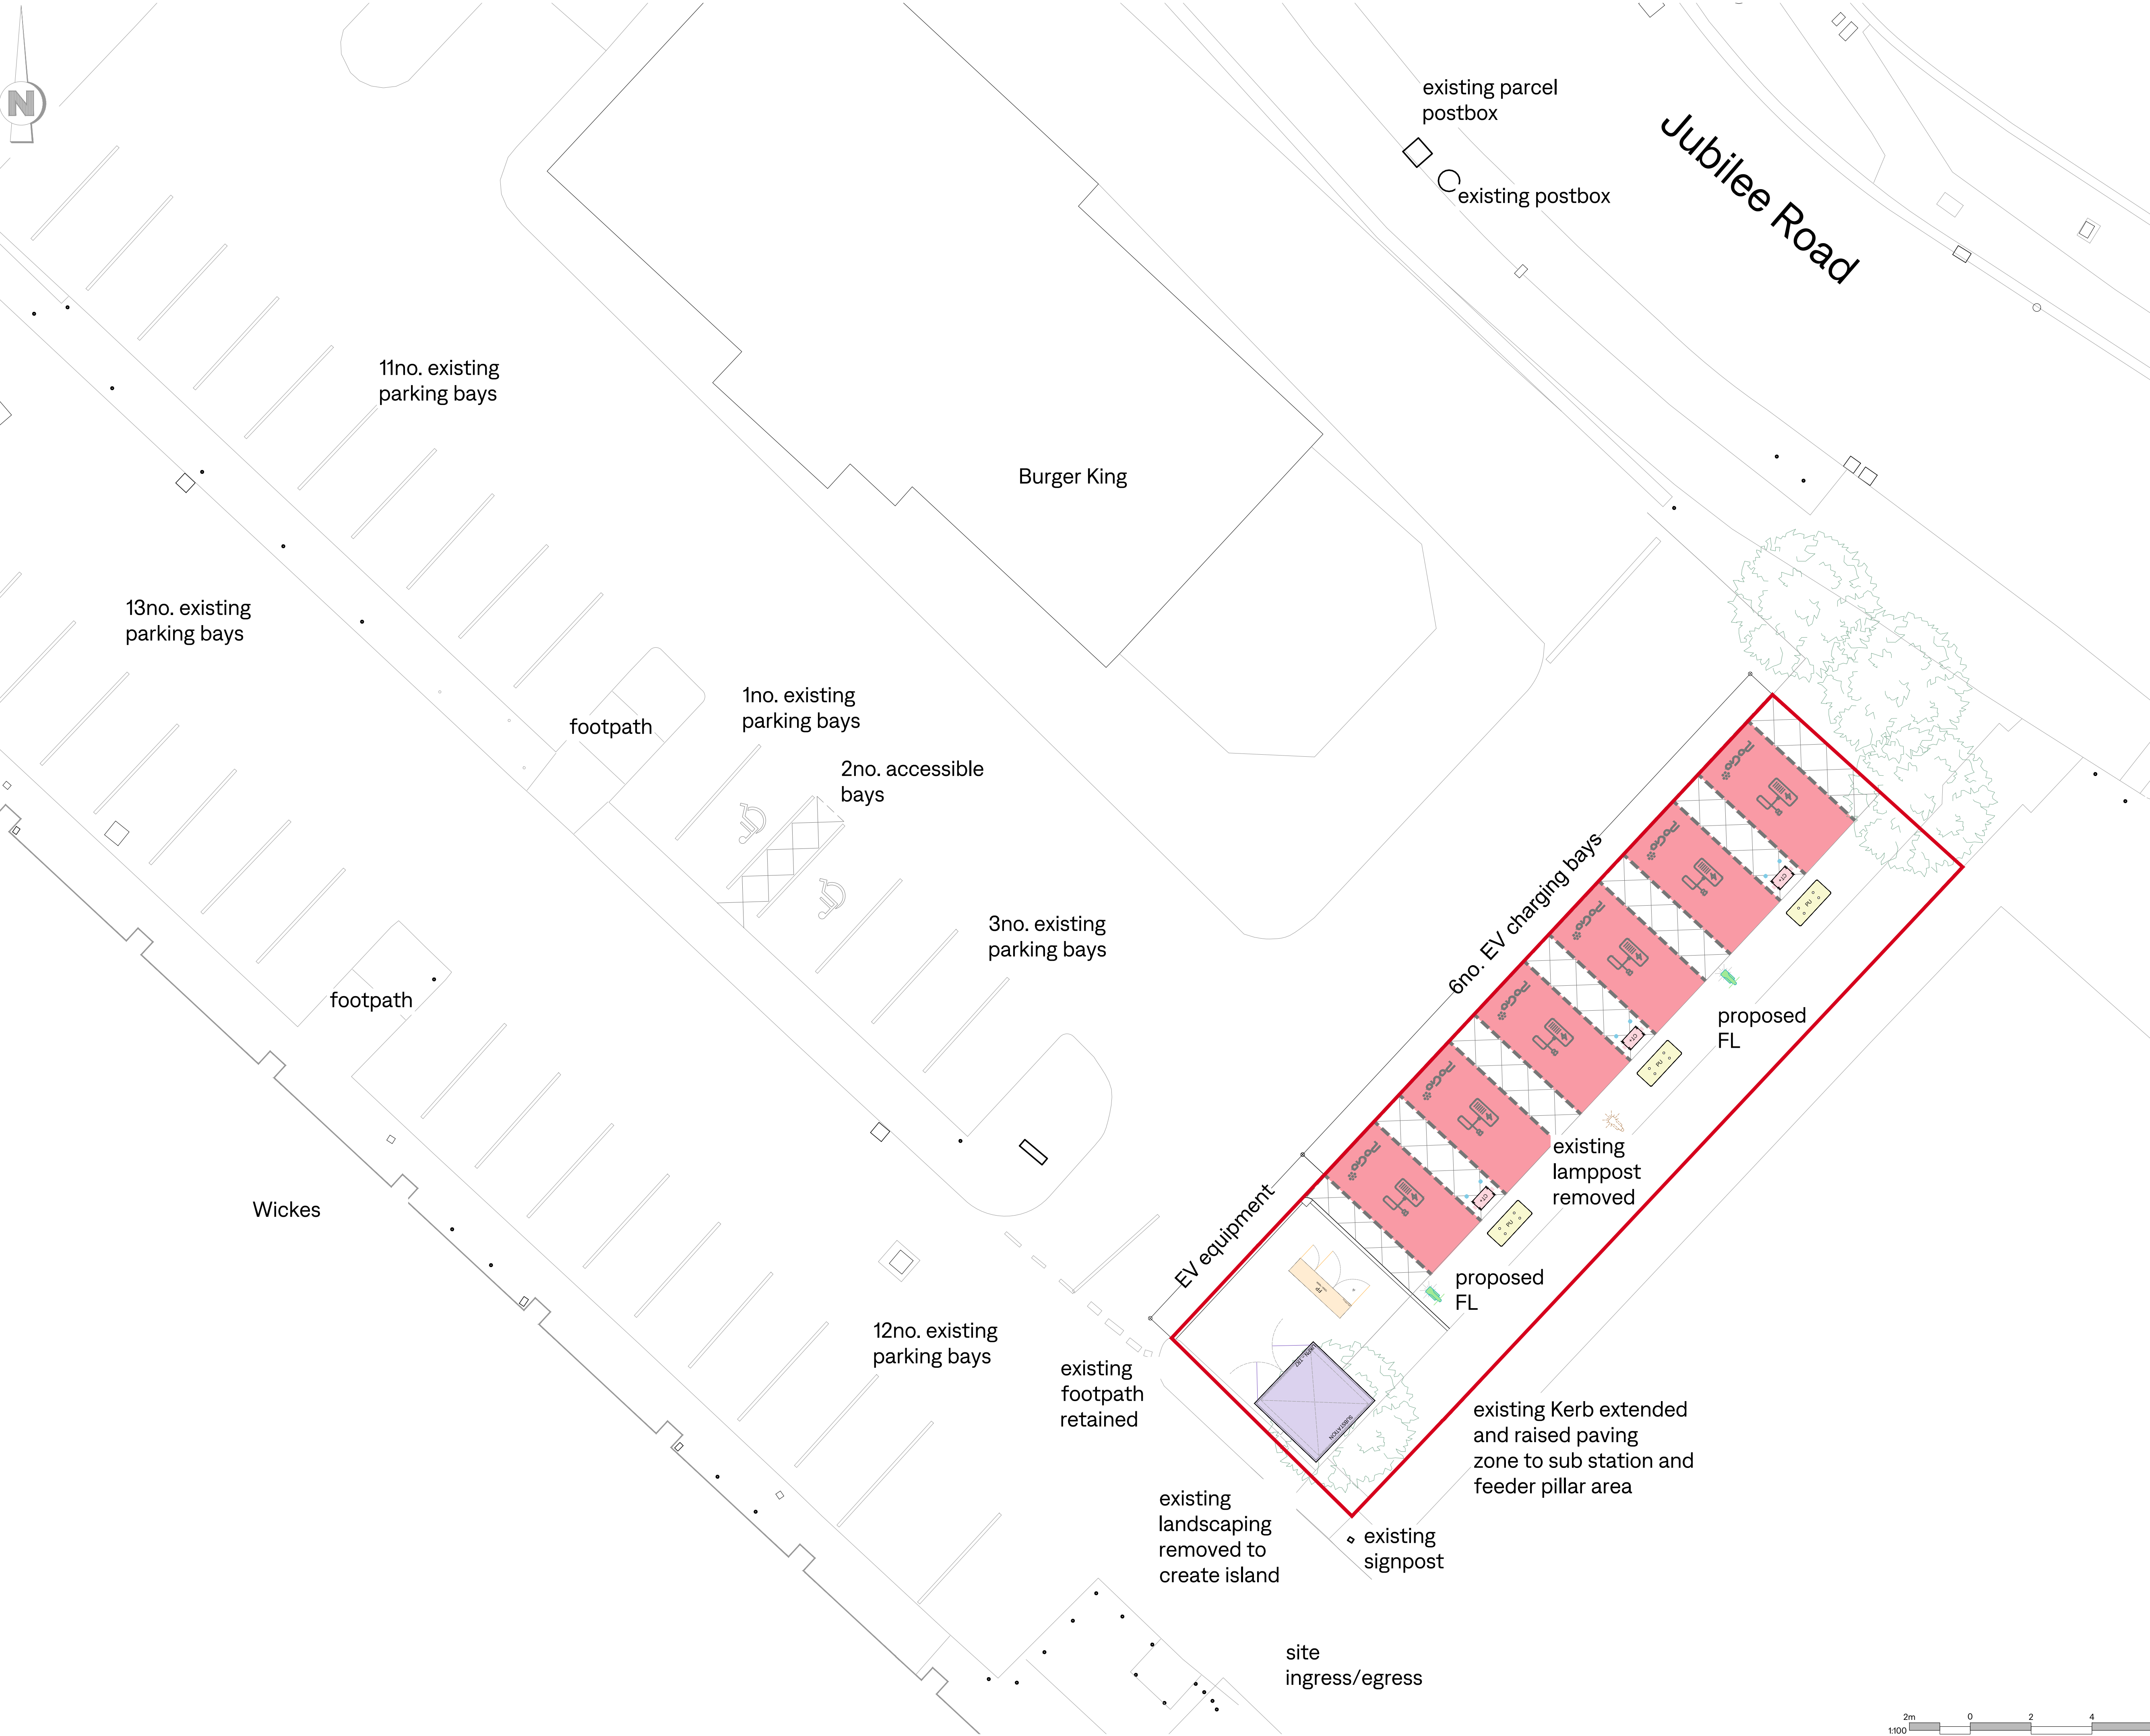

Disclaimer :
COPYRIGHT of PoGo Charge. All right reserved. Details of this drawing must not be reproduced or copied without prior written consent. Do not scale from this drawing, use figured dimensions only. All dimensions to be checked on site.

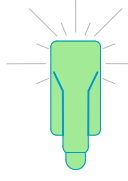


Floodlight – Option 1:
refer to **SI23-SD-02-7** for details




Bollard:
refer to **SI23-SD-02-3** for details




Sign:
refer to **SI23-SD-02-3** for details

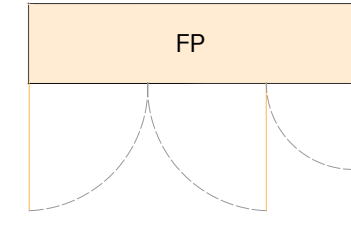


Feeder Pillar:
refer to **SI23-SD-02-6** for details

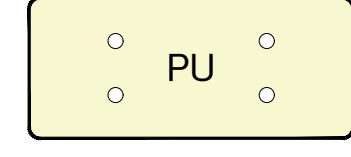

Power Unit:
refer to **SI23-SD-02-2** for details

 

Touch + EV Charger:
refer to **SI23-SD-01-1** for details

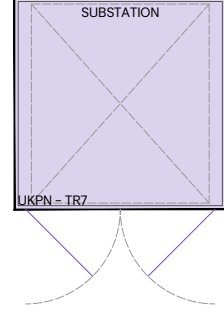

Substation*:
refer to relevant **SI23-SD-03-***
for GRP details
*specific Substation to suit local DNO requirements

B	17/05/24	DDC	Planning boundary area updated.	
A	29/04/24	SQ	Sub relocation	
rev	date	by	description	

Client:
Mayfair Capital

Project Location:
**Plinston Retail Park
Letchworth Garden City
SG6 1UP**

Drawing Title:
Proposed Site Plan



Unit 1, Maxted Corner, Maxted Road, Hemel Hempstead, HP2 7RA
+44 20 8421 2411
support@PoGoCharge.com

Stage:
PLANNING

Date: 31/01/24	Drawn By: SQ	Checked By: SPS	Size: A1
Scale: 1:100	Drawing Number: SI22-033-03-F-02	Rev:	B

