

ANY QUERIES REGARDING DIMENSIONS TO BE TAKEN UP WITH PENTANGLE DESIGN GROUP.
ALL DIMENSIONS OF EXISTING BUILDINGS TO BE VERIFIED ON SITE.
THIS DRAWING IS THE COPYRIGHT OF PENTANGLE DESIGN GROUP AND SHALL NOT BE IN ANY WAY USED OR REPRODUCED WITHOUT THEIR PRIOR WRITTEN CONSENT.

NOTES

MATERIALS:

Roof. Natural slates to main roof and single ply flat roof

Walls: Through coloured render. Colour - Off white.
Slatted vertical composite cladding to dormer cheeks

Windows: Powder coated aluminium or uPVC.




Proposed South Elevation

1 : 100



Proposed East Elevation

1 : 100

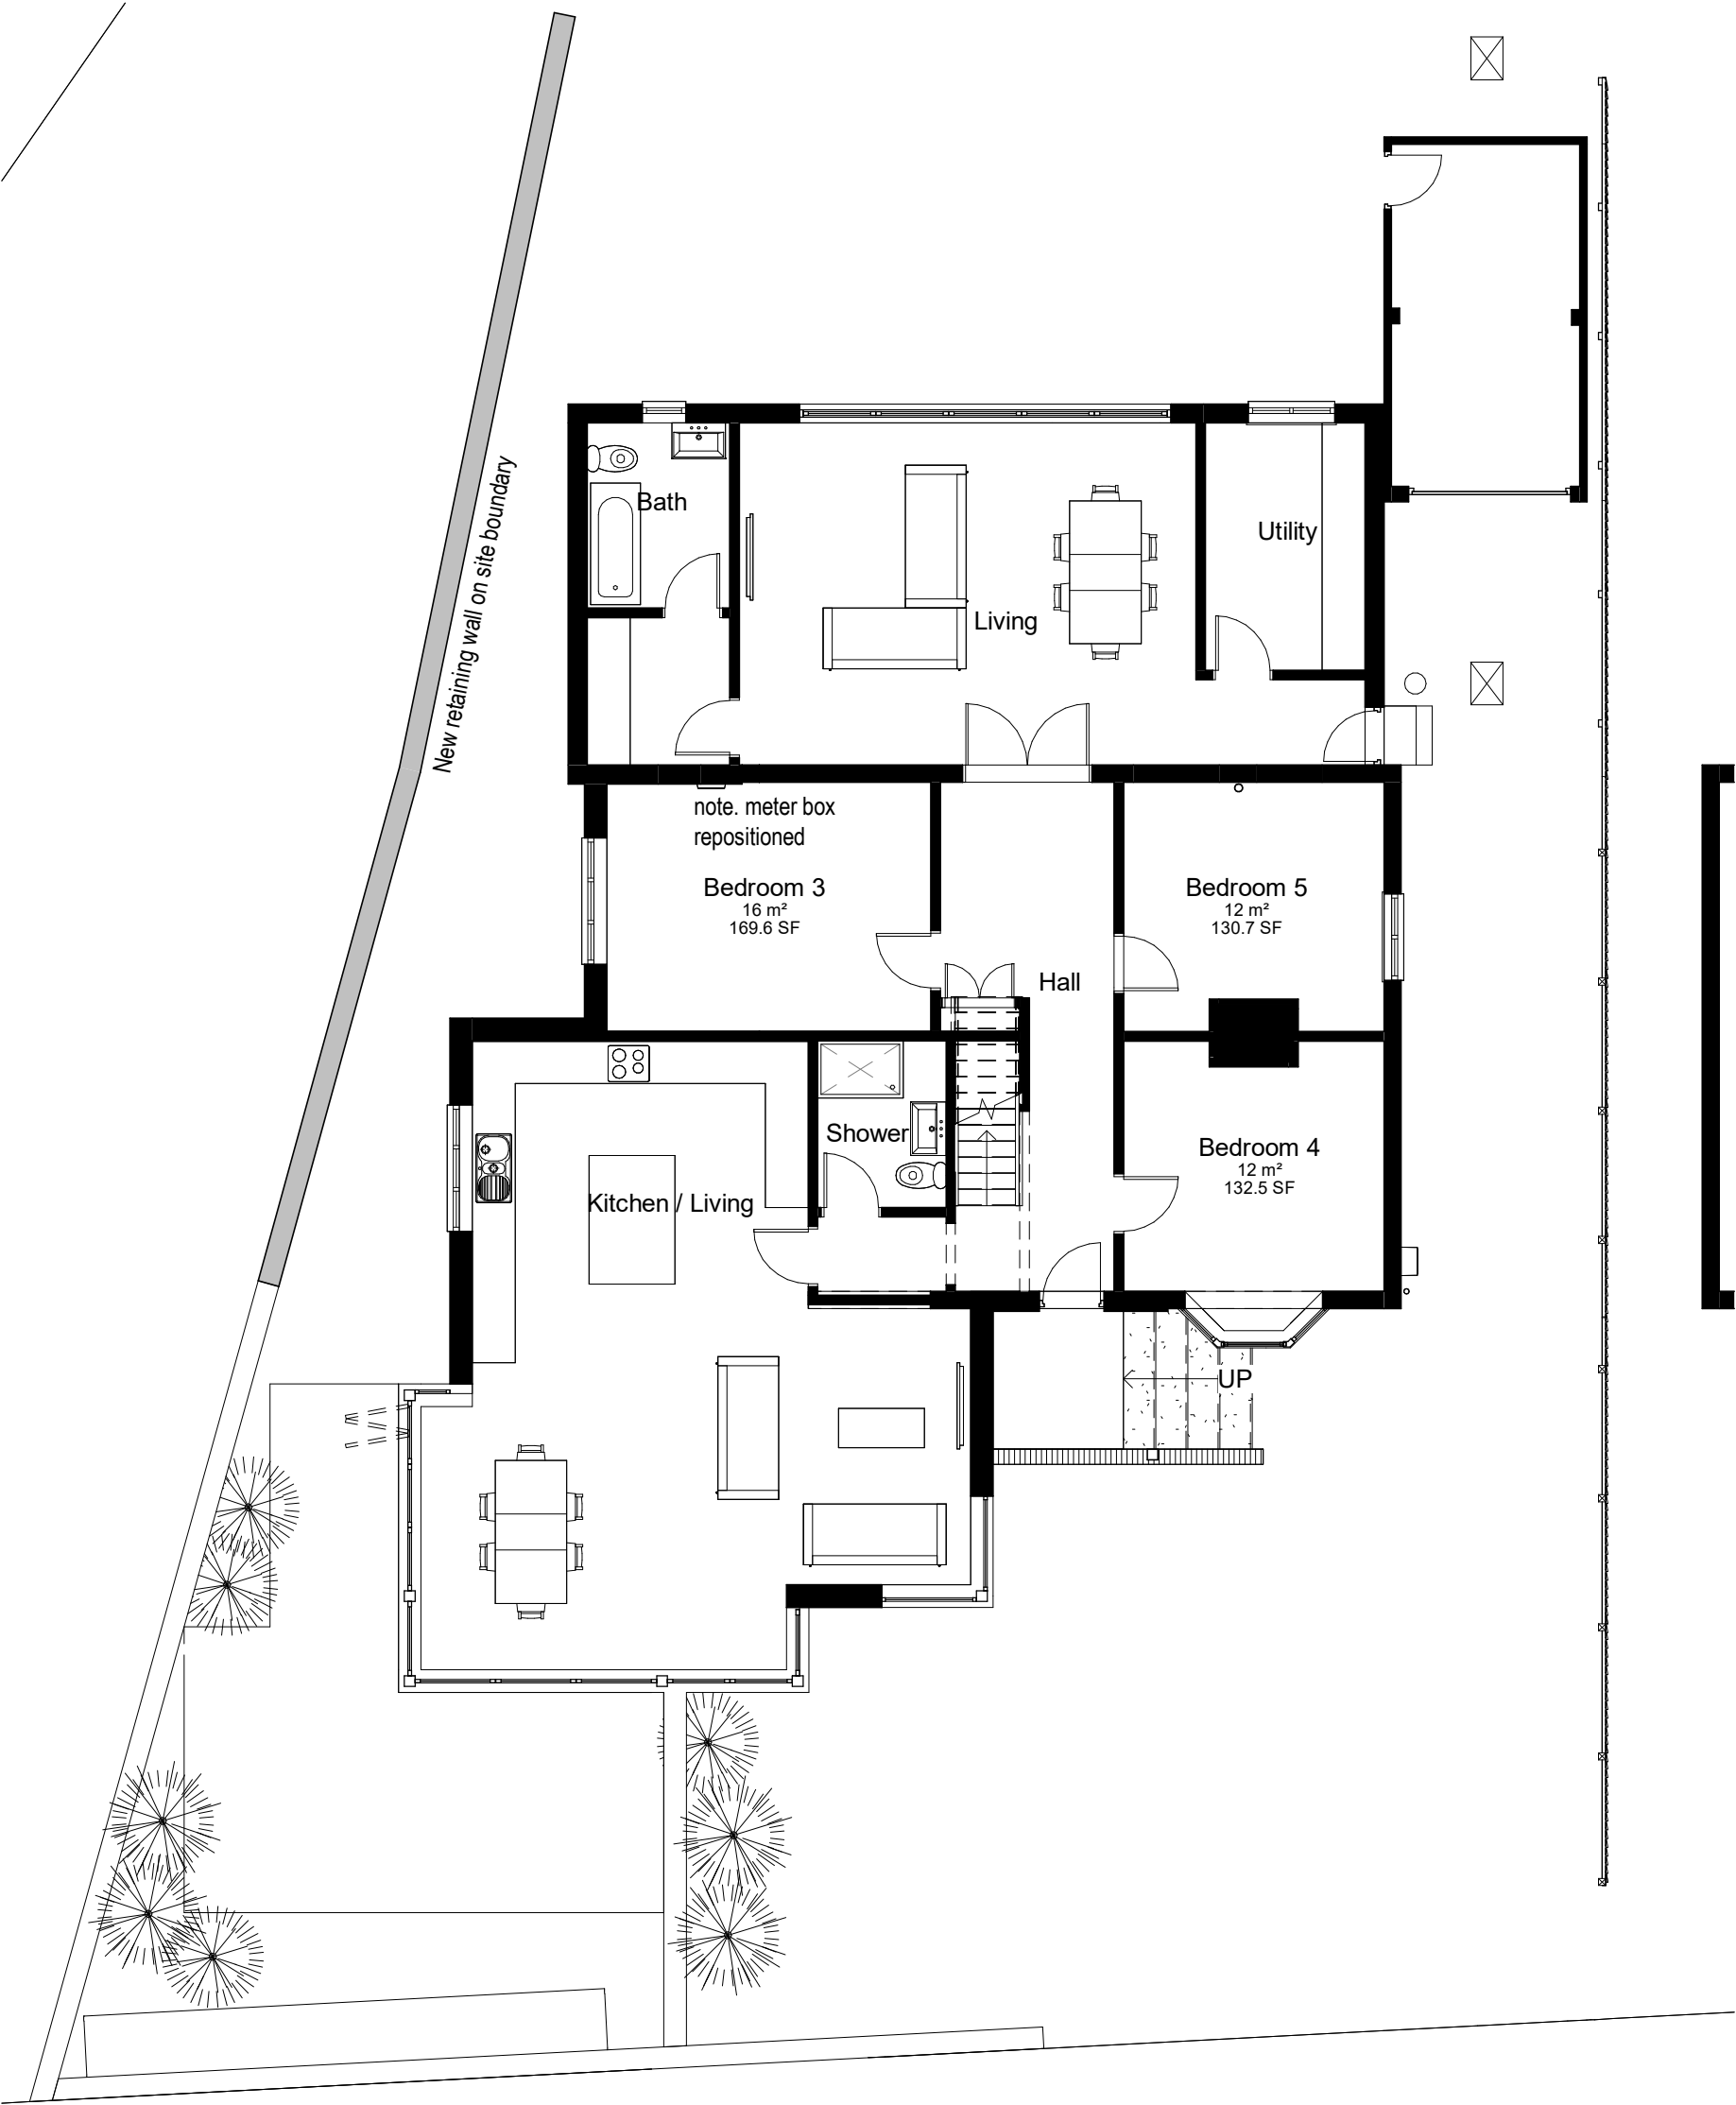

Proposed Ground Floor

1 : 100

PLANNING

PENTANGLE
DESIGN GROUP

SUITE 1, 21 BANCROFT HITCHIN HERTS SG5 1JW
T:01462 431133 E:pdg@pentangledesign.co.uk


JOB TITLE

Proposed Extensions and alterations to
201 Stevenage Road, Hitchin

for -

DRAWING TITLE

Proposed Ground Floor Plan and Elevations

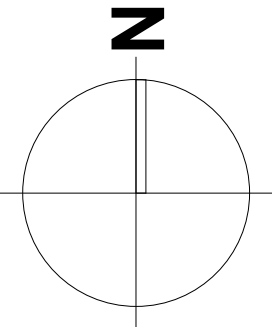

0 5 10 m

SCALE	DRAWING NUMBER	REVISION
1 : 100	04	c
DATE March '26		
SHT SIZE A2		
JOB NUMBER 3983		

ARCHITECTS AND INTERIOR DESIGNERS