


ANY QUERIES REGARDING DIMENSIONS TO BE TAKEN UP WITH PENTANGLE DESIGN GROUP.

ALL DIMENSIONS OF EXISTING BUILDINGS TO BE VERIFIED ON SITE.

THIS DRAWING IS THE COPYRIGHT OF PENTANGLE DESIGN GROUP AND SHALL NOT BE IN ANY WAY USED OR REPRODUCED WITHOUT THEIR PRIOR WRITTEN CONSENT.


NOTES

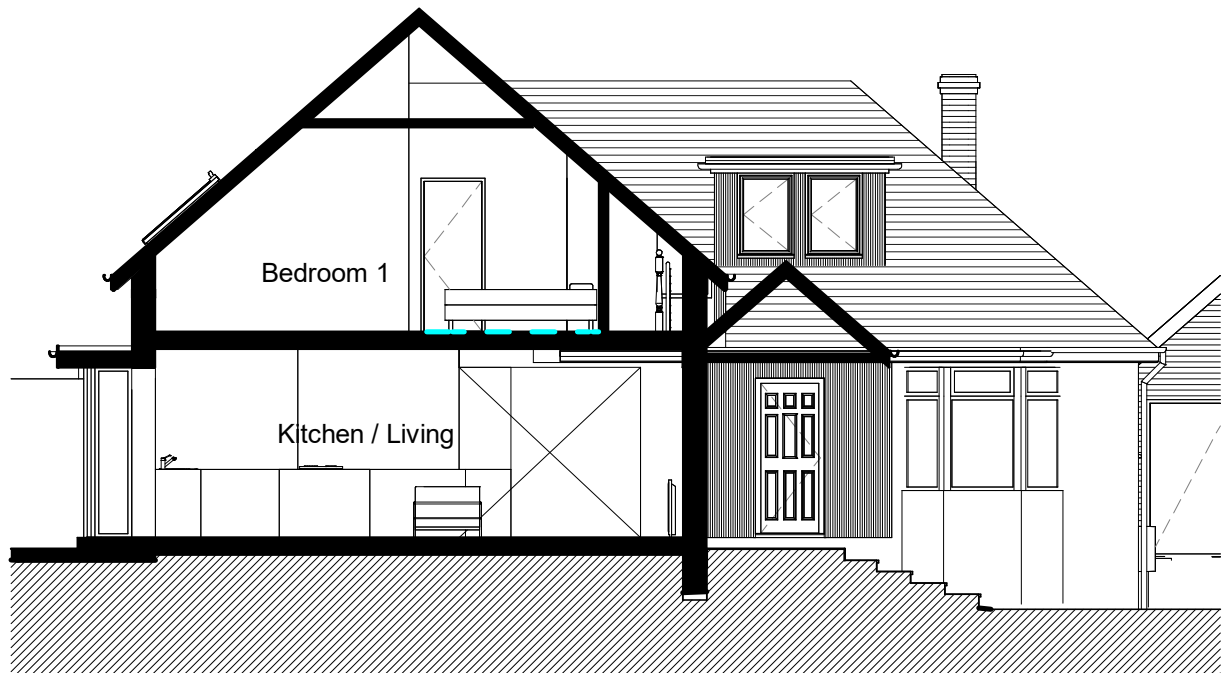


Section C-C
1 : 100




Proposed North Elevation
1 : 100

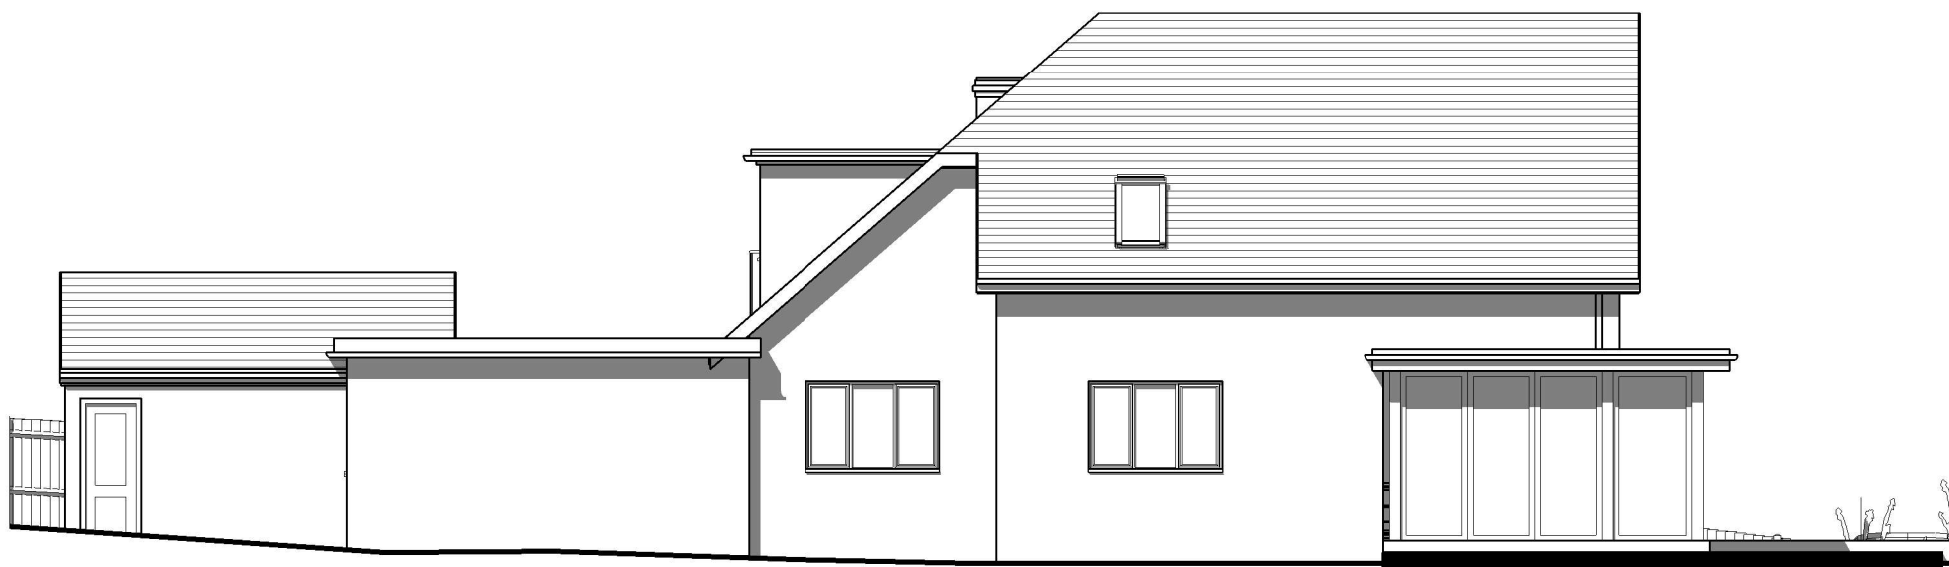


Proposed West Elevation
1 : 100

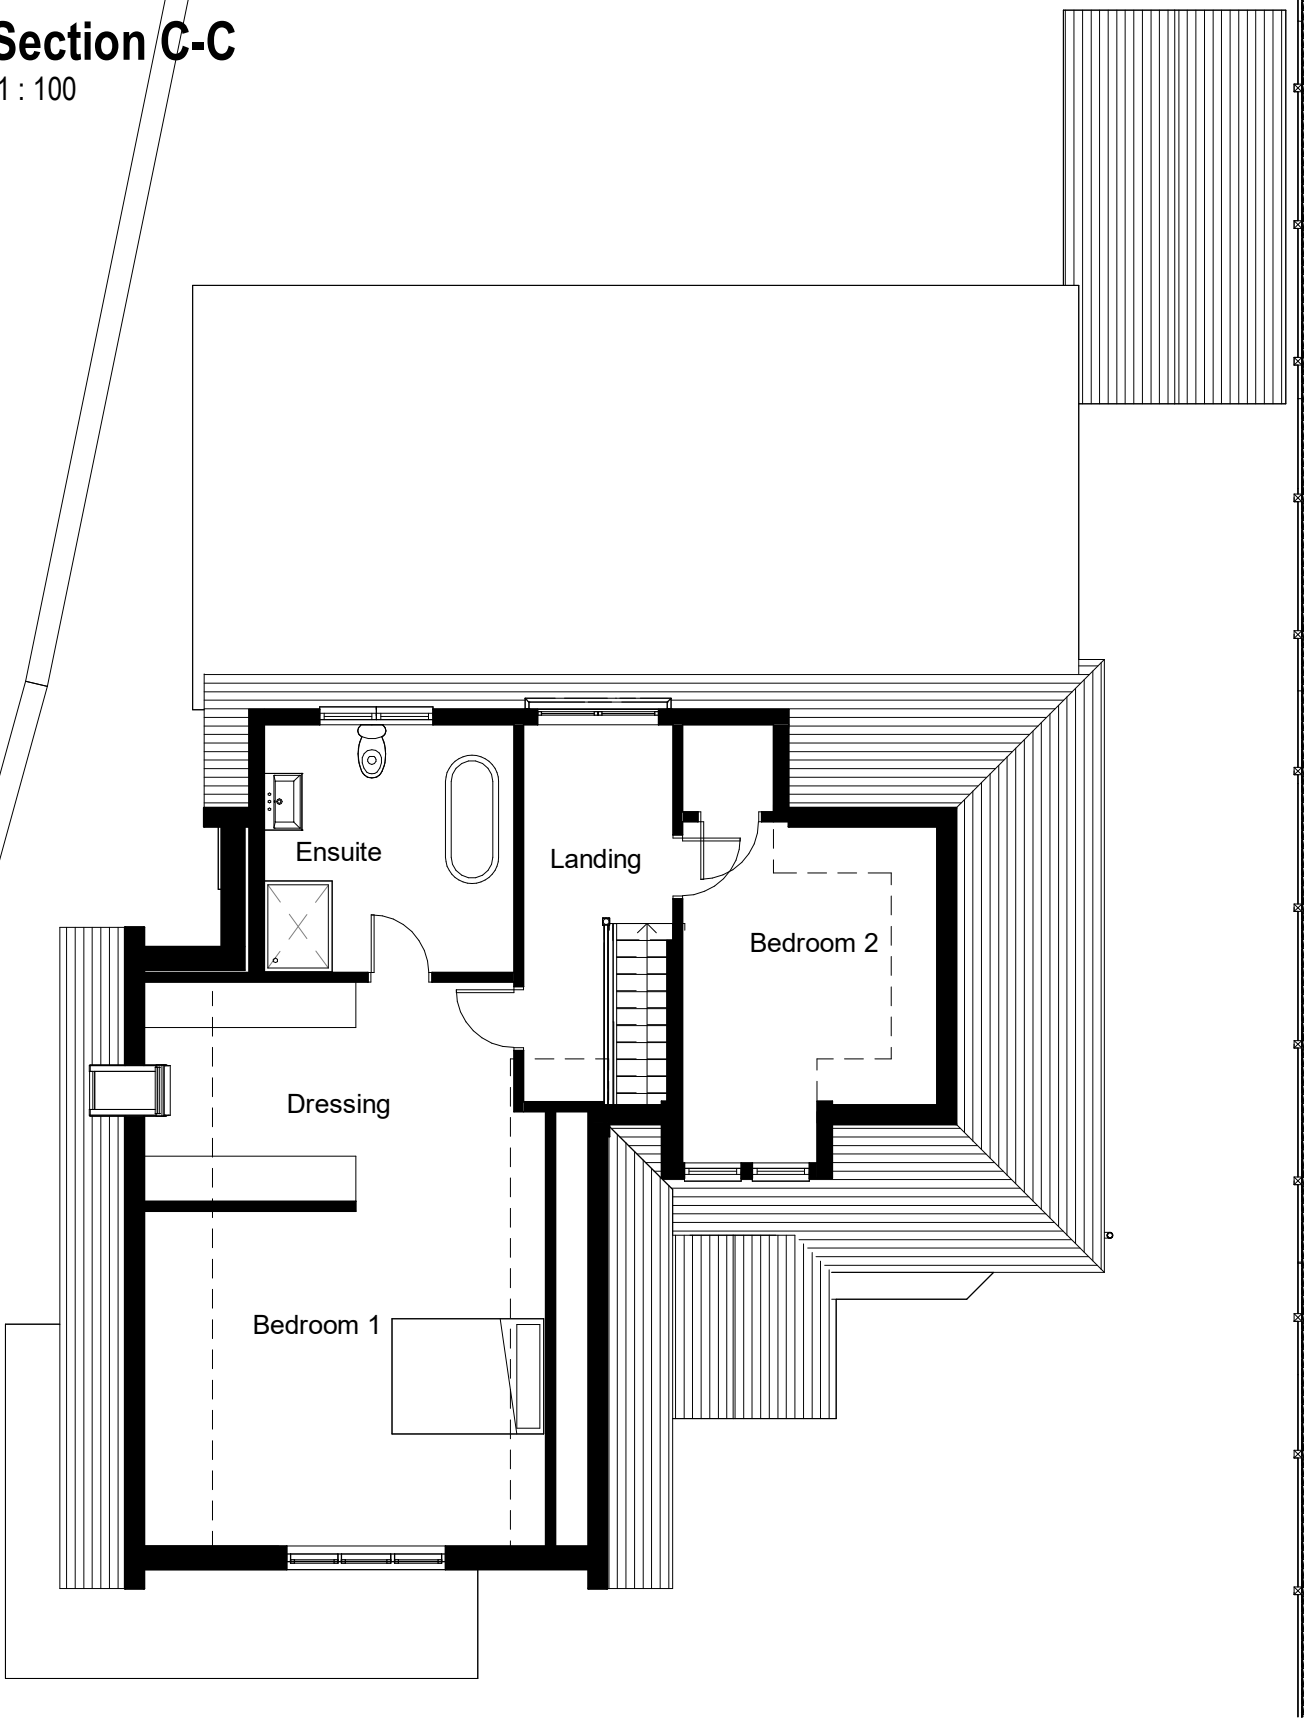

Proposed First Floor
1 : 100

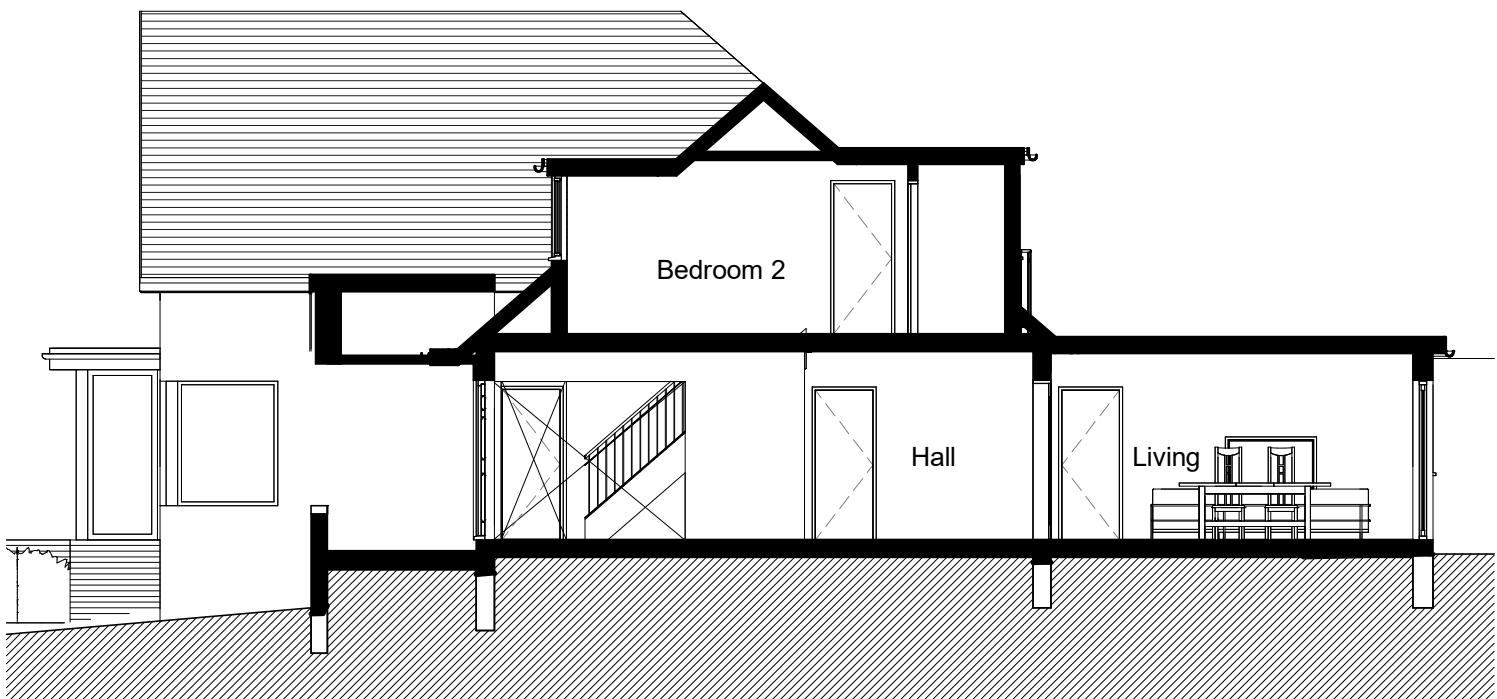

Section B-B
1 : 100

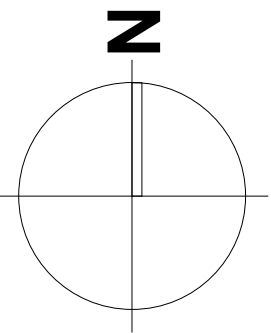

0 5 10 m

PLANNING

PENTANGLE
DESIGN GROUP

SUITE 1, 21 BANCROFT HITCHIN HERTS SG5 1JW
T:01462 431133 E:pdg@pentangledesign.co.uk

JOB TITLE
Proposed Extensions and alterations to
201 Stevenage Road, Hitchin

for -
DRAWING TITLE
Proposed First Floor Plan and Elevations

SCALE	DRAWING NUMBER	REVISION
1 : 100		
DATE March '26		
SHT SIZE A2		
JOB NUMBER		
3983	05	c

ARCHITECTS AND INTERIOR DESIGNERS