

ANY QUERIES REGARDING DIMENSIONS TO BE TAKEN UP WITH PENTANGLE DESIGN GROUP.


ALL DIMENSIONS OF EXISTING BUILDINGS TO BE VERIFIED ON SITE.

THIS DRAWING IS THE COPYRIGHT OF PENTANGLE DESIGN GROUP AND SHALL NOT BE IN ANY WAY USED OR REPRODUCED WITHOUT THEIR PRIOR WRITTEN CONSENT.

NOTES




Existing South Elevation
1 : 100

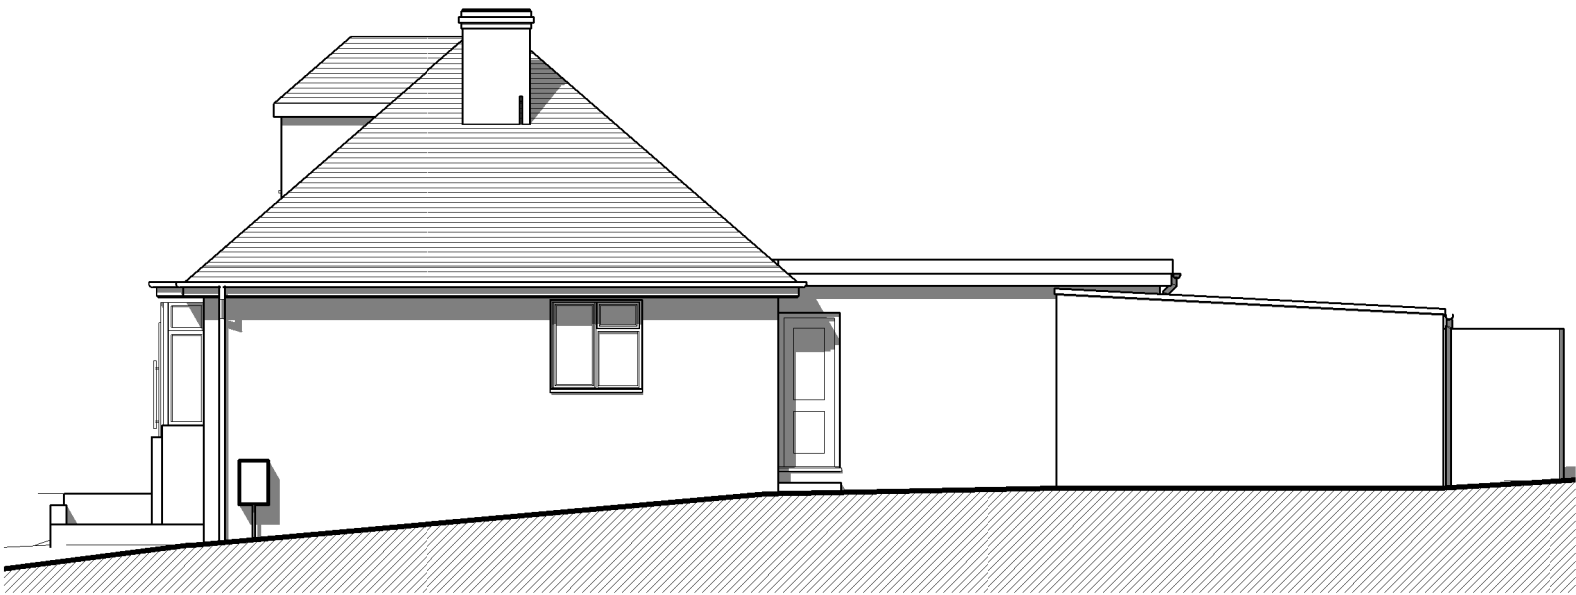


Existing East Elevation
1 : 100




Existing North Elevation
1 : 100

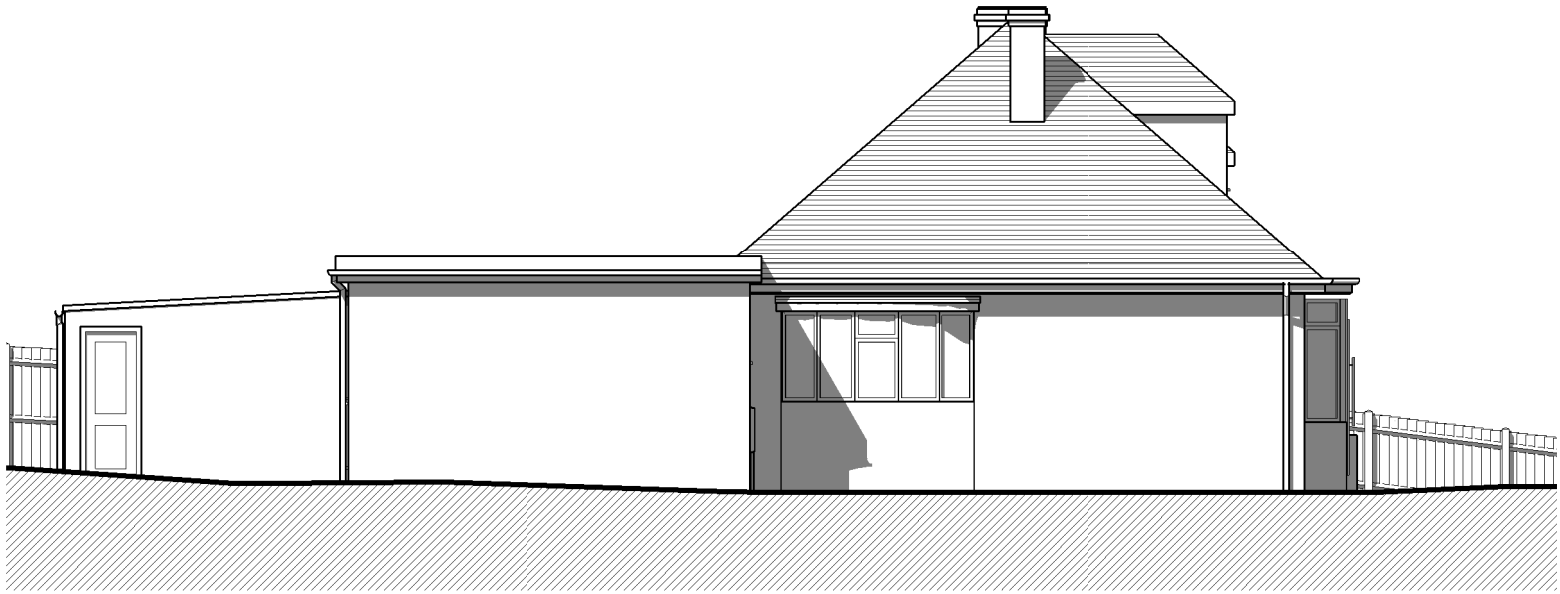


Existing West Elevation
1 : 100

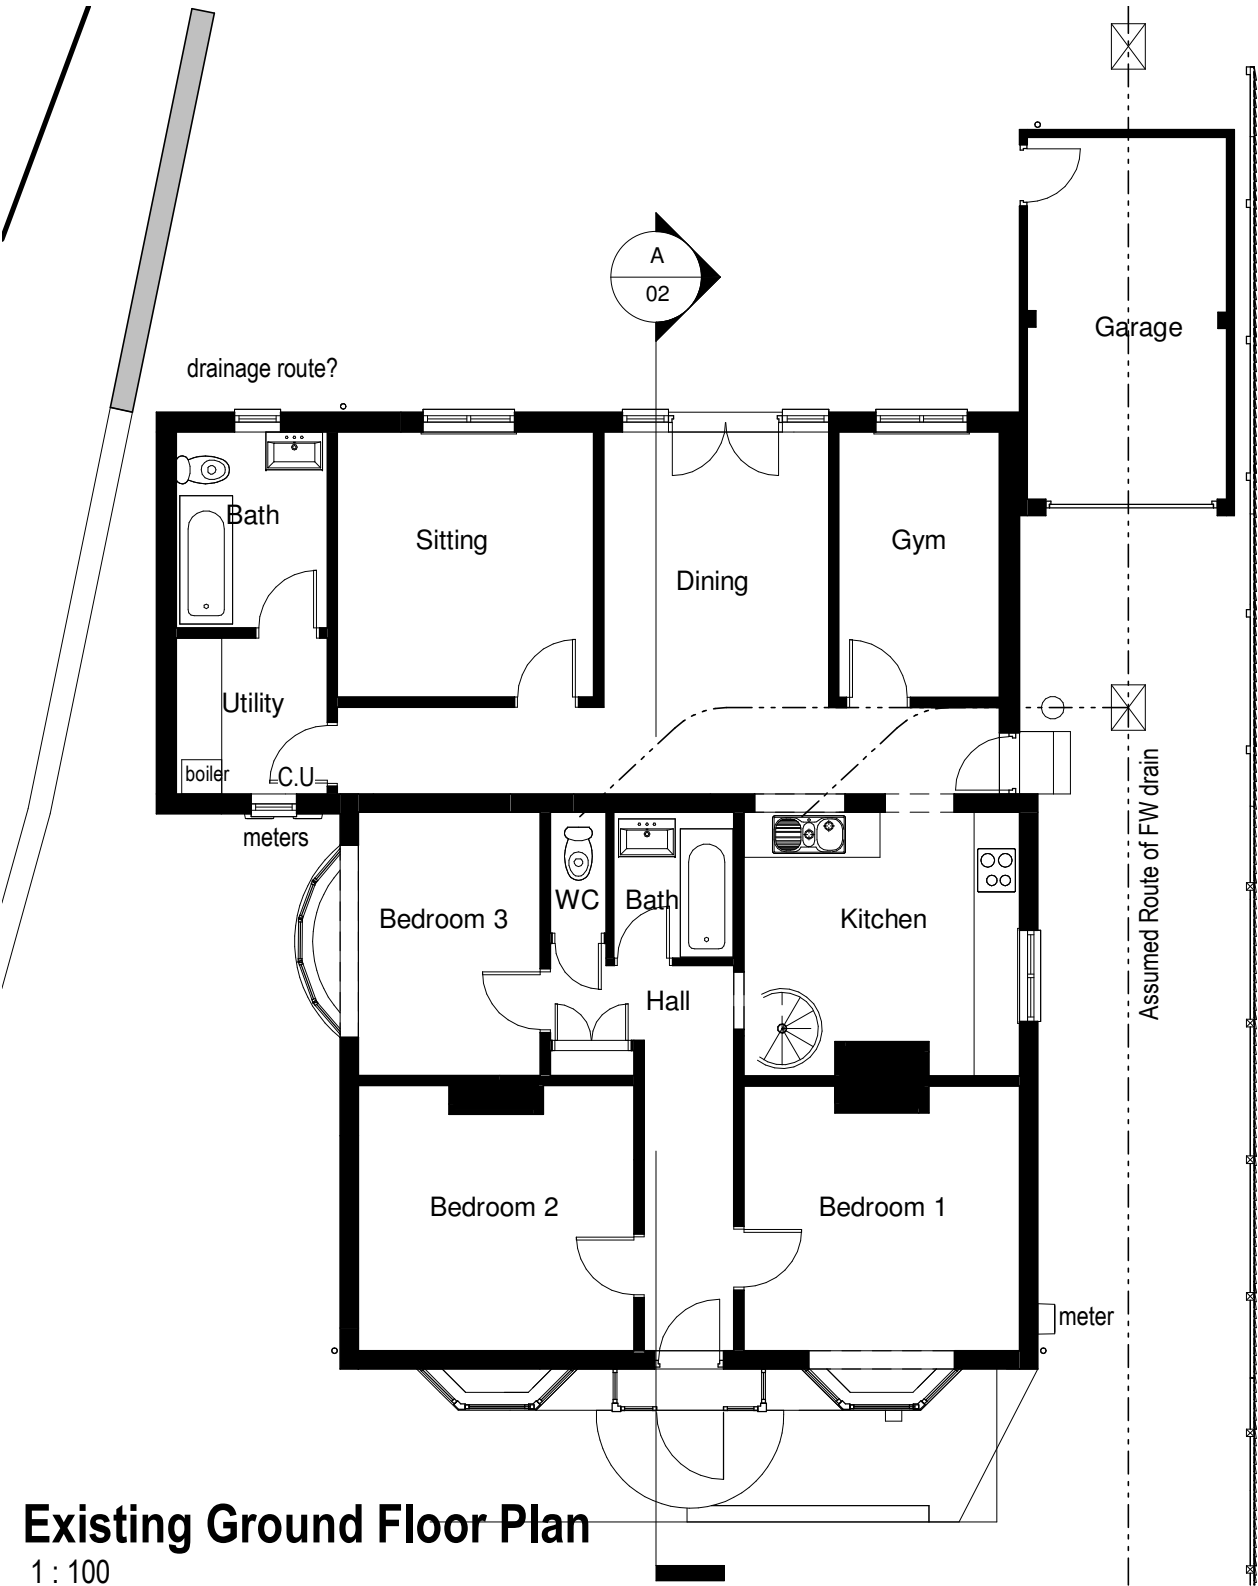

Existing Ground Floor Plan
1 : 100

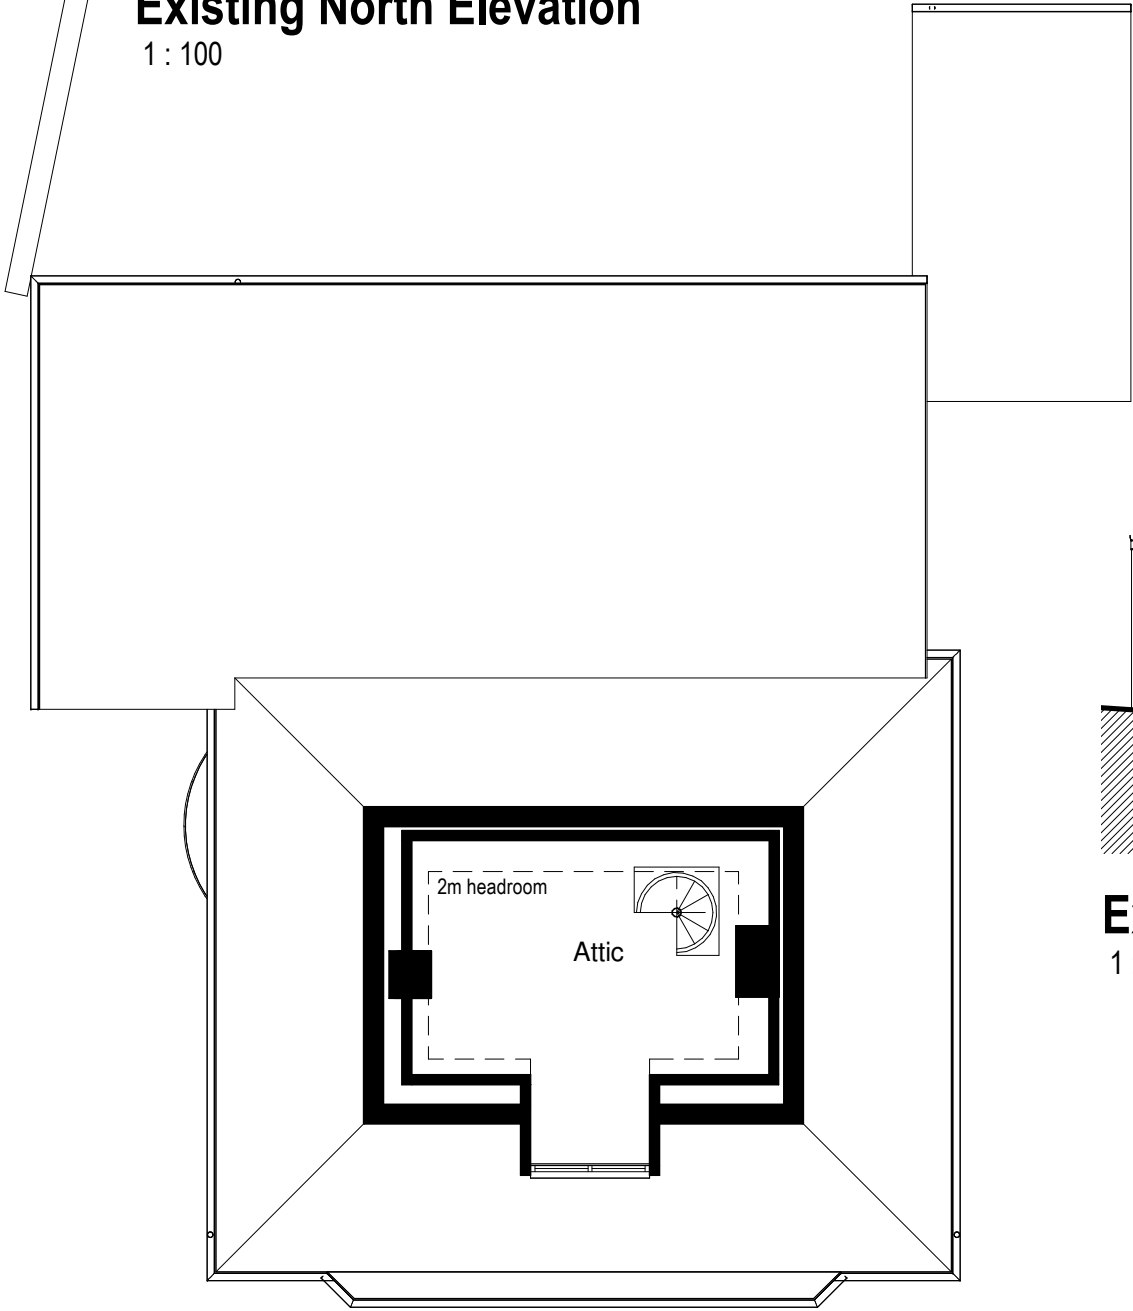

Existing First Floor Plan
1 : 100

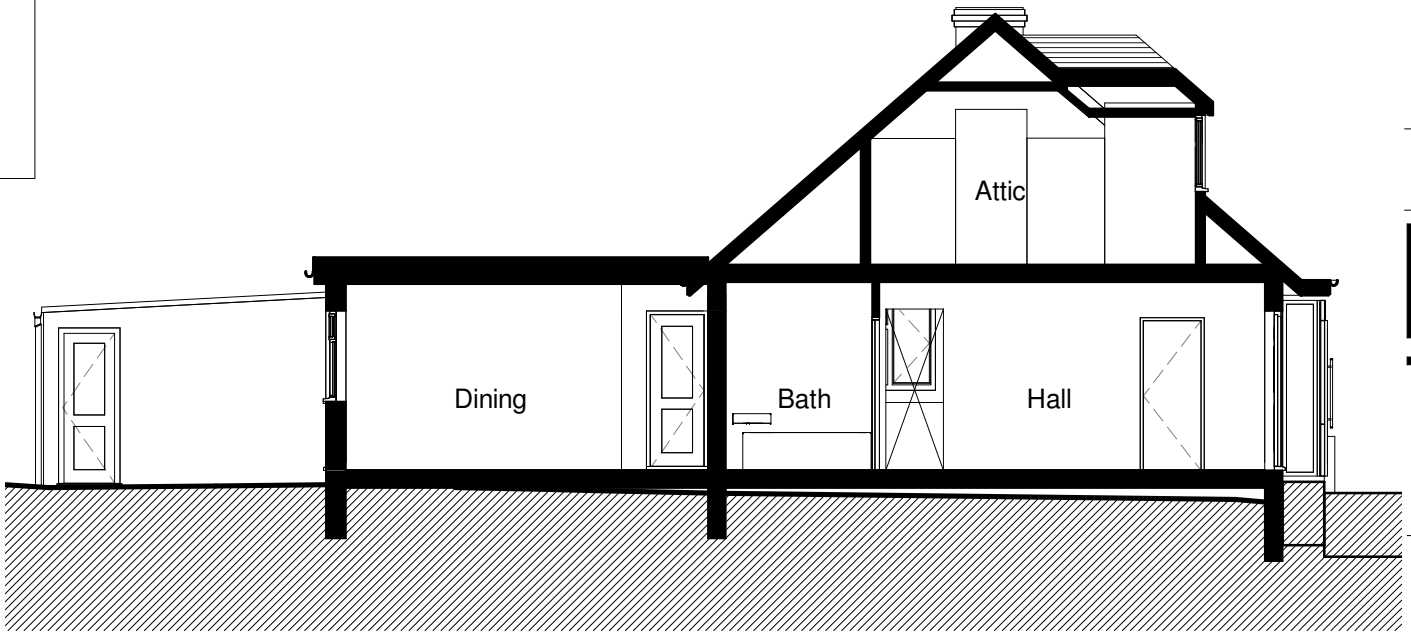

Existing Section A-A
1 : 100

PLANNING
PENTANGLE
DESIGN GROUP

SUITE 1, 21 BANCROFT HITCHIN HERTS SG5 1JW
T:01462 431133 E:pdg@pentangledesign.co.uk

JOB TITLE
Proposed Extensions and alterations to
201 Stevenage Road, Hitchin

for -
DRAWING TITLE
Existing Plans, Elevations and Section

SCALE	DRAWING NUMBER	REVISION
1 : 100	02	A
DATE Jun '21		
SHT SIZE A2		
JOB NUMBER 3690		

ARCHITECTS AND INTERIOR DESIGNERS

