





FRONT ELEVATION

SIDE ELEVATION

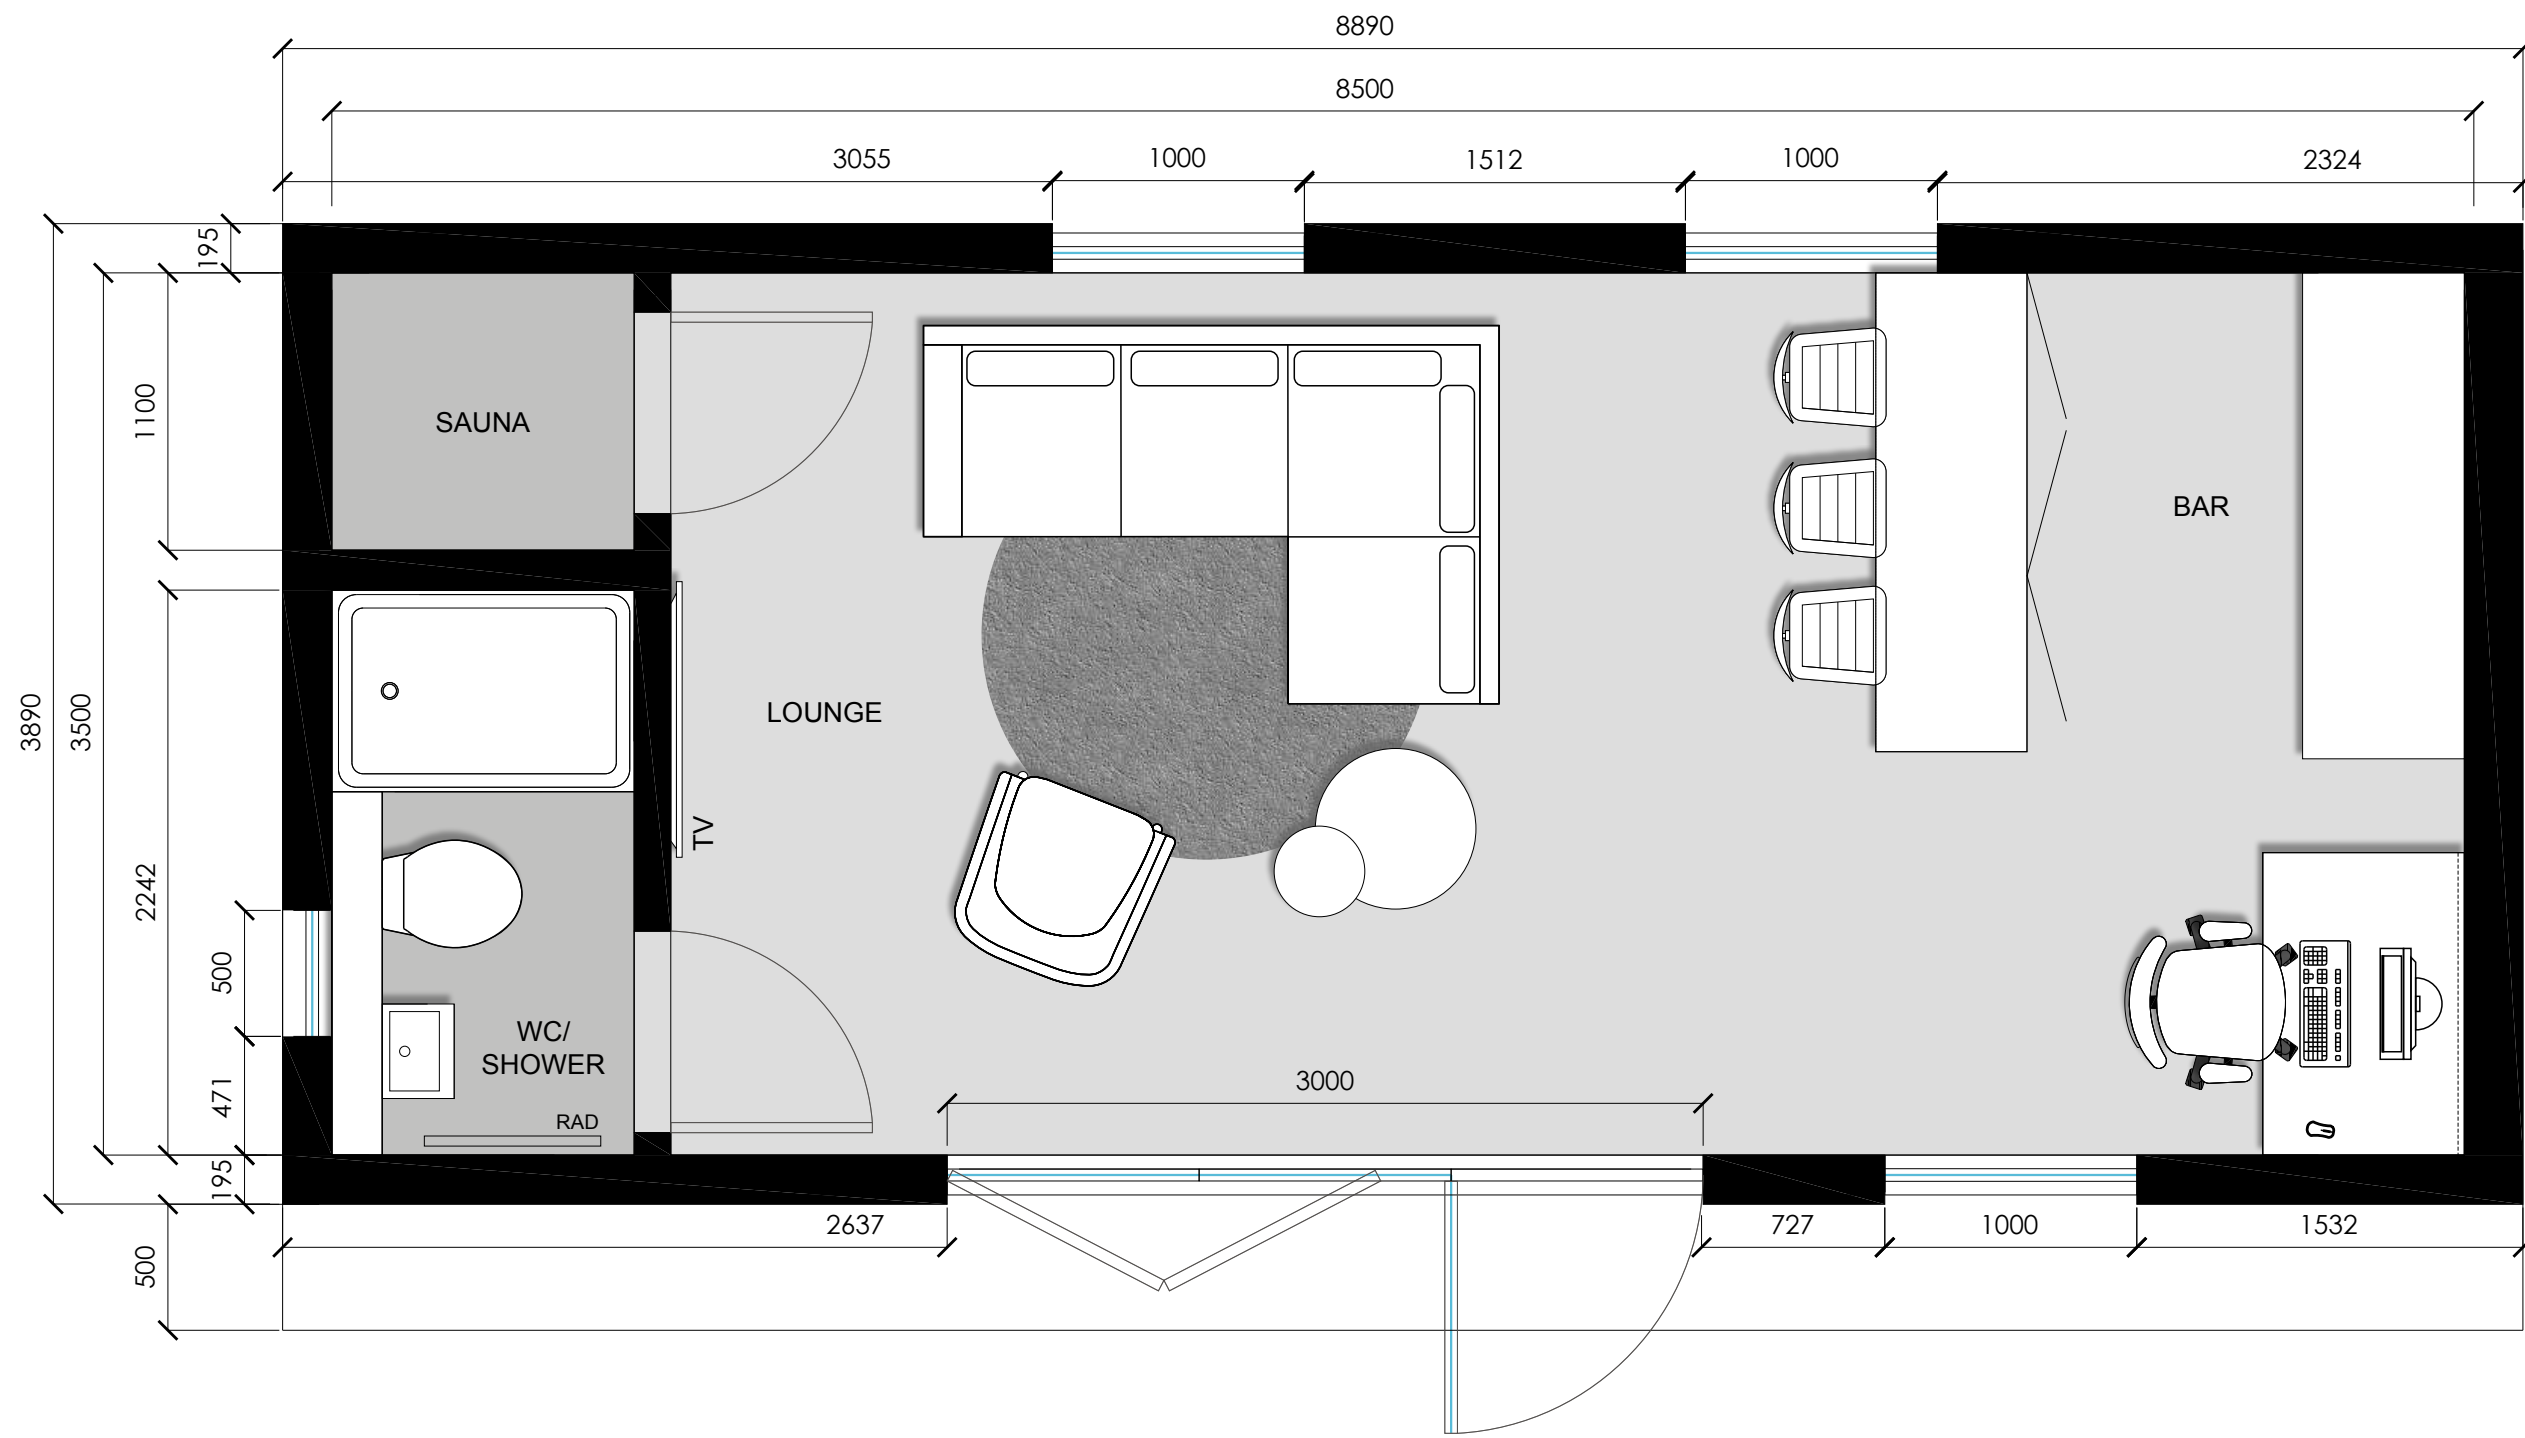

PLAN (LAYOUT)

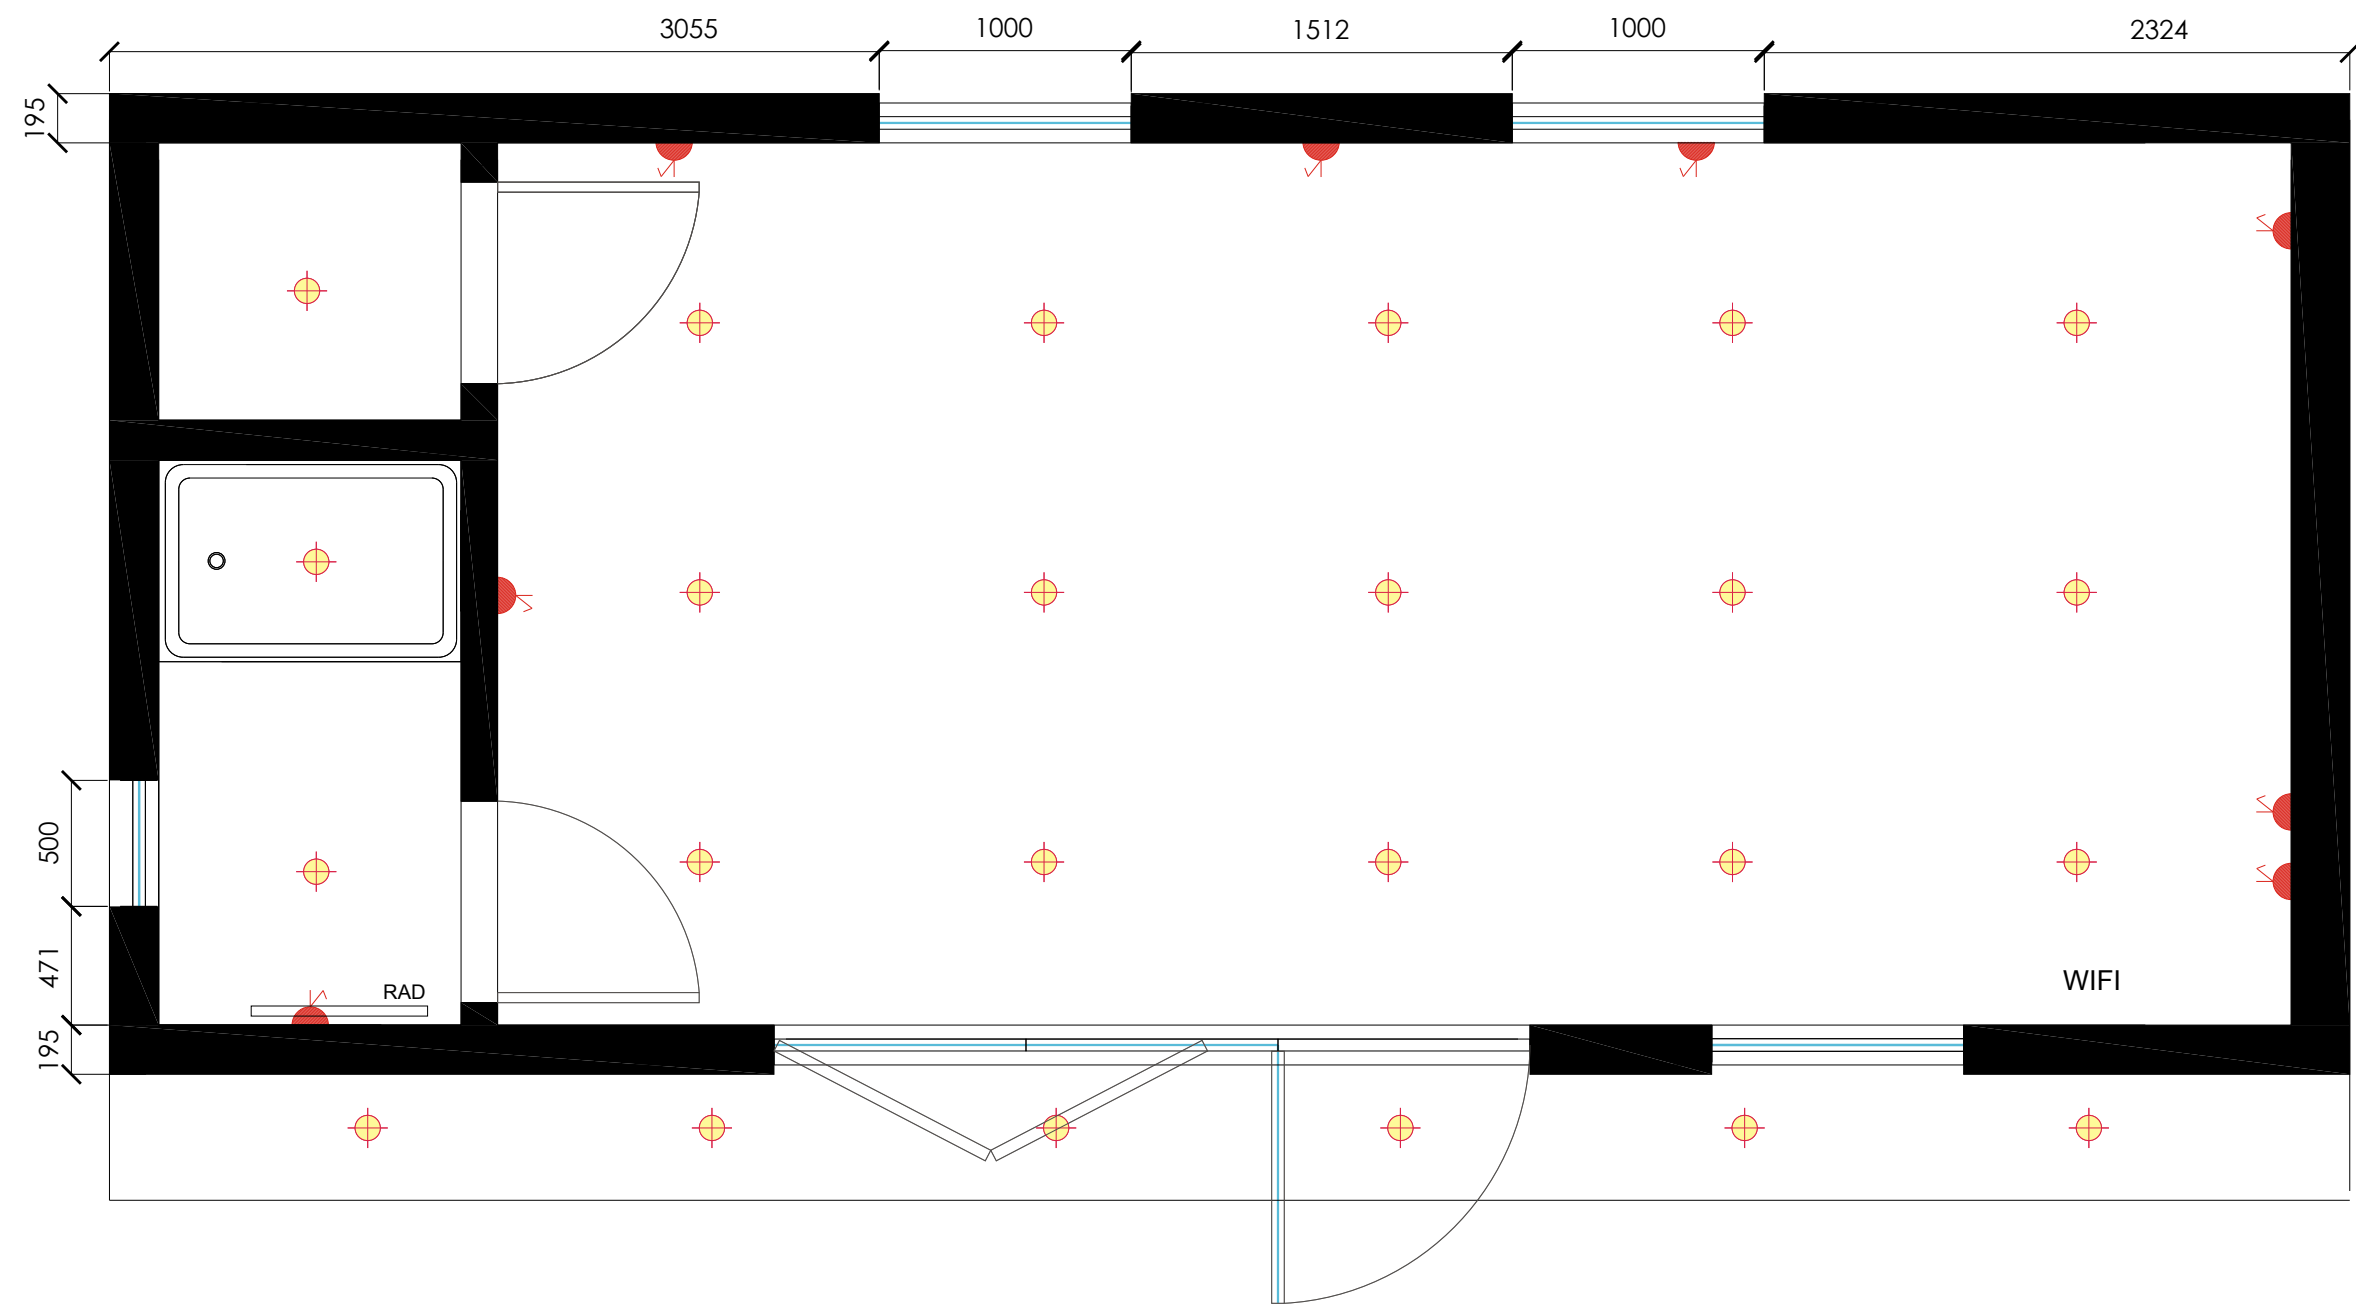

PLAN (POWER & LIGHTING)

MARK WILLIAMSON				PROPOSED DESIGN				
CRAIGLITHY GIPSY LANE, SG3 6DJ				FLOOR		-		
				Date	23.09.24		Scale	1:30@A1
				Designer	LOU		Rev	A
				DWG No. XX.XXX_SK_01				
				The Small Print:				
rev	description	date	name	1. This drawing may not be copied, shown or given to a third party without express permission from Smart Garden Rooms. 2. Do not scale from this drawing. 3. Smart Garden Rooms cannot accept responsibility for the accuracy of scaled plans supplied to us by a third party in hard copy / dwg or pdf. 4. Layout and all dimensions are subject to confirmation on site by Project Manager prior to any works.				
				Tel 01277 611283 Email info@outsidersgardenrooms.co.uk Web www.outsidersgardenrooms.co.uk © Copyright Outsiders Garden Rooms 2024				
								