


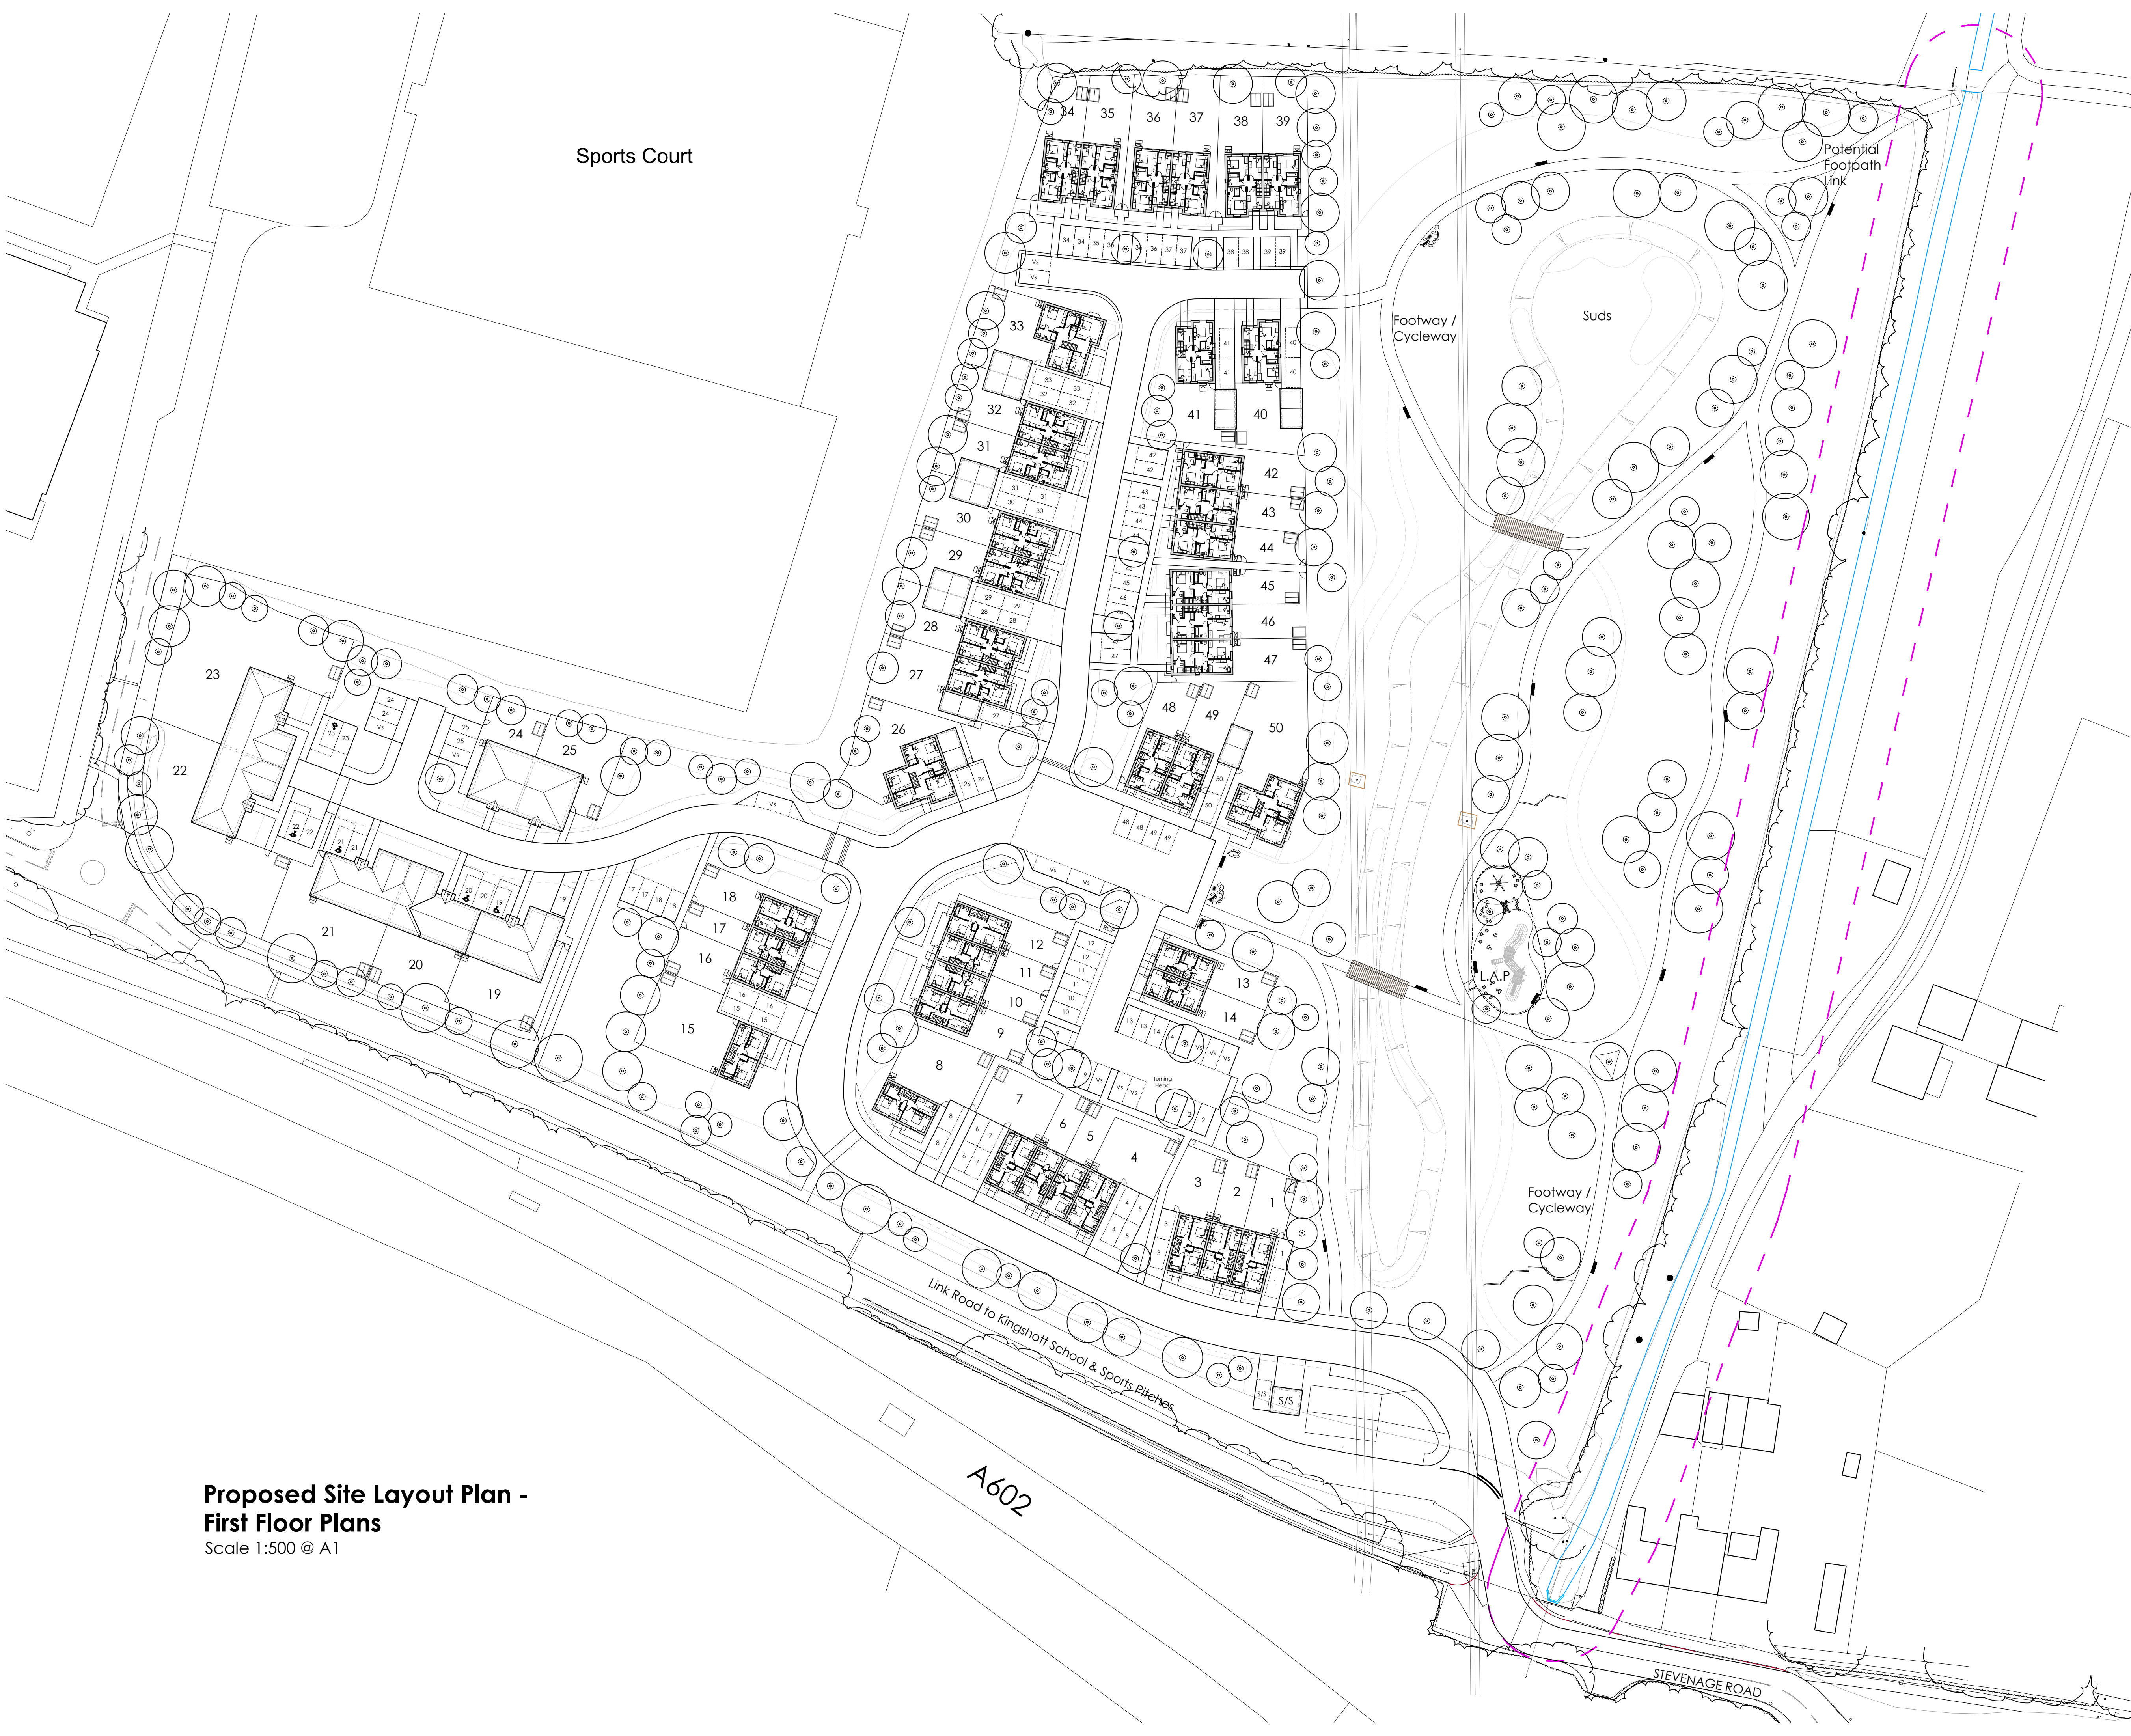


This drawing and the design are the copyright of **ON Architecture Ltd** only.
This drawing should not be copied or reproduced without written consent.

All dimensions are to be checked on site prior to setting out and fabrication and **ON Architecture Ltd** should be notified of any discrepancy prior to proceeding further.

For Construction & Fabrication Purposes - Do not scale from this drawing, use only the illustrated dimensions herein. Additional dimensions are to be requested and checked directly.

Illustrated information from 3rd party consultants/specialists is shown as indicatively only. See other consultant / specialist drawings for full information and detail.

All aspects of the architectural design concerning fire performance / fire safety (whether or not illustrated / annotated) are to be considered as 'For Approval only', irrespective of the drawing status / suitability.

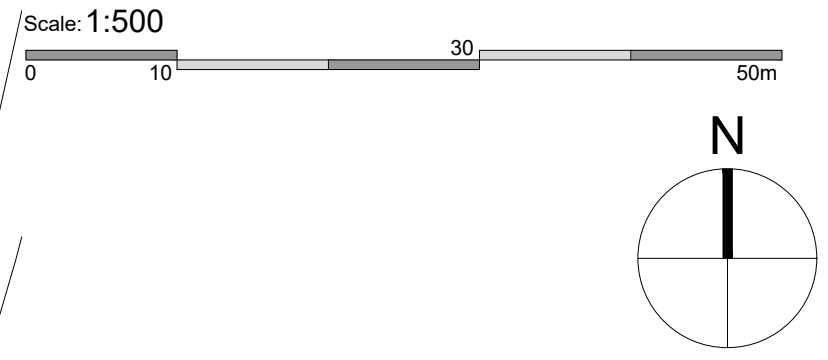

KEY -

---	ASH BROOK STREAM EASEMENT (10m)
-----	---------------------------------

Revision Note & Date		Note		Amended		Checked	
Rev	Date						

Canterbury Studio
Logan House, 51 Andrews Close
Canterbury,
CT1 2RP
info@onarchitecture.co.uk
onarchitecture.co.uk
01227 634334

Project Title
**Proposed Residential Development,
Land at Stevenage Road, Hitchin SG4 7JY
Bugler Homes**

Drawing Title
**Proposed Site Layout Plan -
First Floor Plans**

BM Number
N/A

Scale 1:500@A1	Date Dec 2025	Drawn DK	Checked DK
--------------------------	-------------------------	--------------------	----------------------

Drawing Status
Planning Issue

Project No. 22.102	Drawing No. 12	Status D	Revision
------------------------------	--------------------------	--------------------	----------