



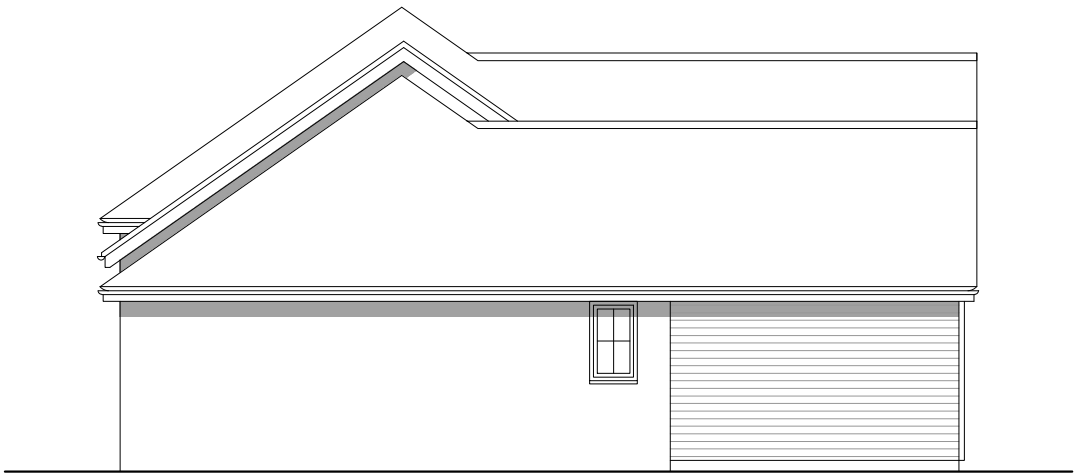


Side Elevation

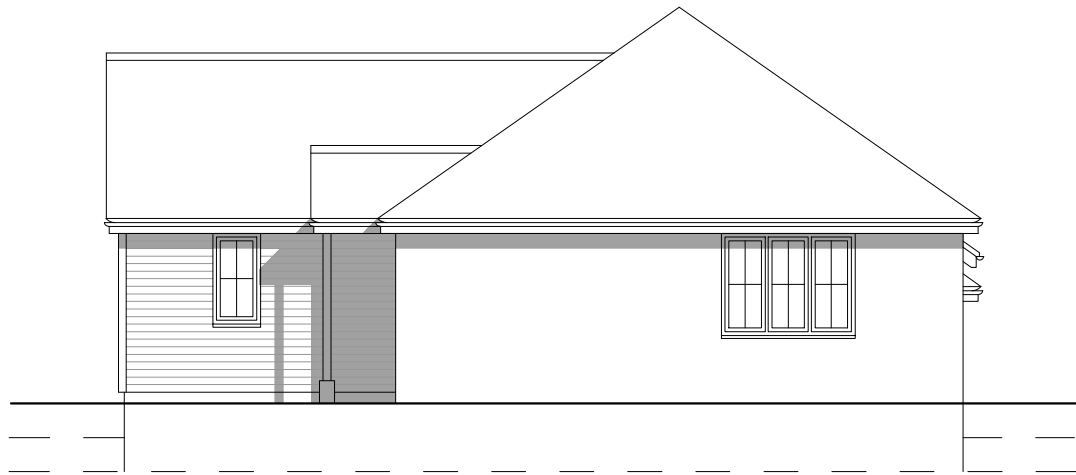

Side Elevation

Plot : 19, 20 & 21
Unit Type : Affordable 3B5P
Area : 107.0m²

Revision Note & Date		Note		Amended		Checked	
Rev	Date						

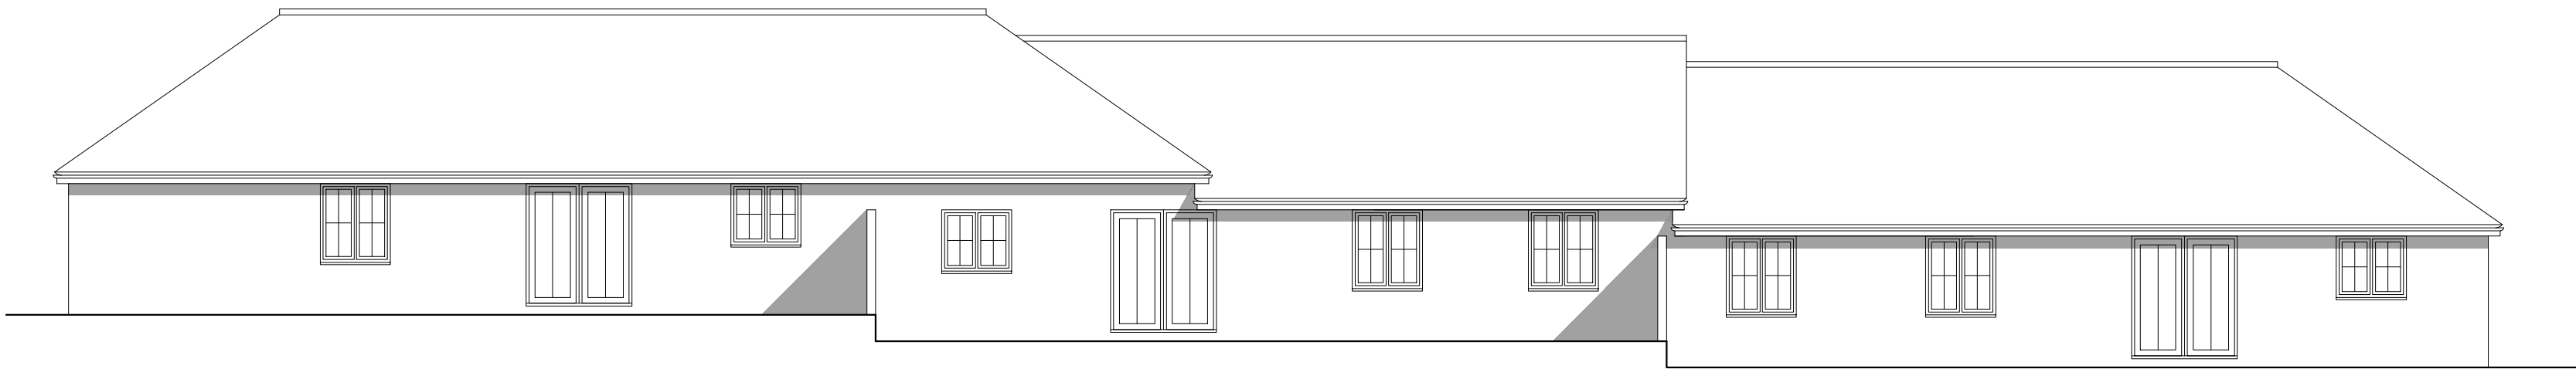

Rear Elevation

ON

ARCH

ITECT

URE

Canterbury Studio
Logan House, 51 Andrews Close
Canterbury,
CT1 2RP
info@onarchitecture.co.uk
onarchitecture.co.uk
01227 634334

Project Title
Proposed Residential Development,
Land at Stevenage Road, Hitchin
Bugler Group Ltd

Drawing Title
Plots 19 20 & 21
Proposed Elevations

BMX Number
N/A

Scale	Date	Drawn	Checked
1:100@A1	Dec 2025	GA	DK

Drawing Status
Planning Issue

Project No.	Drawing No.	Status	Revision
22.102	111	-	-