





Front Elevation



Side Elevation

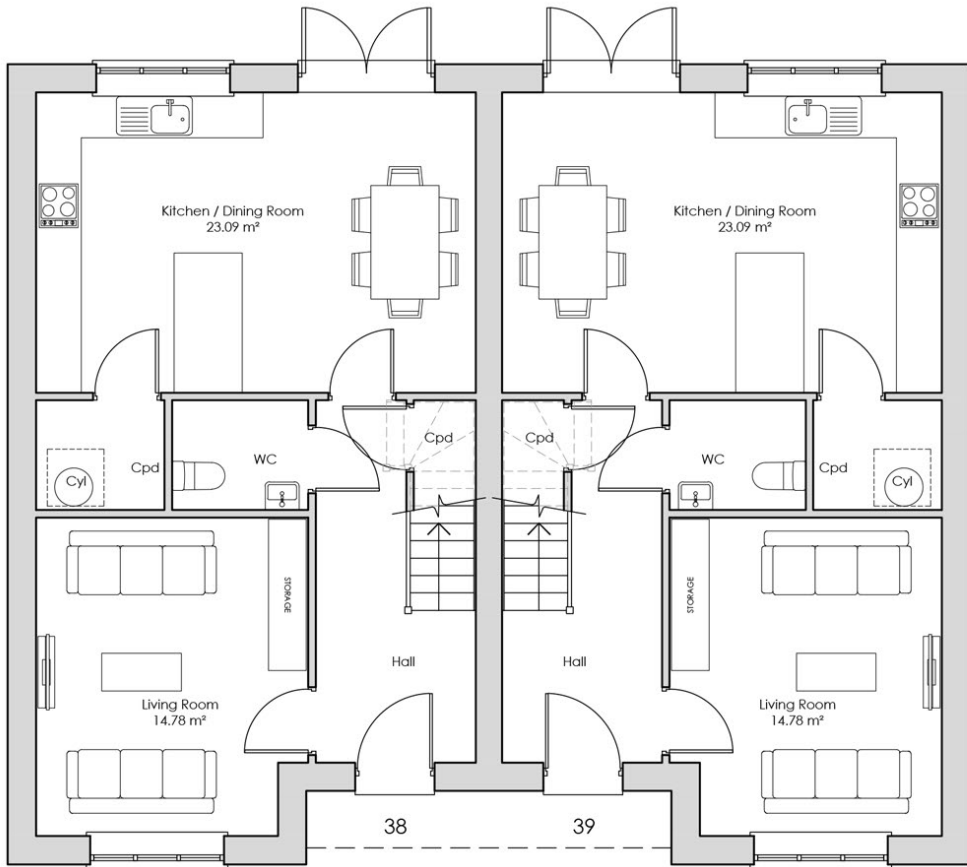

Ground Floor Plan

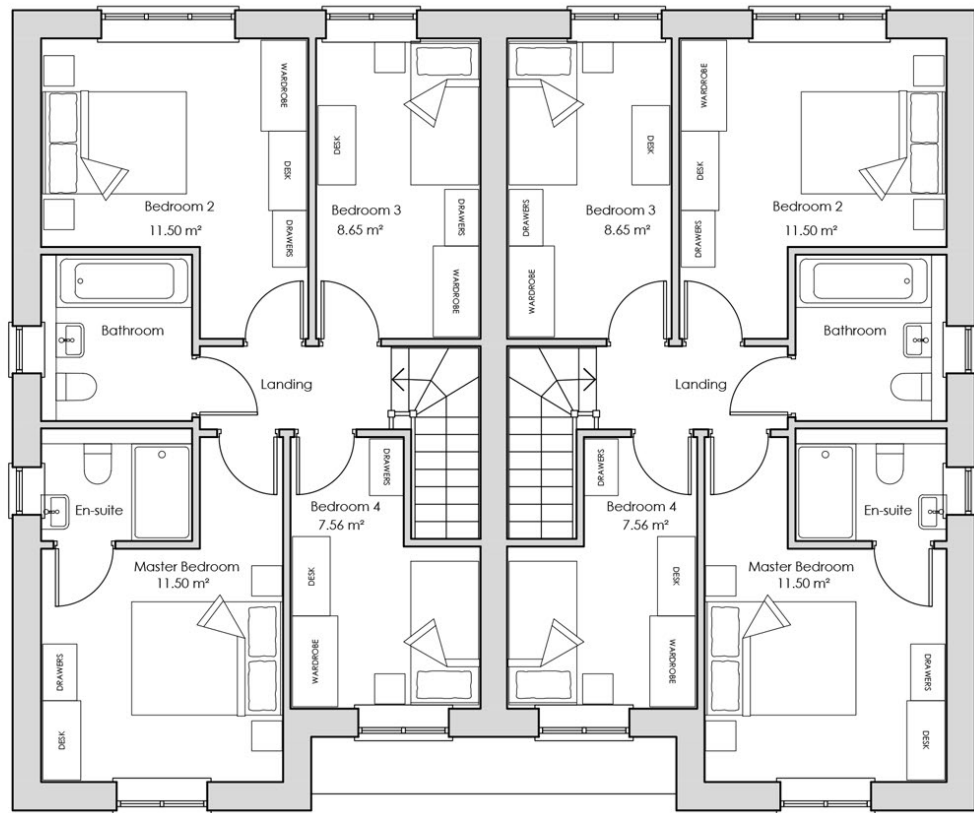

First Floor Plan



Rear Elevation



Side Elevation

This drawing and the design are the copyright of **ON Architecture Ltd only**.
This drawing should not be copied or reproduced without written consent.
All dimensions are to be checked on site prior to setting out and fabrication and **ON Architecture Ltd** should be notified of any discrepancy prior to proceeding further.
For Construction & Fabrication Purposes - Do not scale from this drawing, use only the illustrated dimensions herein. Additional dimensions are to be requested and checked directly.
Illustrated information from 3rd party consultants/specialists is shown as indicatively only See other consultant / specialist drawings for full information and detail.
All aspects of the architectural design concerning fire performance / fire safety (whether or not illustrated / annotated) are to be considered as 'For Approval only, irrespective of the drawing status / suitability.'

Scale: 1:100

0 1 3 5 10m

Unit Type : Private 4B6P
Area : 109.2m²

Revision Note & Date		Note		Amended		Checked	
Rev	Date						

ON

ARCH
TECT
URE

Canterbury Studio
Logan House, St Andrews Close
Canterbury,
CT1 2RP

info@onarchitecture.co.uk
onarchitecture.co.uk
01227 634334

Project Title

Proposed Residential Development,
Land at Stevenage Road, Hitchin
Bugler Group Ltd

Drawing Title

Plots 38 & 39
Proposed Floor Plans & Elevations

BIM Number

N/A

Scale

1:100@A1

Date

Dec 2025

Drawn

GA

Checked

DK

Drawing Status

Planning Issue

Project No.

22.102

Drawing No.

121

Status

-

Revision

-