




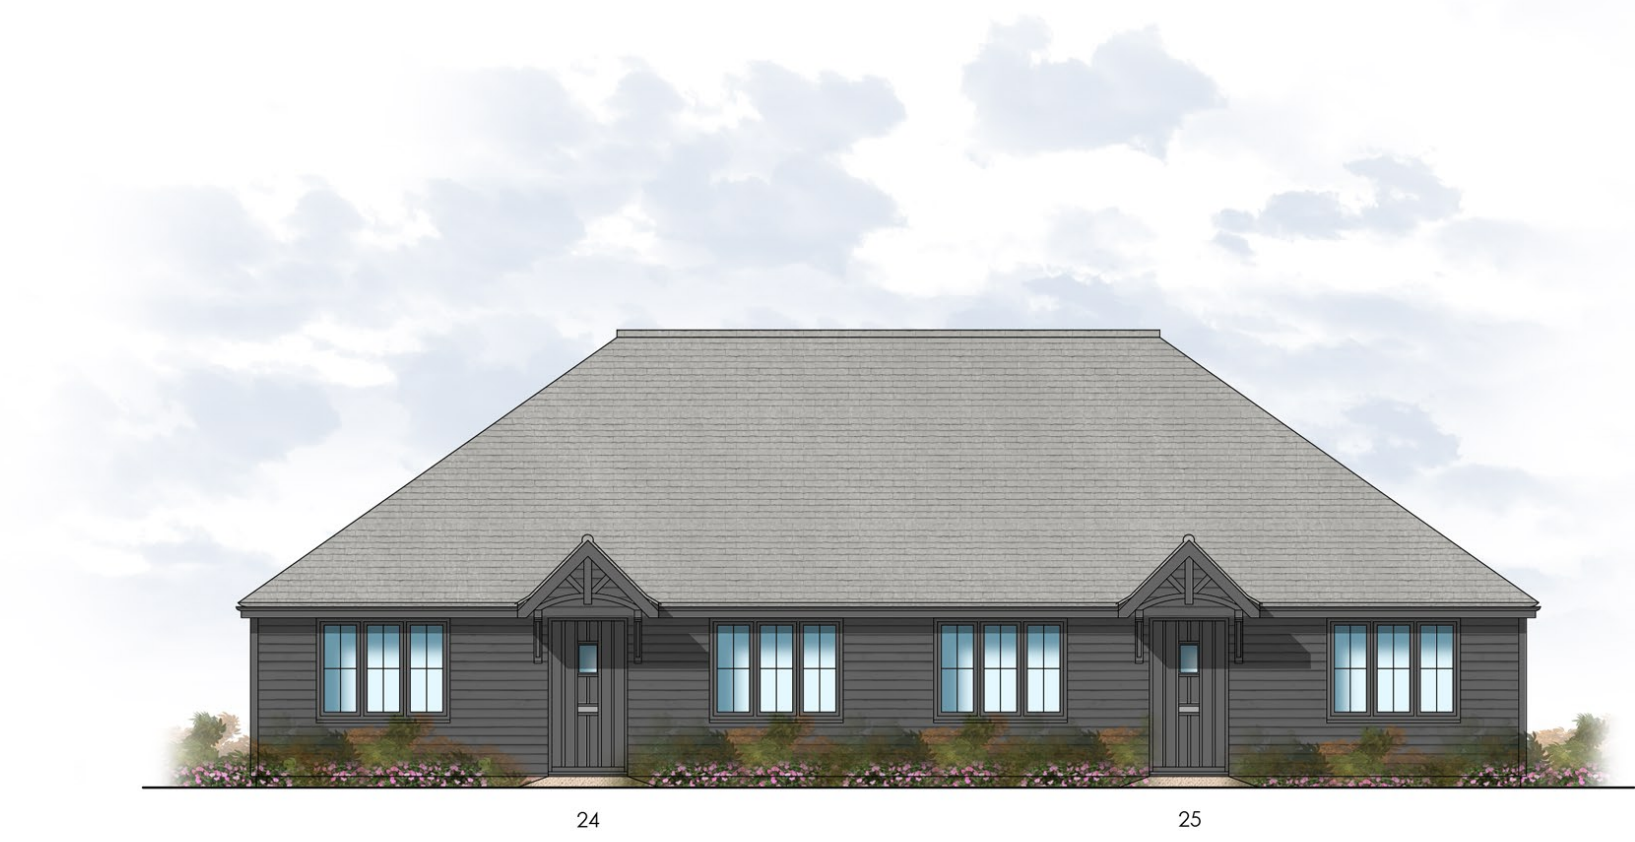


Front Elevation

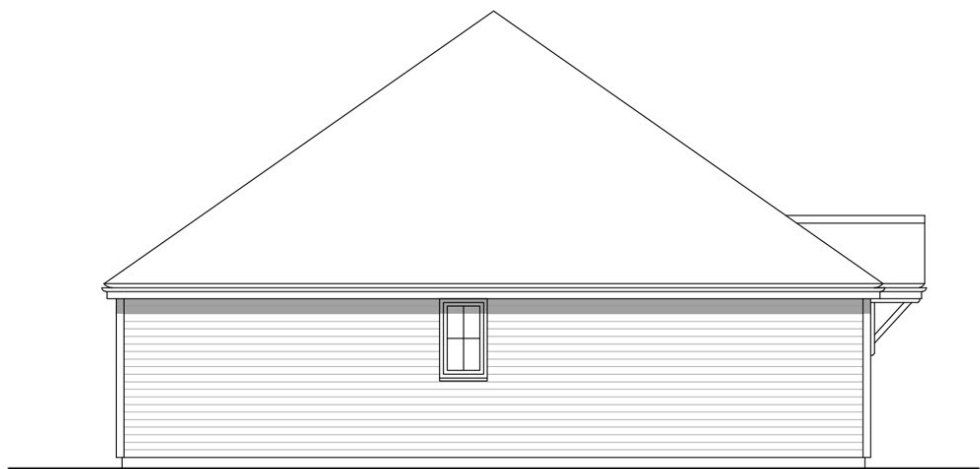


Side Elevation

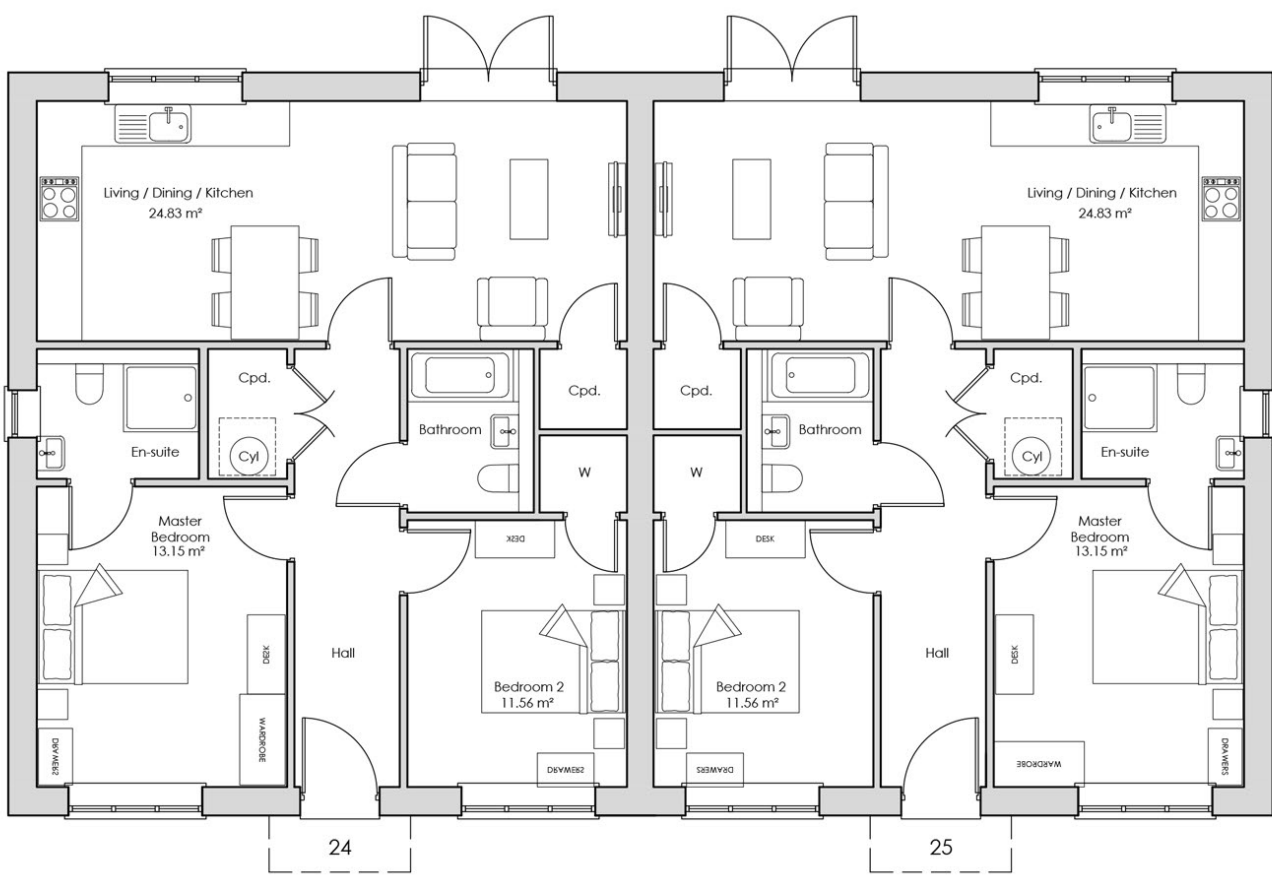

Ground Floor Plan

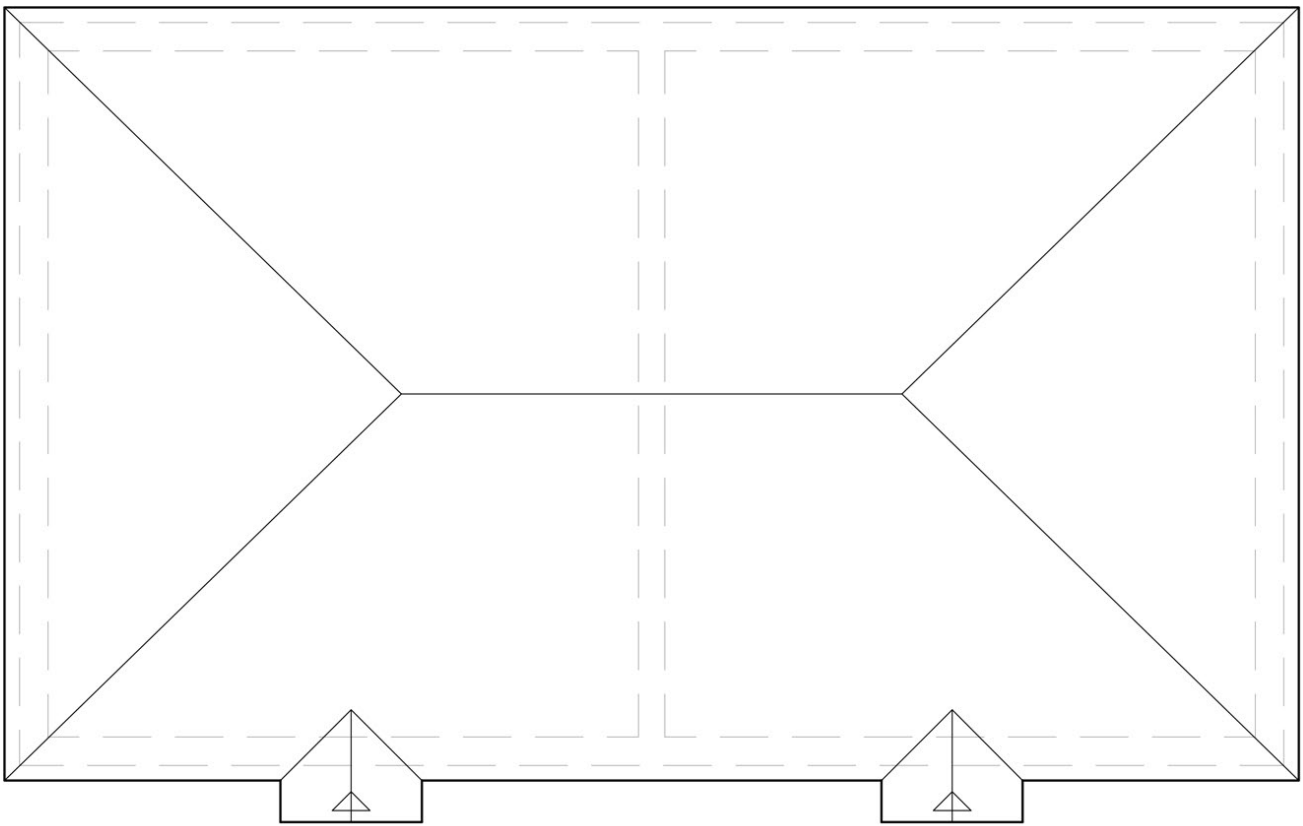

First Floor Plan

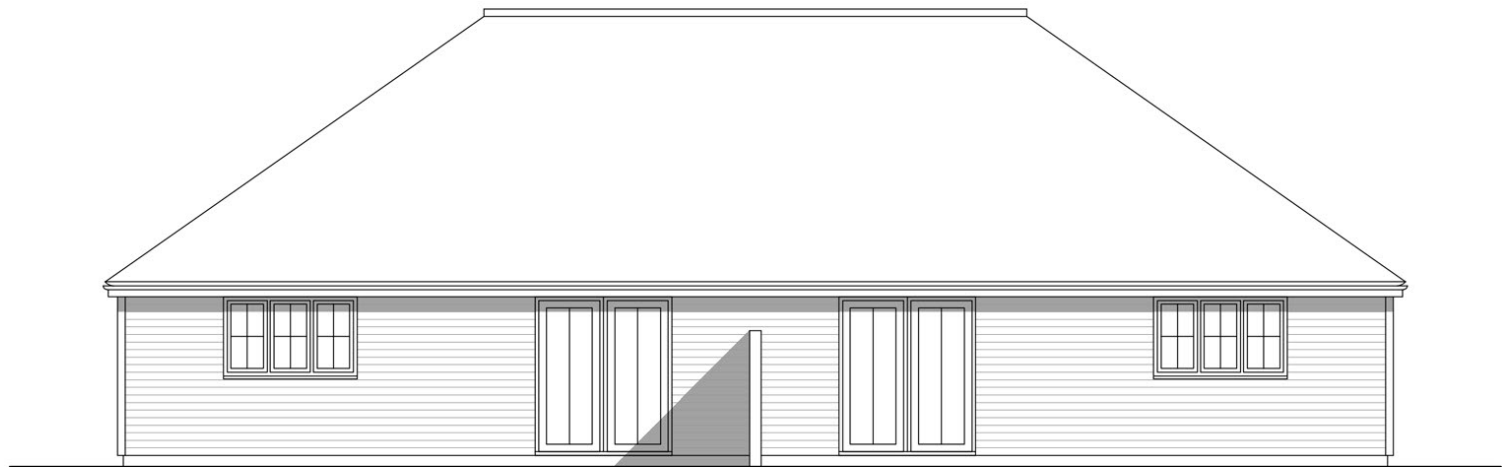

Rear Elevation



Side Elevation

This drawing and the design are the copyright of **ON Architecture Ltd only**.
This drawing should not be copied or reproduced without written consent.
All dimensions are to be checked on site prior to setting out and fabrication and **ON Architecture Ltd** should be notified of any discrepancy prior to proceeding further.
For Construction & Fabrication Purposes - Do not scale from this drawing, use only the illustrated dimensions herein. Additional dimensions are to be requested and checked directly.
Illustrated information from 3rd party consultants/specialists is shown as indicatively only See other consultant / specialist drawings for full information and detail.
All aspects of the architectural design concerning fire performance / fire safety (whether or not illustrated / annotated) are to be considered as 'For Approval only, irrespective of the drawing status / suitability.'

Scale: 1:100
0 1 3 5 10m

Unit Type : Affordable 2B4P
Area : 70.8m²

Revision Note & Date		Note		Amended		Checked	
Rev	Date						

ON ARCHITECTURE
Canterbury Studio
Logan House, St Andrews Close
Canterbury,
CT1 2RP
info@onarchitecture.co.uk
onarchitecture.co.uk
01227 654334

Project Title
**Proposed Residential Development,
Land at Stevenage Road, Hitchin
Bugler Group Ltd**

Drawing Title
**Plots 24 & 25
Proposed Floor Plans & Elevations**

BIM Number
N/A
Scale
1:100@A1
Date
Dec 2025
Drawn
GA
Checked
DK

Drawing Status
Planning Issue

Project No.	Drawing No.	Status	Revision
22.102	113	-	-