



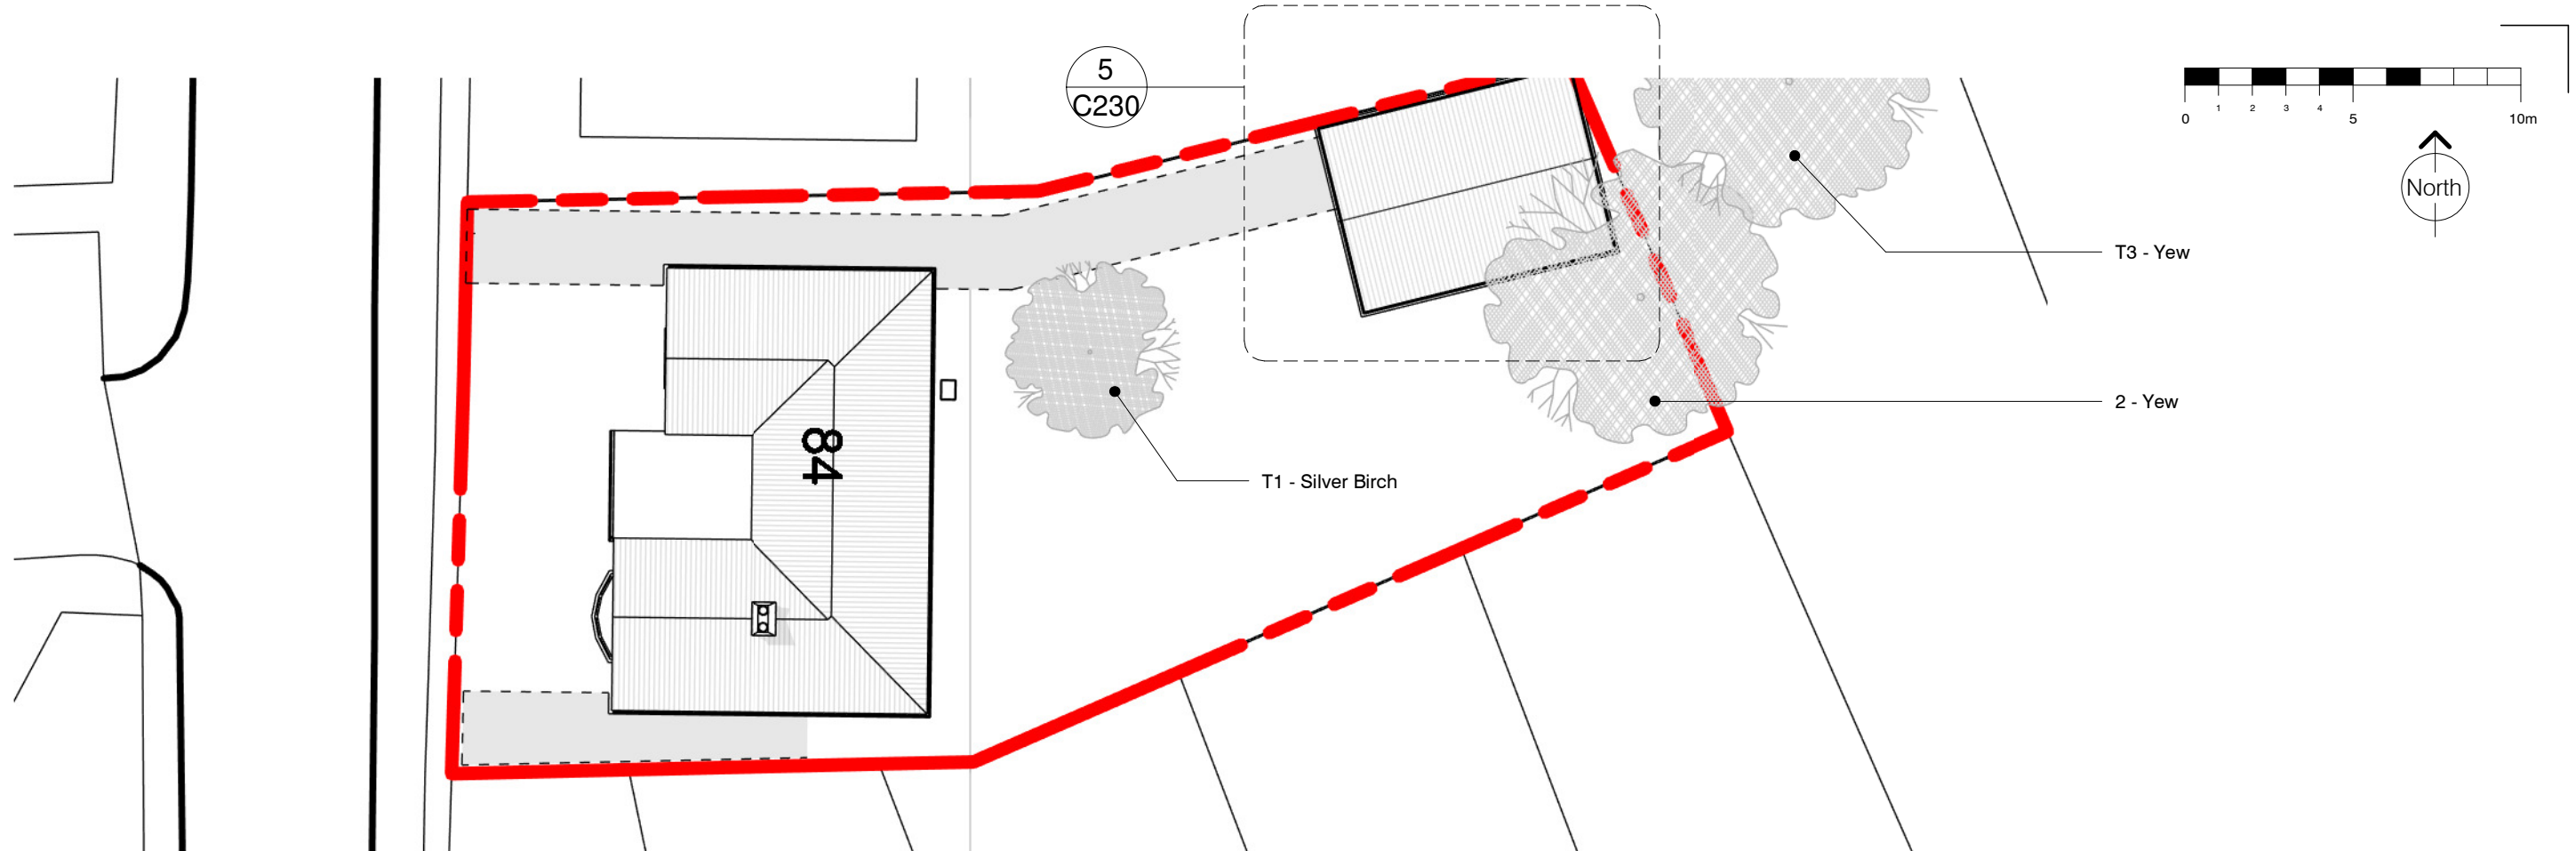

1 SITE (existing)
1 : 200 @A3

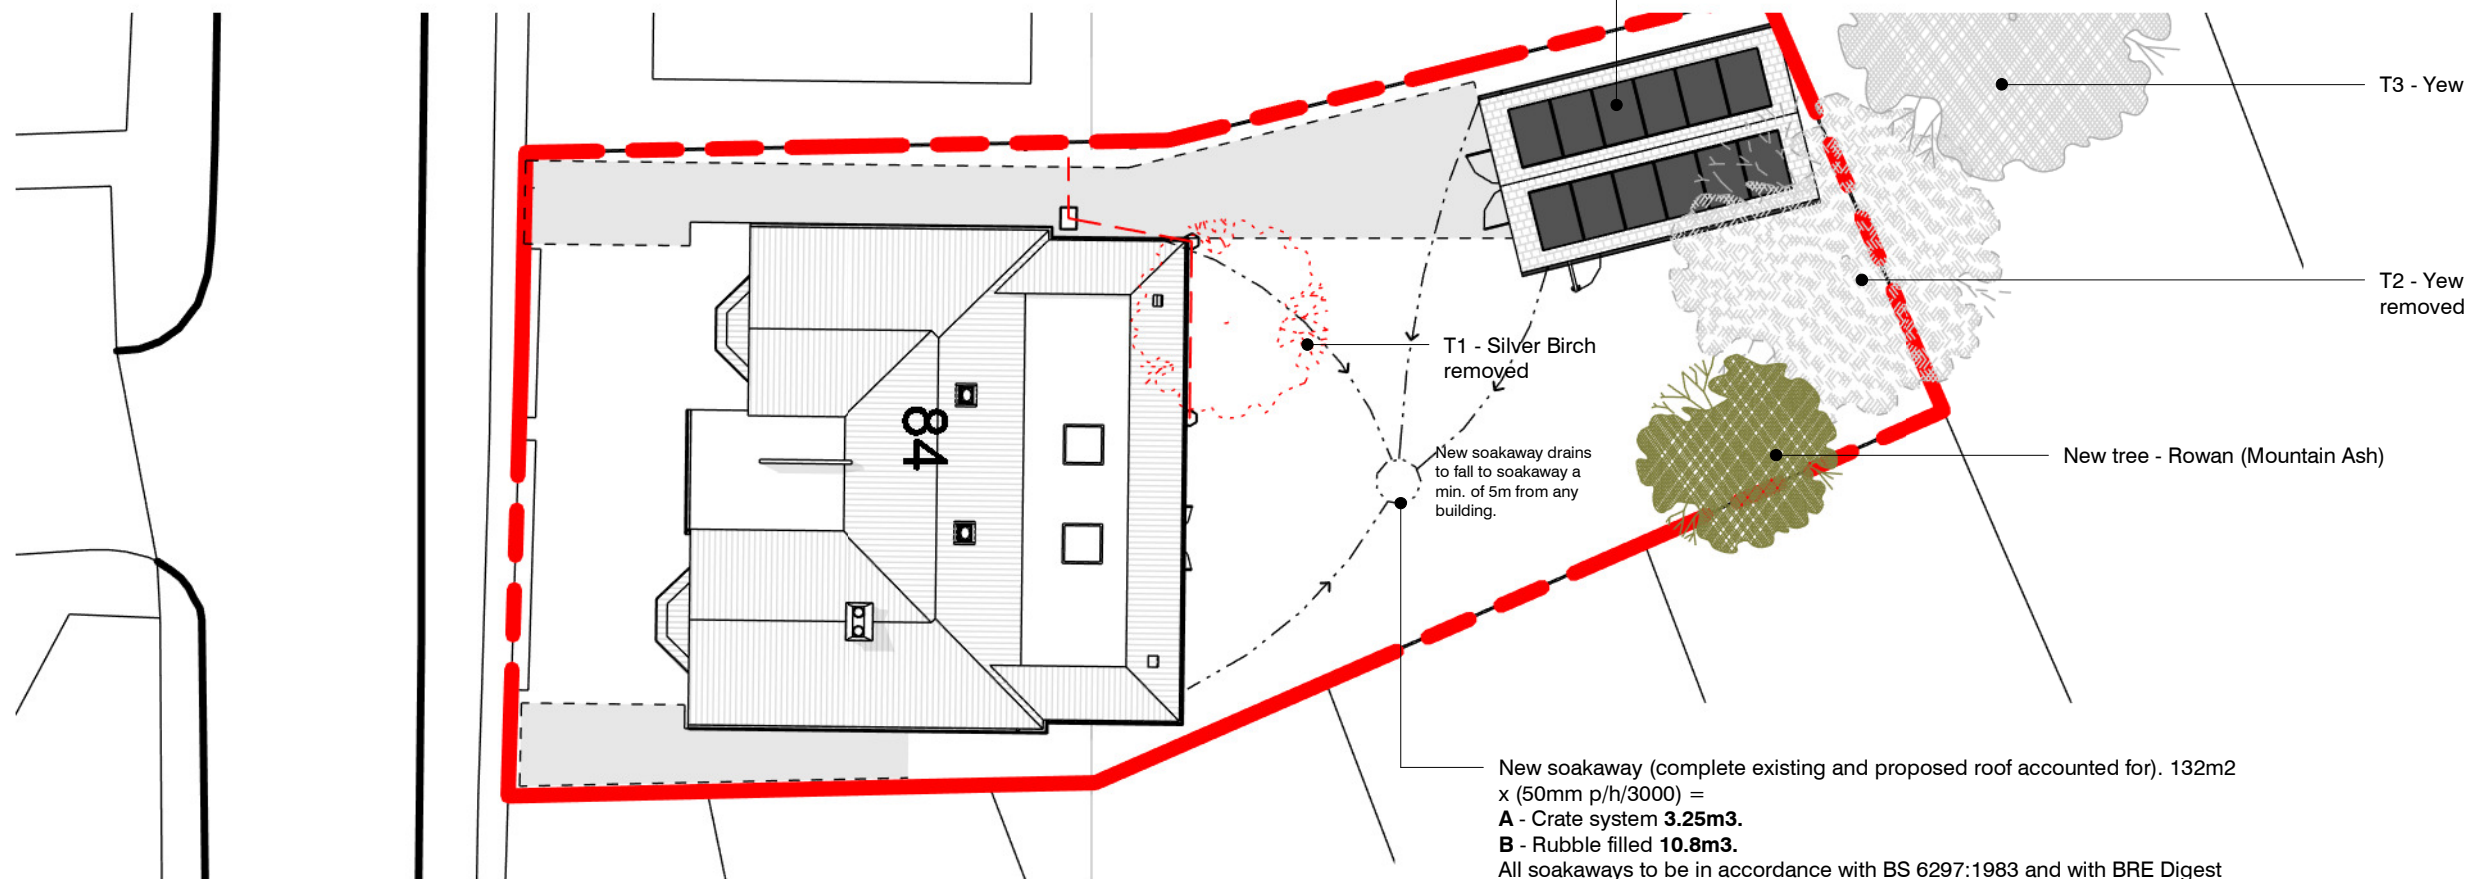

2 SITE (Proposed)
1 : 200 @A3

New soakaway (complete existing and proposed roof accounted for). 132m² x (50mm p/h/3000) =
A - Crate system 3.25m³.
B - Rubble filled 10.8m³.
All soakaways to be in accordance with BS 6297:1983 and with BRE Digest 365.

Site Investigations are to be taken by the contractor to determine as to whether the sub-soil is suitable for soakaways prior to development commencing.



PicklePlanning
1 Sale Drive-Baldock-SG7 6NS
07843238113 - pickleplanning@gmail.com
www.pickleplanning.co.uk

Name
Sue & Mo Jalali

Address:
84 Rushby Mead,
Letchworth, SG6 1RY

Title
Ex and Prop Site Plans

Dwg no. SJ-2227	Rev: -C150	Date: 09/09/21
Status const.	Scale 1 : 200@A3	

Rev	Description	Date
-	PLANNING ISSUE	23.05.23
A	HERITAGE AMENDMENTS MADE	25.06.23
B	HERITAGE AMENDMENTS MADE	19.10.23
C	CONSTRUCTION UPDATES	22.01.24
D	CONSTRUCTION ISSUE	05.04.24
E	SOAKAWAY DETAILS ADDED	25.06.24
F	Solar Panels confirmed	12.09.24

The content of this drawing is the property of PicklePlanning and may not be copied in whole or part without formal consent.